CONTRACT NO. 76267

F.A.P. RTE.	SECTION	COUNTY	TOTAL SHEETS	SHEET NO.
592	121-IR, 121HVB	ST. CLAIR		
STA.		TO STA.		
FED. ROAD DIST. NO.	ILLINOIS	FED. AID PROJECT		

FALL 2008 TO SPRING 2009

STAGE 2

1. CONSTRUCT ASPHALT PAVEMENT BASE ON RANGE LANE, CONNECTOR ROAD, AND COOPER DRIVE.
2. CONSTRUCT ALL CONCRETE MEDIANS, CURBS, AND GUTTERS ON RANGE LANE, CONNECTOR ROAD, AND COOPER DRIVE.

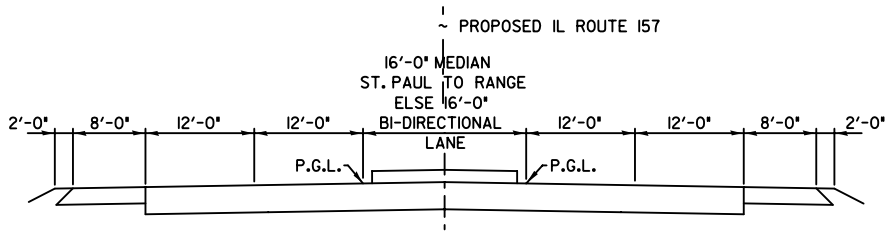

TYPICAL SECTION
STAGE 3 CONSTRUCTION

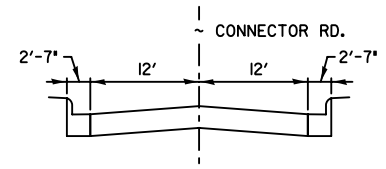

TYPICAL SECTION
STAGE 3 CONSTRUCTION

TYPICAL SECTION
STAGE 3 CONSTRUCTION

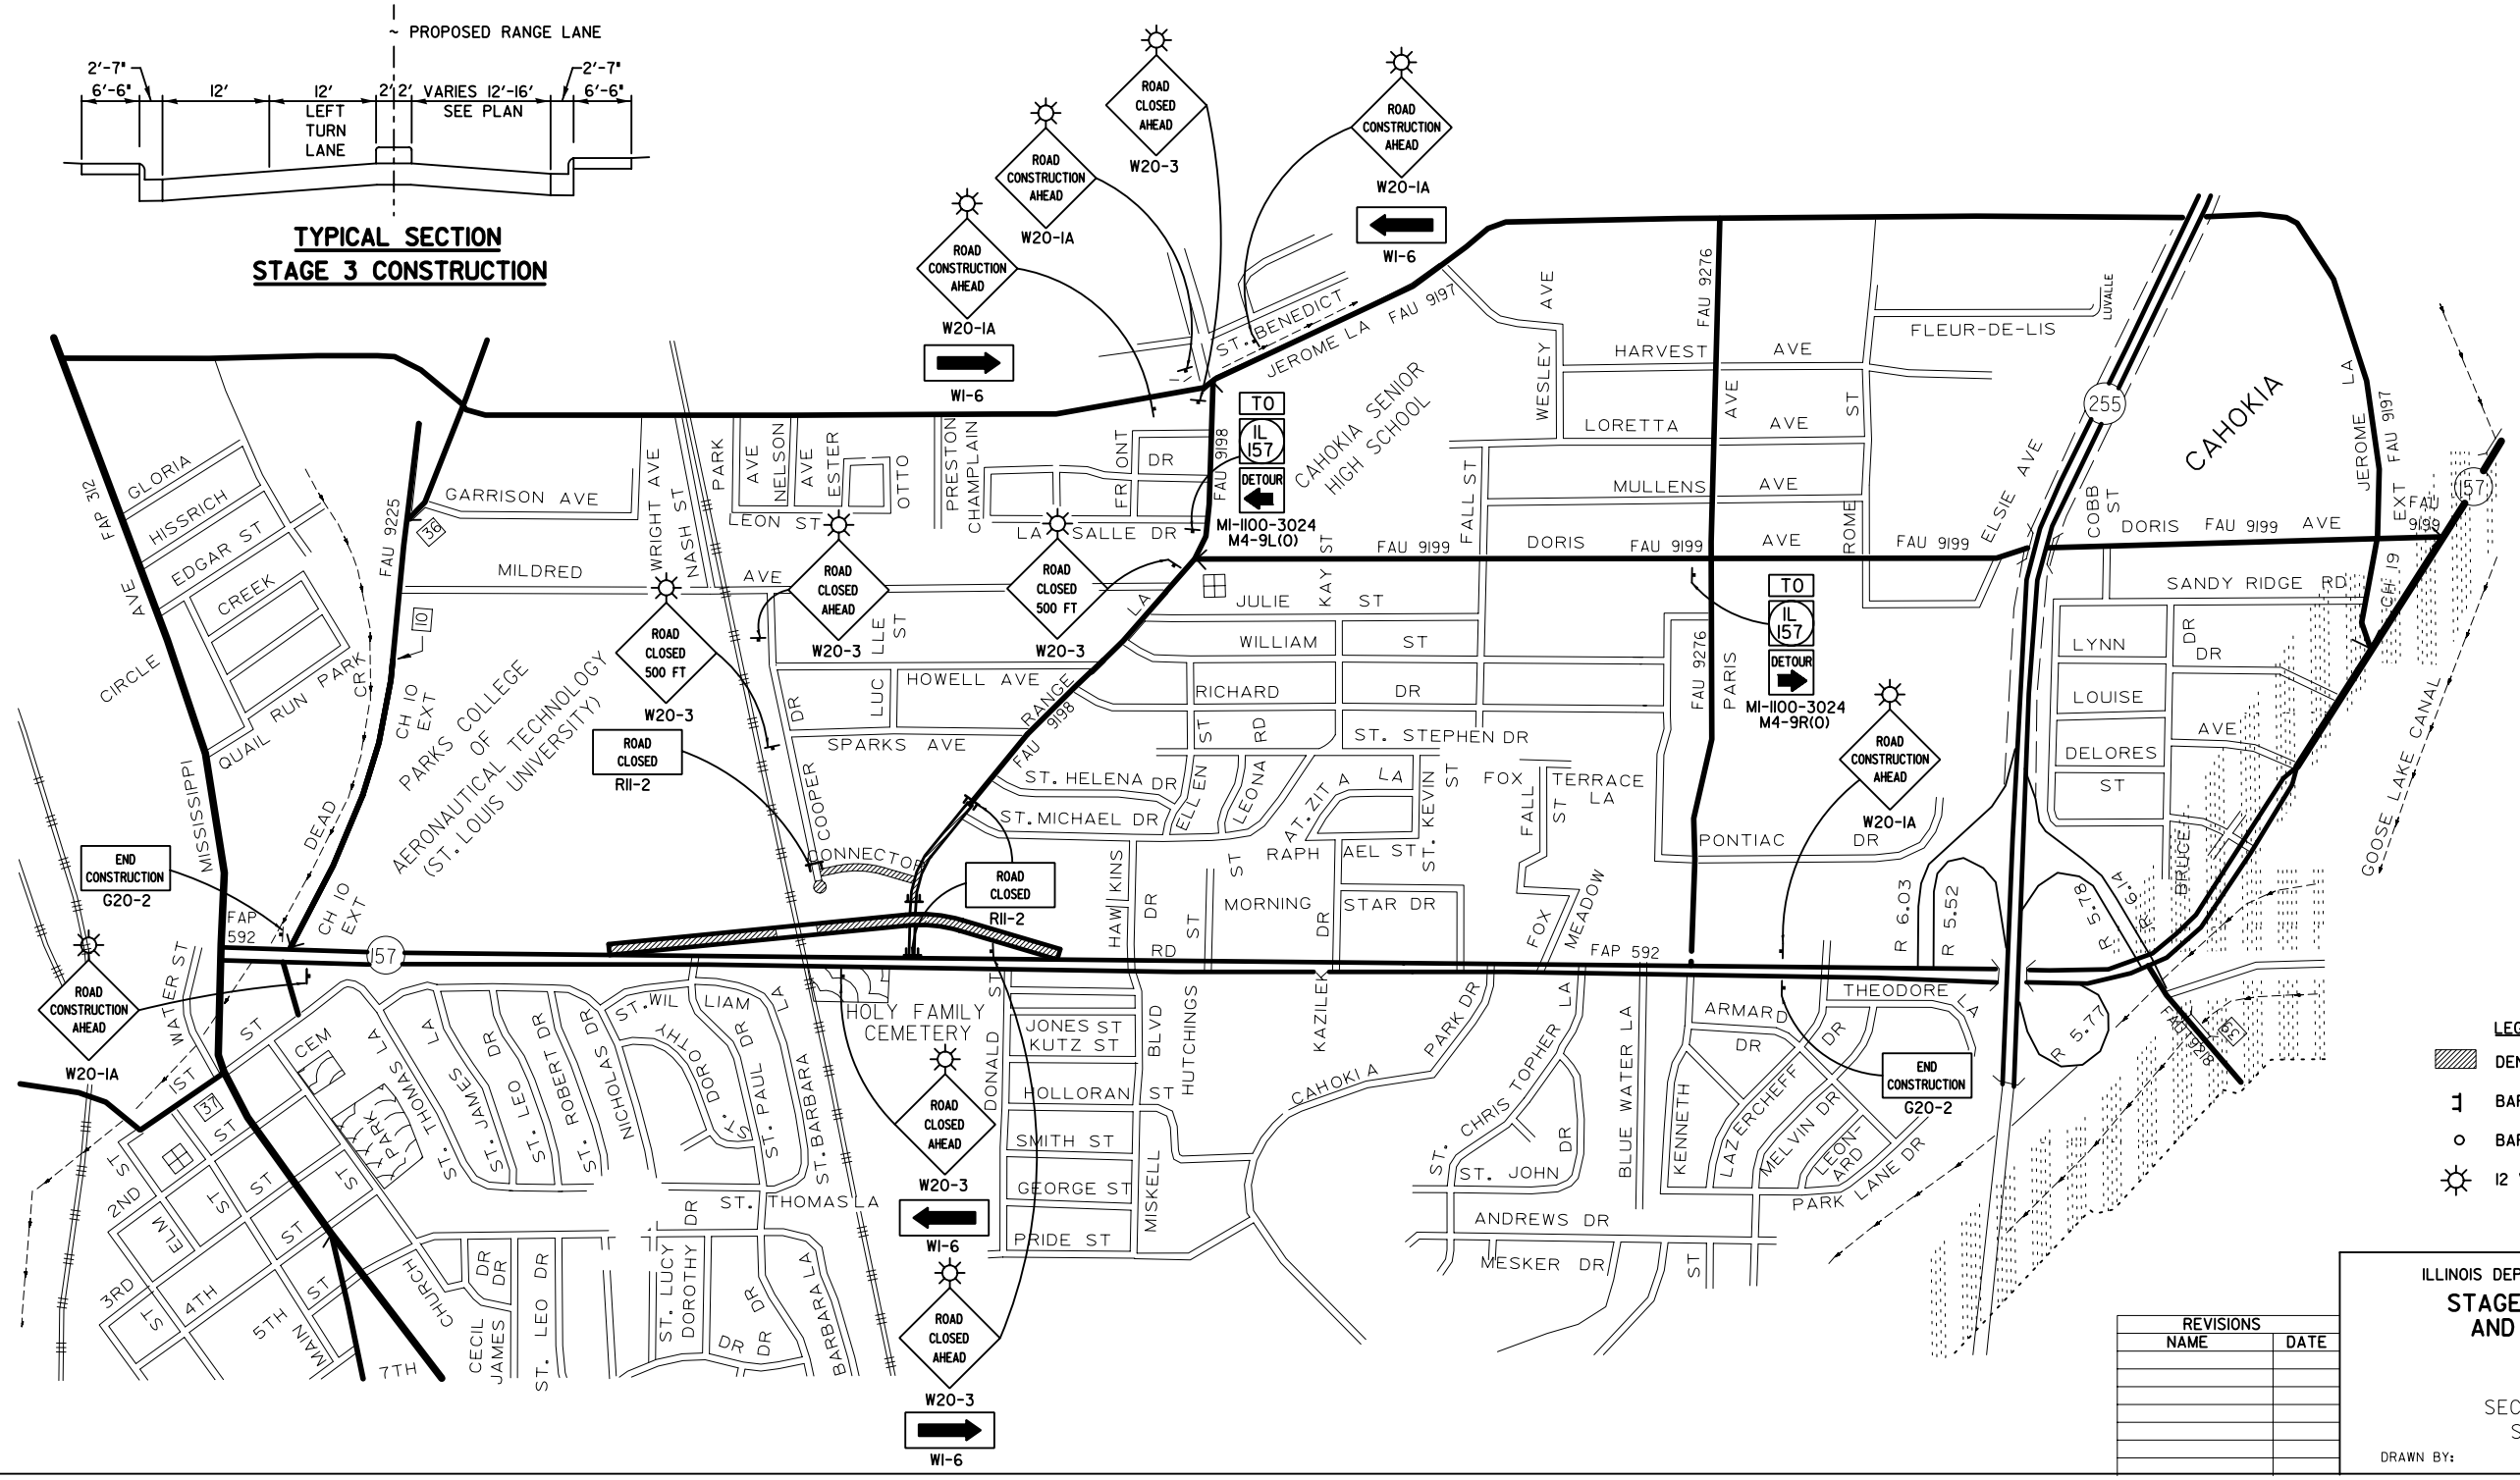

LEGEND

- DENOTES WORK AREA FOR THIS STAGE
- BARRICADES, TYPE III W. R11-2-4830
- BARRICADES, TYPE I OR TYPE II
- 12 VT FLASHING LIGHT

REVISIONS	
NAME	DATE

ILLINOIS DEPARTMENT OF TRANSPORTATION

STAGES OF CONSTRUCTION AND TRAFFIC CONTROL (STAGE 2)

FAP ROUTE 592
SECTION 121-IR, 121HVB
ST. CLAIR COUNTY

DRAWN BY:

PLOT DATE = $DATE$
FILE NAME = $FILEL$
PLOT SCALE = $SCALE$
USER NAME = $USER$