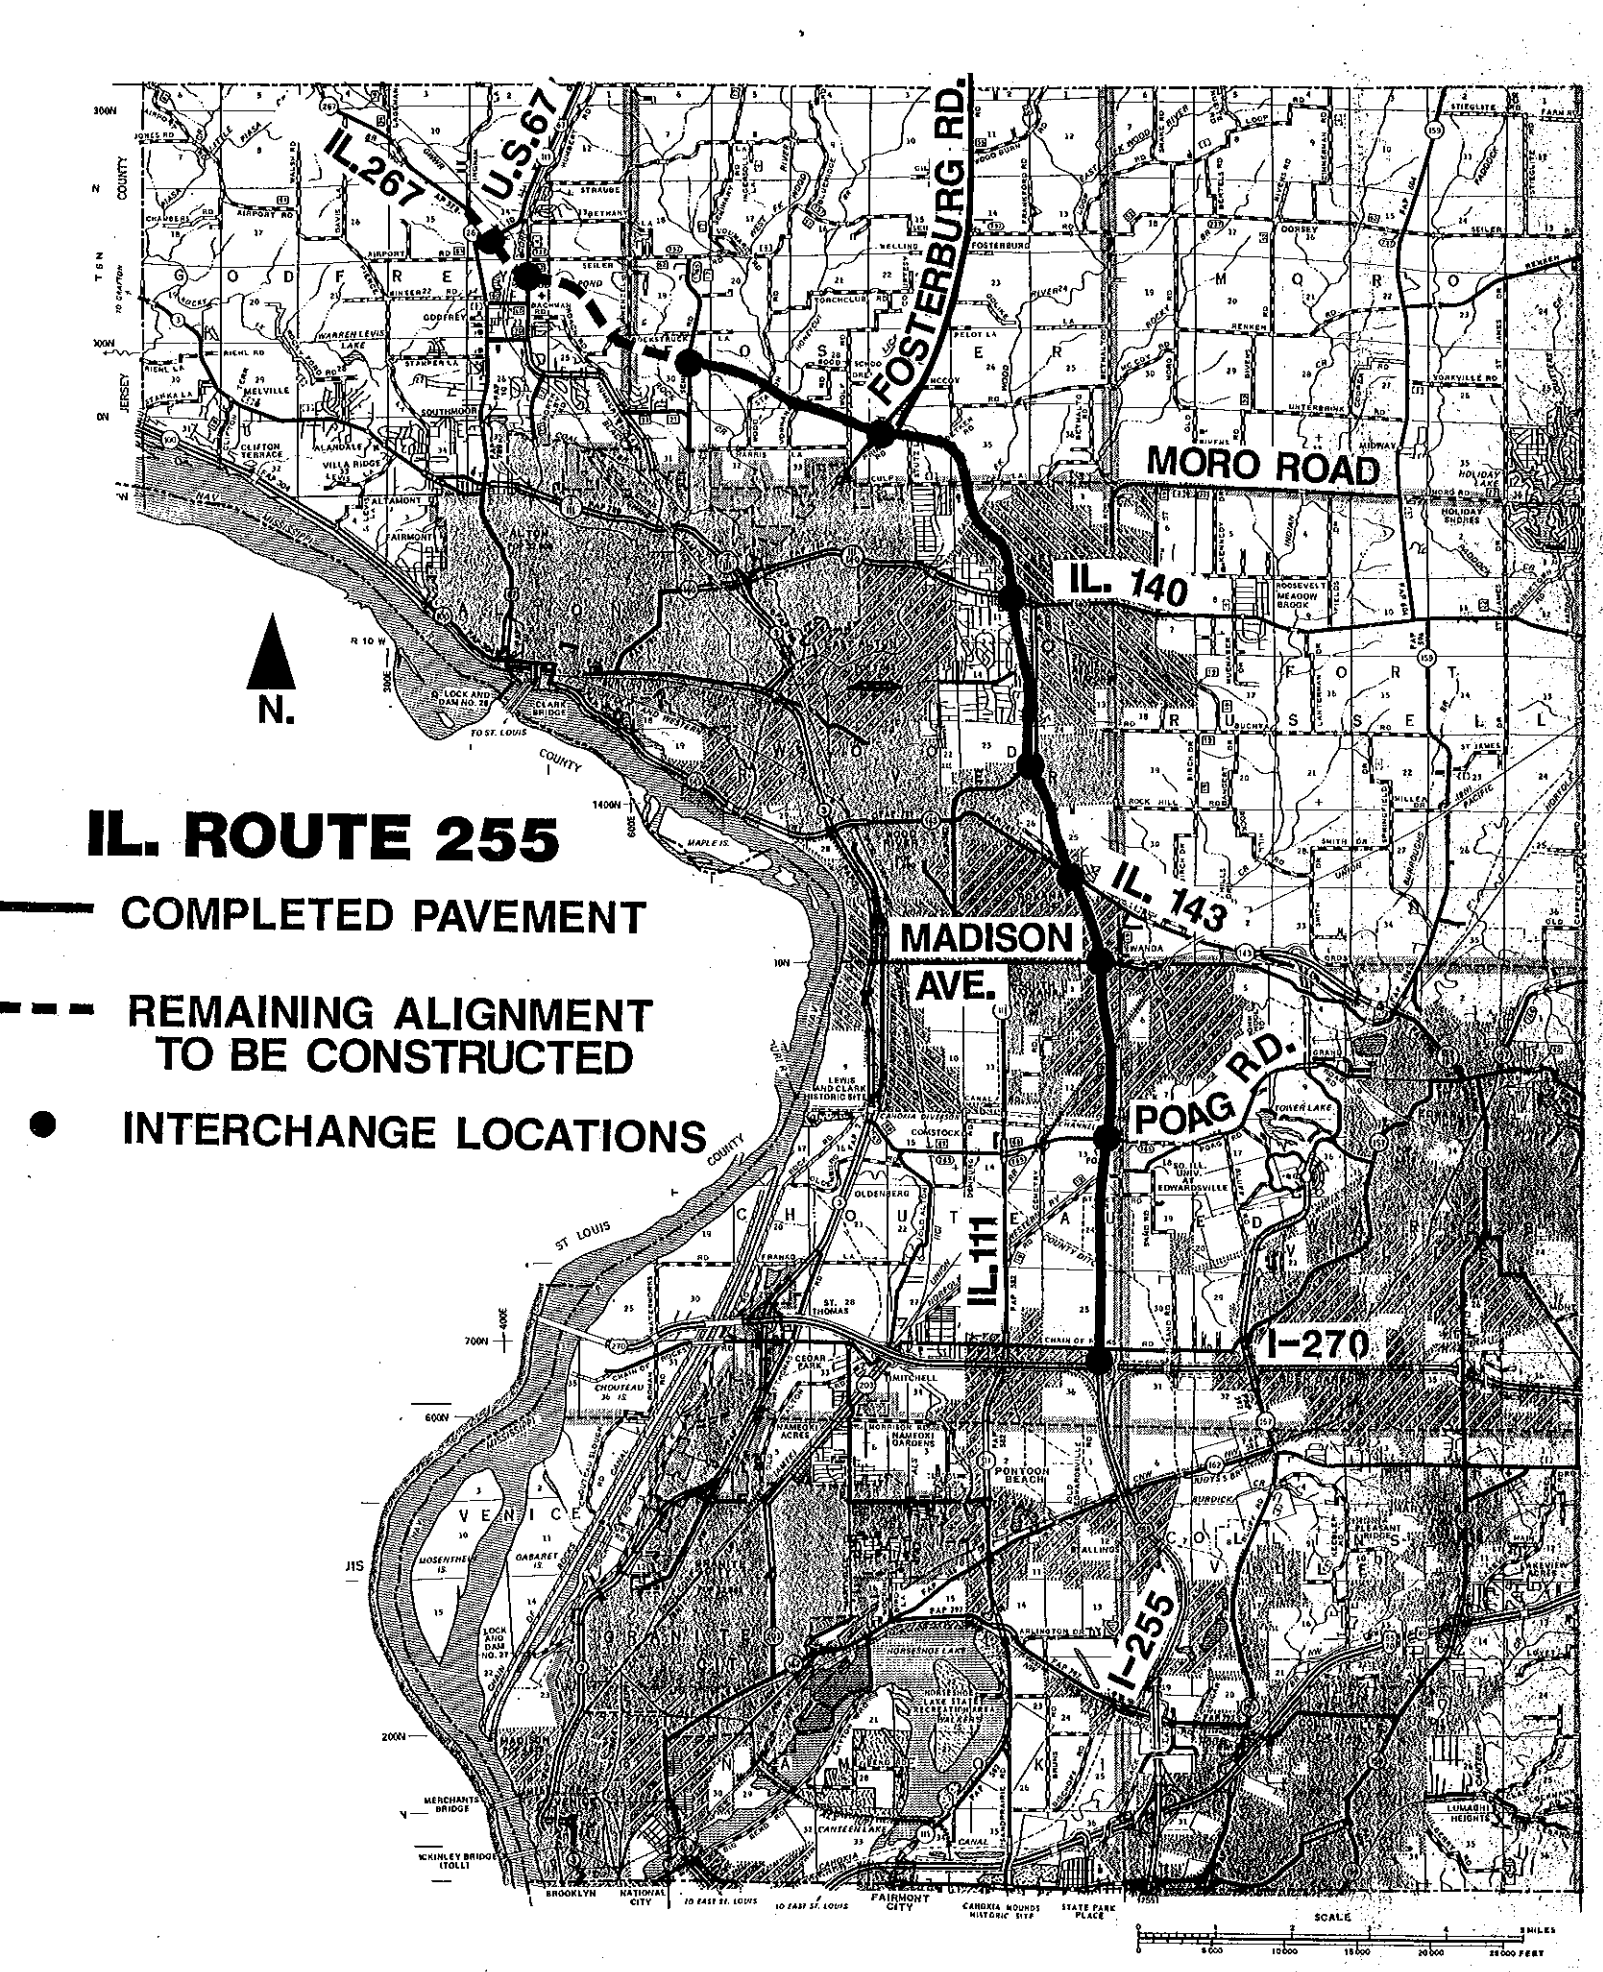
IL. ROUTE 255
COMPLETED PAVEMENT
REMAINING ALIGNMENT TO BE CONSTRUCTED
INTERCHANGE LOCATIONS
N.
IL.267
U.S.67
FOSTERBURG RD.
MORO ROAD
IL. 140
IL. 143
MADISON AVE.
POAG RD.
IL.111
I-270
I-255
SCALE