CLASS C

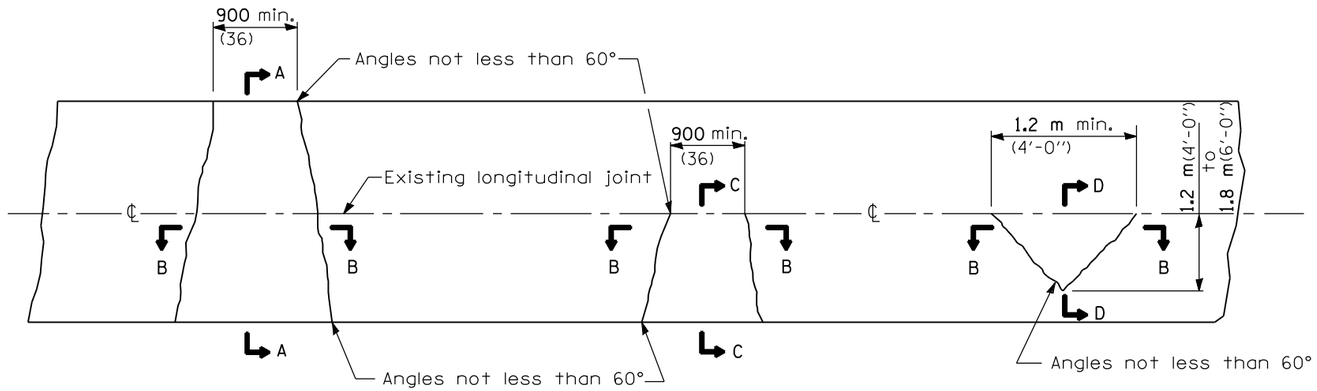

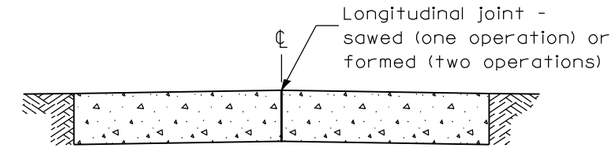

SECTION A-A

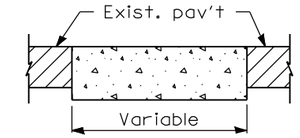

SECTION B-B

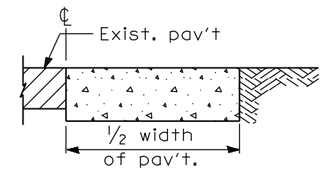

SECTION C-C

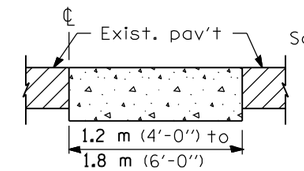

SECTION D-D

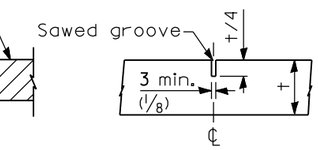

DETAIL OF SAWED CONTRACTION JOINT

NOTE

Longitudinal joints shall be as detailed on Standard 420001, except tie bars are not required for patches 6.0 m (20'-0") or less in length.

CLASS D

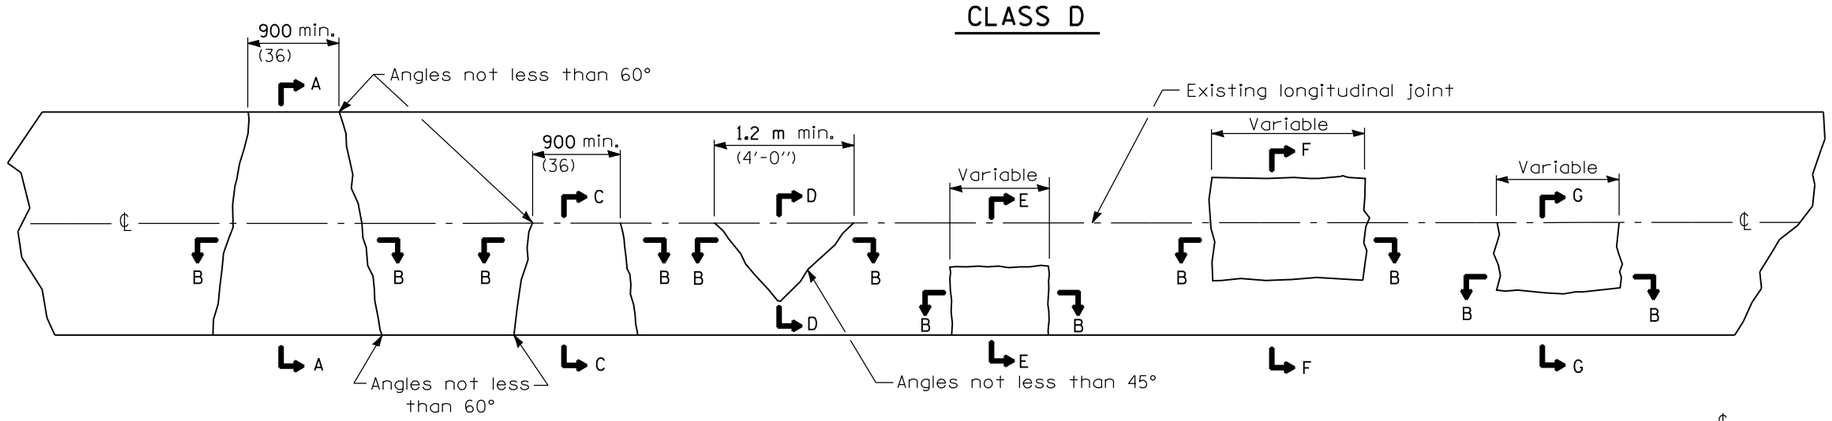

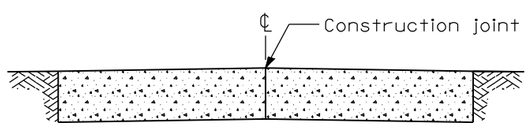

SECTION A-A
(Built in two operations)

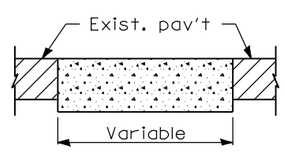

SECTION B-B

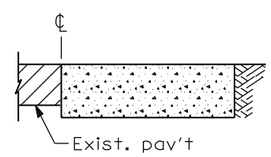

SECTION C-C

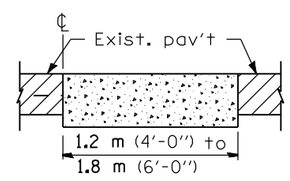

SECTION D-D

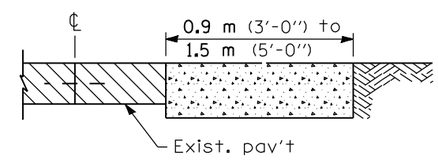

SECTION E-E

GENERAL NOTES

Existing tie bars shall be either cut or removed. Marginal bars shall be cut.

All dimensions are in millimeters (inches) unless otherwise shown.

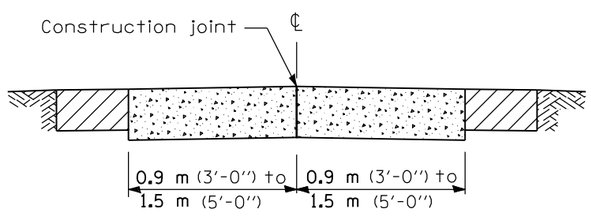

SECTION F-F
(Built in two operations)

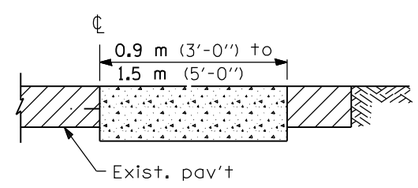

SECTION G-G

Illinois Department of Transportation

PASSED January 1, 2007
ENGINEER OF POLICY AND PROCEDURES

APPROVED January 1, 2007
ENGINEER OF DESIGN AND ENVIRONMENT

ISSUED 1-1-97

DATE	REVISIONS
1-1-07	Revised Note for Class C patches.
1-1-99	Revised section details.

CLASS C and D PATCHES

STANDARD 442201-02