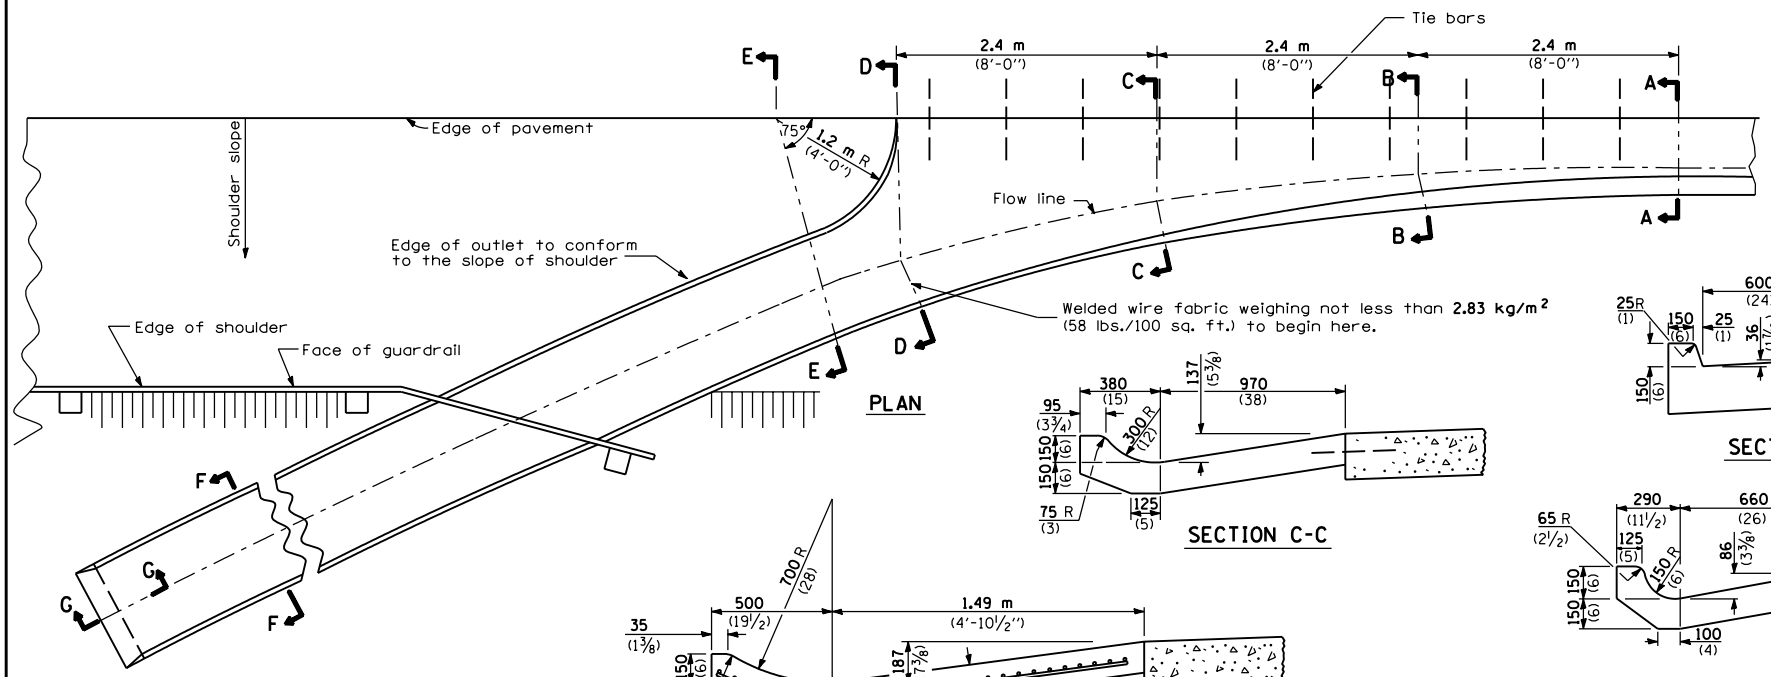

GENERAL NOTES

Tie bars shall be No. 20 (No. 6) at 600 mm (24") centers unless otherwise shown.

Gutter outlet shall be tied to the pavement in accordance with details for longitudinal construction joint shown on Standard 420001.

If the average grade of pavement for the distance from Section A-A to D-D exceeds 2%, this distance shall be increased 1.8 m (6 feet) for each 1% increase in grade.

All dimensions are in millimeters (inches) unless otherwise shown.

QUANTITIES

For Section A-A to E-E and curtain wall =

1.82 m³ (2.38 cu. yds.) concrete for (**225** (9) pav't.)
1.84 m³ (2.41 cu. yds.) concrete for (**250** (10) pav't.)

For Section F-F =

.17 m³ (0.069 cu. yds.) concrete per **m** (ft.)

STANDARD OUTLET

Illinois Department of Transportation

PASSED January 1, 1997
ENGINEER OF POLICY AND PROCEDURES

APPROVED January 1, 1997
ENGINEER OF DESIGN AND ENVIRONMENT

ISSUED 1-1-97

DATE	REVISIONS
1-1-97	Renum. Standard 2212-4.
6-15-94	Moved G.N. to Specs.
	Redrawn on 2 pages.

OUTLETS FOR CONC. CURB AND GUTTER TYPE B-15.60 (B-6.24)

(Sheet 1 of 2)

STANDARD 606006

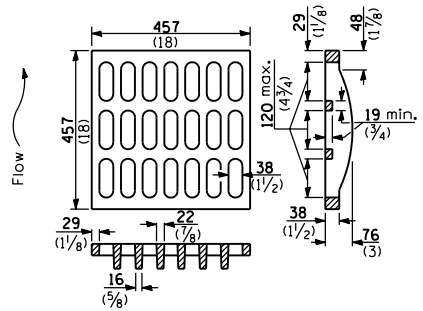

GRATE TYPE A

37 kg (82 lbs.)

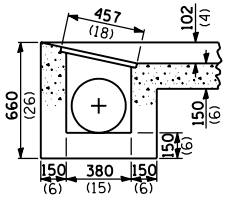

SECTION E-E

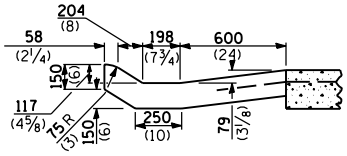

SECTION C-C

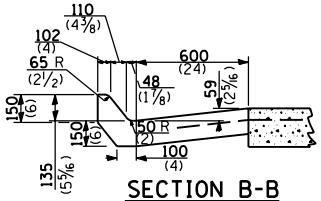

SECTION B-B

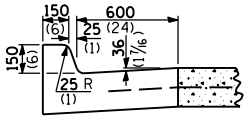

SECTION A-A

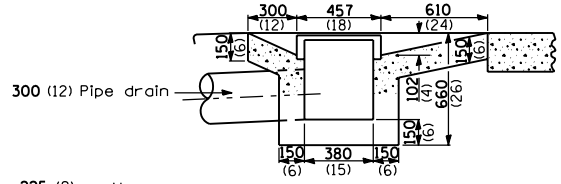

SECTION D-D

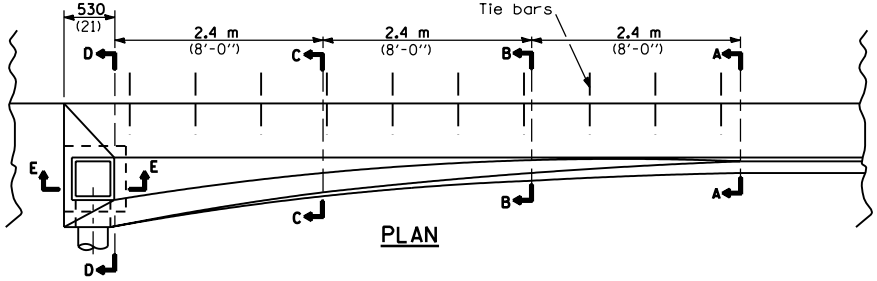

PLAN

TYPE 1 OUTLET

QUANTITIES

1.51 m^3 (1.98 cu. yds.) concrete for 225 (9) pav't.

1.54 m^3 (2.01 cu. yds.) concrete for 250 (10) pav't.

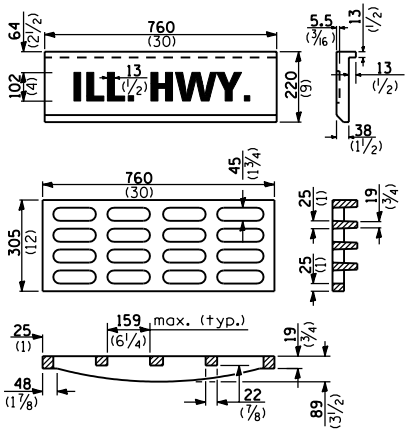

GRATE AND COVER TYPE 2B

Grate - 47 kg (104 lbs.)
Cover - 47 kg (104 lbs.)

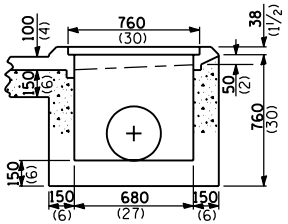

SECTION F-F

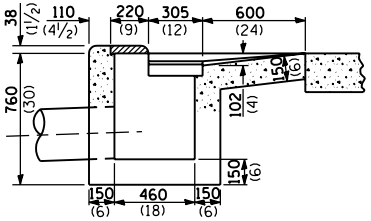

SECTION D-D

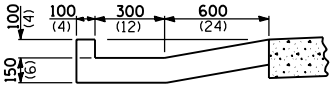

SECTION E-E

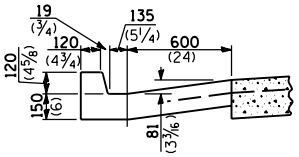

SECTION C-C

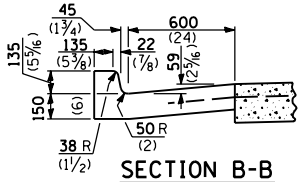

SECTION B-B

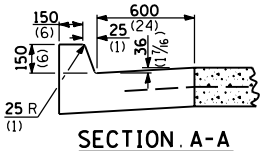

SECTION A-A

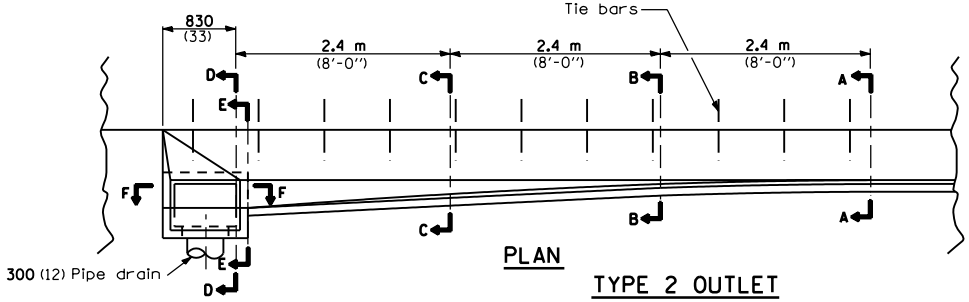

PLAN

TYPE 2 OUTLET

QUANTITIES

1.58 m^3 (2.07 cu. yds.) concrete for 225 (9) pav't.

1.60 m^3 (2.07 cu. yds.) concrete for 250 (10) pav't.

All dimensions are in millimeters (inches) unless otherwise shown.

Illinois Department of Transportation

PASSED January 1, 1997

ENGINEER OF POLICY AND PROCEDURES

APPROVED January 1, 1997

ENGINEER OF DESIGN AND ENVIRONMENT

ISSUED 1-1-97

OUTLETS FOR CONC. CURB AND GUTTER TYPE B-15.60 (B-6.24)

(Sheet 2 of 2)

STANDARD 606006