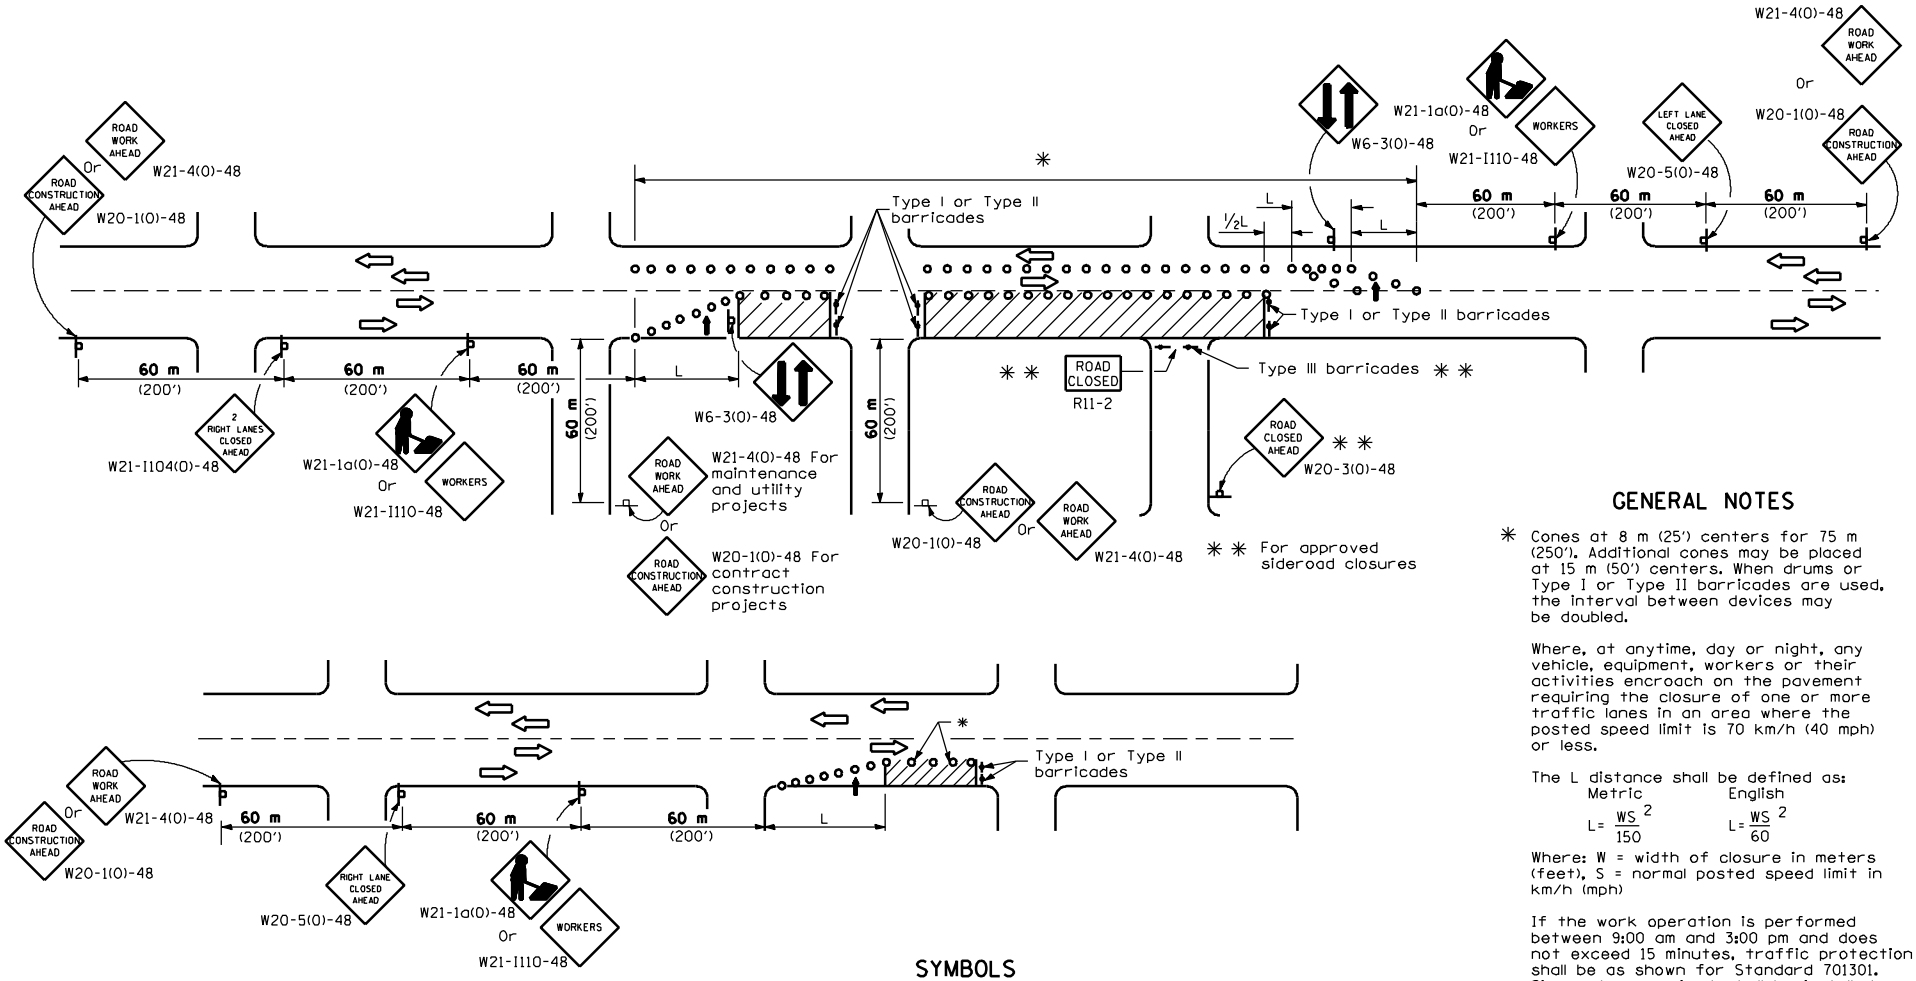

SYMBOLS

- Work area
- Cone, drum or barricade
- Sign on portable or permanent support
- Arrow board
- Barricade or drum with flashing light

GENERAL NOTES

* Cones at 8 m (25') centers for 75 m (250'). Additional cones may be placed at 15 m (50') centers. When drums or Type I or Type II barricades are used, the interval between devices may be doubled.

Where, at anytime, day or night, any vehicle, equipment, workers or their activities encroach on the pavement requiring the closure of one or more traffic lanes in an area where the posted speed limit is 70 km/h (40 mph) or less.

The L distance shall be defined as:

Metric: $L = \frac{WS^2}{150}$ English: $L = \frac{WS^2}{60}$

Where: W = width of closure in meters (feet), S = normal posted speed limit in km/h (mph)

If the work operation is performed between 9:00 am and 3:00 pm and does not exceed 15 minutes, traffic protection shall be as shown for Standard 701301. Signs, when required, shall be installed at 60 m, (200') spacing.

Form BT 725 is required.

All dimensions are in millimeters (inches) unless otherwise shown.

Illinois Department of Transportation

APPROVED January 1, 1998
ENGINEER OF OPERATIONS
APPROVED January 1, 1998
ENGINEER OF DESIGN AND ENVIRONMENT

ISSUED 1-1-97

DATE	REVISIONS
1-1-98	Added 48" dim. to W sign
	designations. Rev. "2L"
	to "L" in plan.
1-1-97	Renum. Standard 2402.
	Deleted orange flags.
	Added ROAD CLOSED note.

LANE CLOSURE MULTILANE 2W WITH MOUNTABLE MEDIAN FOR SPEEDS < 45 MPH

STANDARD 701606-01