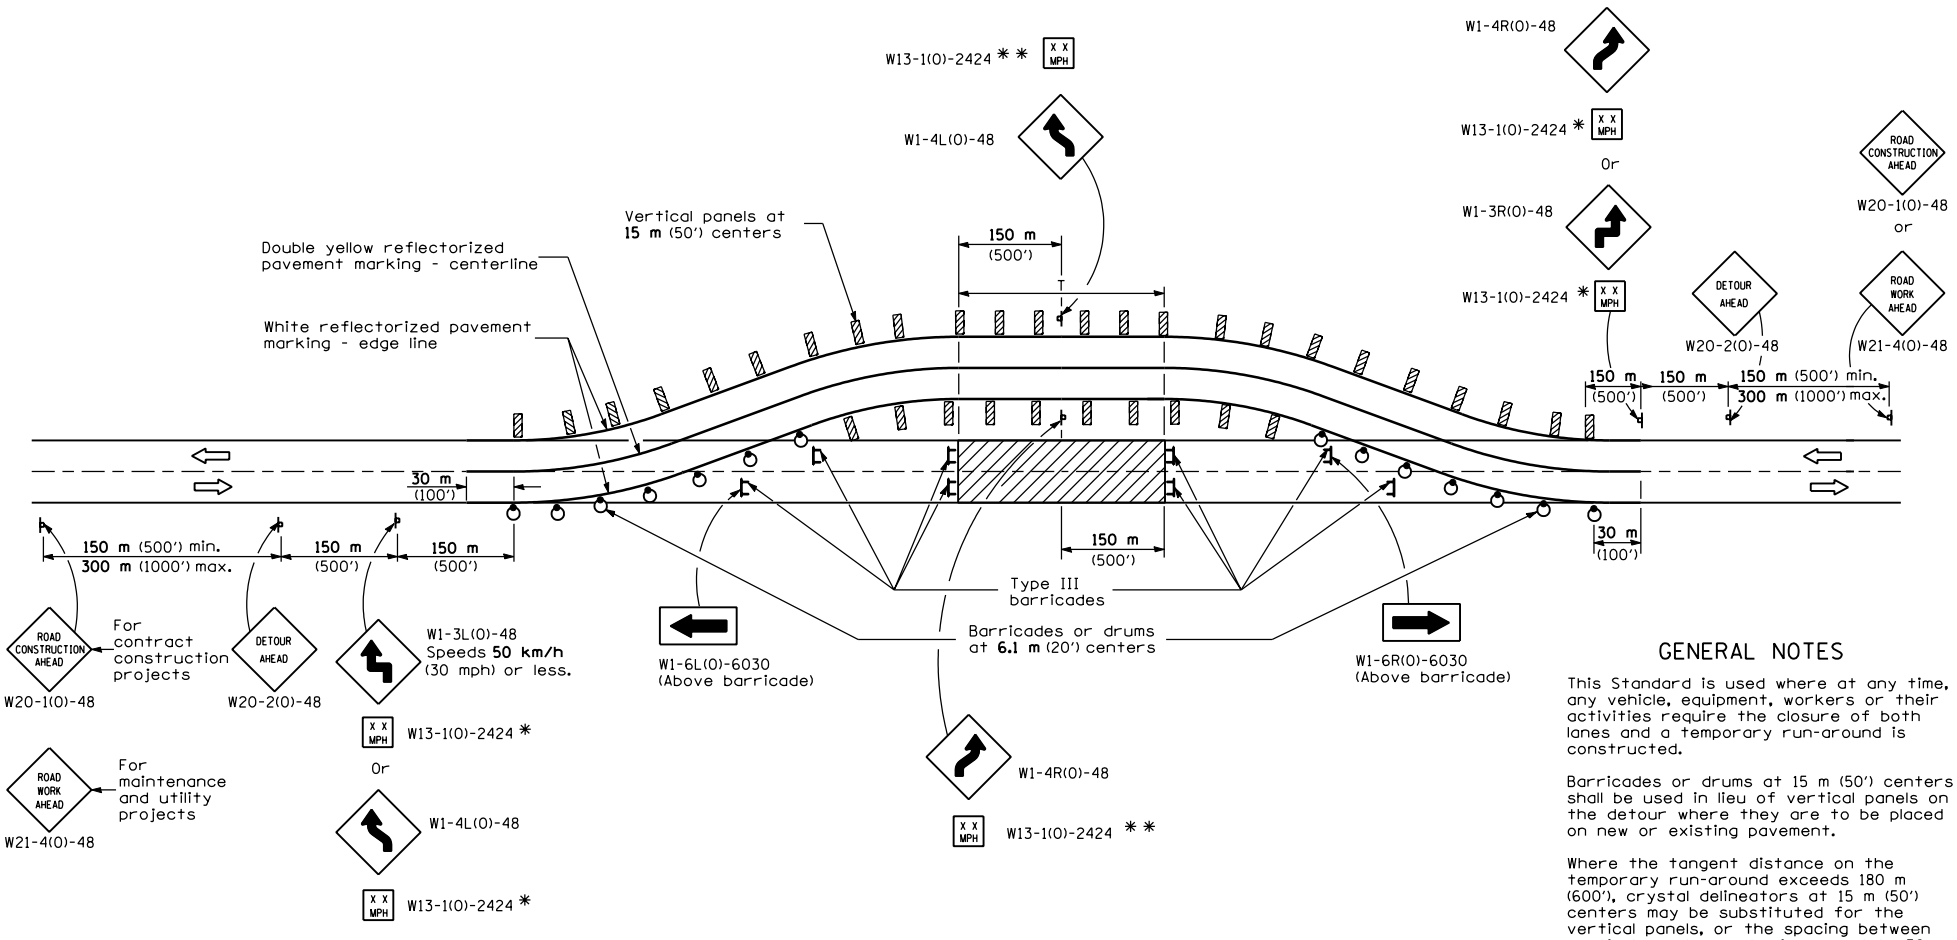

TYPICAL APPLICATIONS

Bridge construction

Culvert construction

SYMBOLS

- Work area
- Sign
- Barricade or drum with monodirectional steady burning light
- Vertical panel
- Type III barricade

GENERAL NOTES

This Standard is used where at any time, any vehicle, equipment, workers or their activities require the closure of both lanes and a temporary run-around is constructed.

Barricades or drums at 15 m (50') centers shall be used in lieu of vertical panels on the detour where they are to be placed on new or existing pavement.

Where the tangent distance on the temporary run-around exceeds 180 m (600'), crystal delineators at 15 m (50') centers may be substituted for the vertical panels, or the spacing between vertical panels may be increased to 30 m (100') within the limits of the tangent.

* The advisory speed to be shown below the reverse curve (turn) signs shall be determined at the site and approved by the Engineer.

** These signs are not required when T is less than 300 m (1000').

All dimensions are in millimeters (inches) unless otherwise shown.

Illinois Department of Transportation

APPROVED January 1, 1999
ENGINEER OF OPERATIONS

APPROVED January 1, 1999
ENGINEER OF DESIGN AND ENVIRONMENT

ISSUED 1-1-97

DATE	REVISIONS
1-1-99	Revised Type III
	barricade symbol, title.
	& sign spacing.
1-1-97	Renum. Standard 2310-8.
	Deleted orange flags.
	3rd GN & DN. Added GN.

LANE CLOSURE 2L, 2W WITH RUN-AROUND FOR SPEEDS ≥ 45 MPH

STANDARD 701331-01