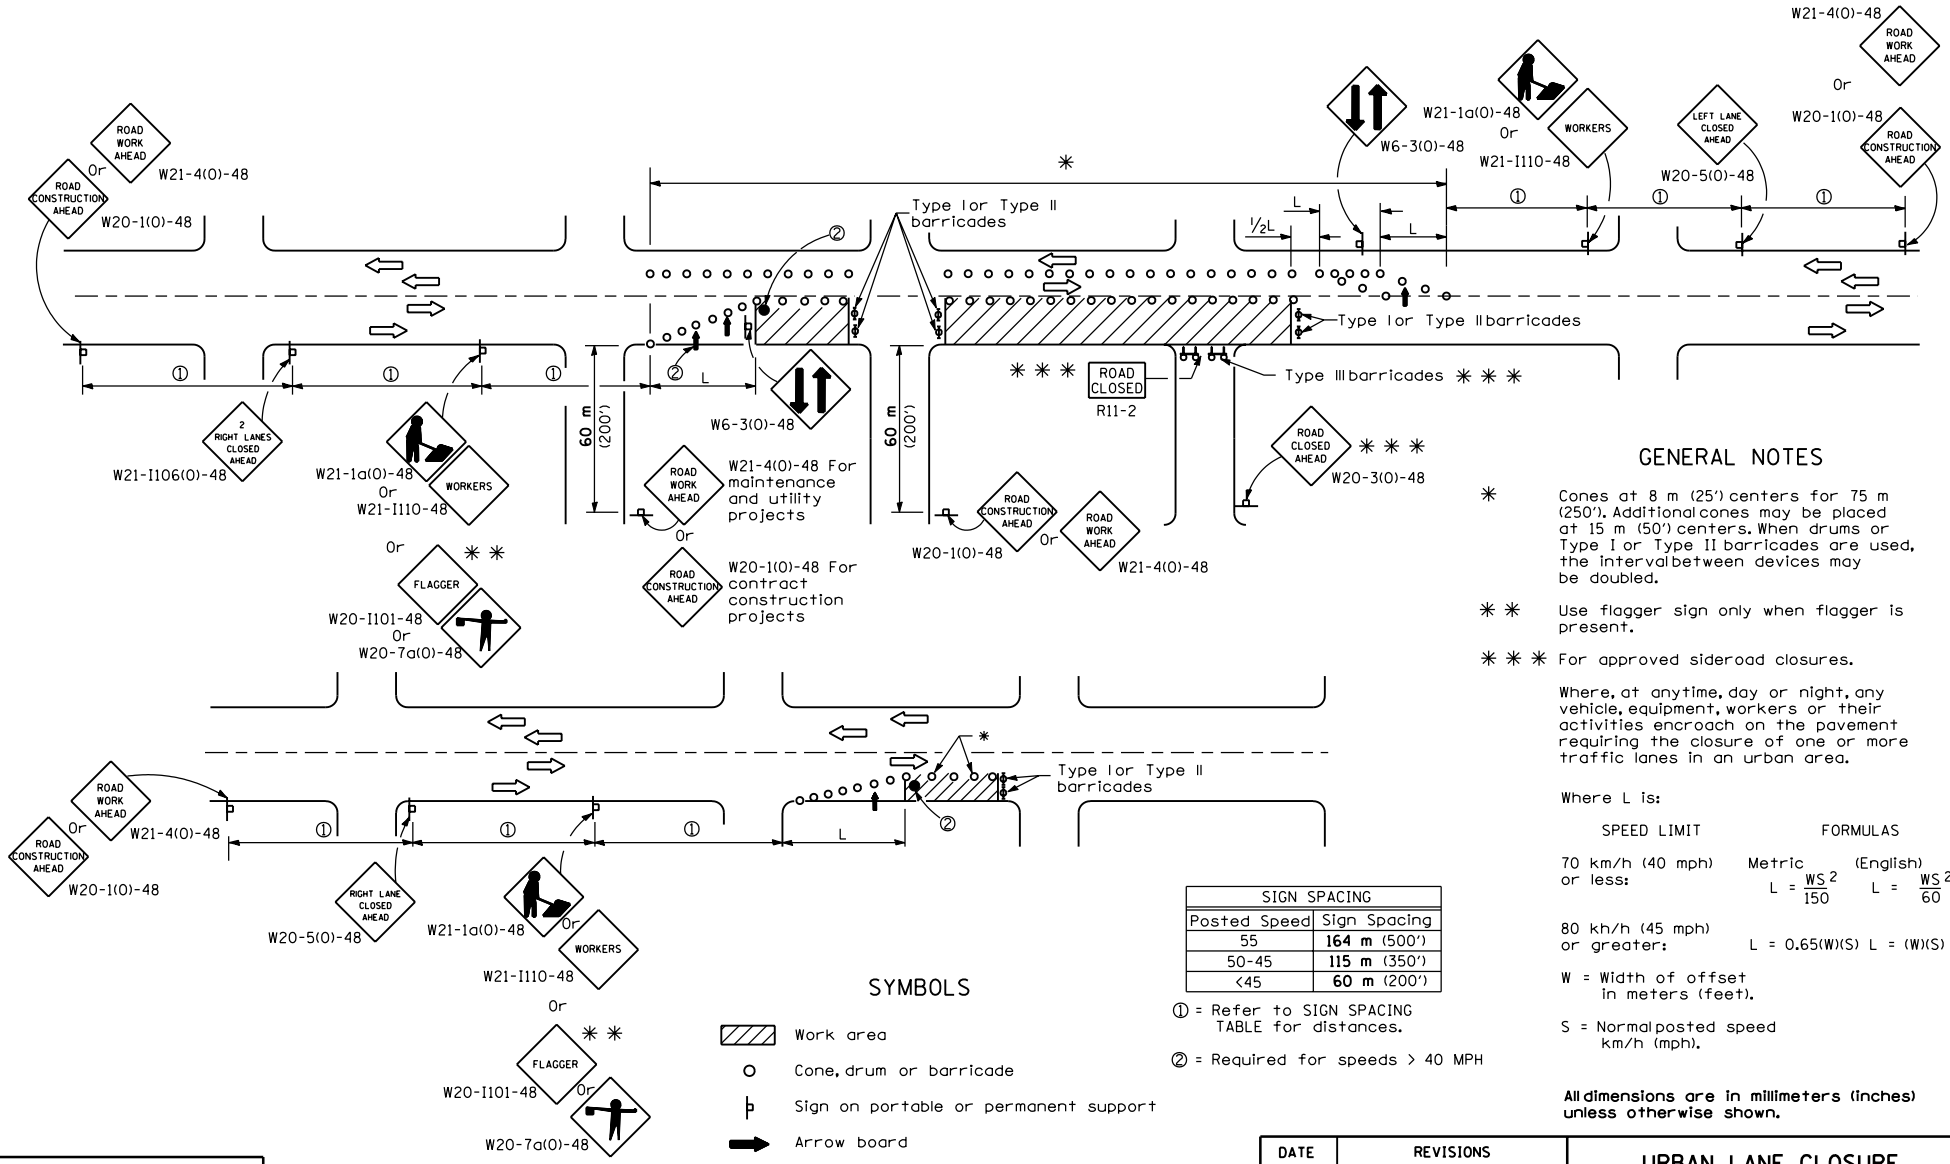

GENERAL NOTES

✳ Cones at 8 m (25') centers for 75 m (250'). Additional cones may be placed at 15 m (50') centers. When drums or Type I or Type II barricades are used, the interval between devices may be doubled.

✳✳ Use flagger sign only when flagger is present.

✳✳✳ For approved sideroad closures.

Where, at anytime, day or night, any vehicle, equipment, workers or their activities encroach on the pavement requiring the closure of one or more traffic lanes in an urban area.

Where L is:

SPEED LIMIT	FORMULAS Metric	FORMULAS (English)
70 km/h (40 mph) or less:	$L = \frac{WS^2}{150}$	$L = \frac{WS^2}{60}$
80 kh/h (45 mph) or greater:	L = 0.65(W)(S)	L = (W)(S)

W = Width of offset in meters (feet).

S = Normal posted speed km/h (mph).

All dimensions are in millimeters (inches) unless otherwise shown.

SIGN SPACING	
Posted Speed	Sign Spacing
55	**164 m** (500')
50-45	**115 m** (350')
<45	**60 m** (200')

① = Refer to SIGN SPACING TABLE for distances.

② = Required for speeds > 40 MPH

SYMBOLS

- Work area
- Cone, drum or barricade
- Sign on portable or permanent support
- Arrow board
- Barricade or drum with flashing light
- Type III barricade with flashing lights
- Flagger with traffic control sign.

Illinois Department of Transportation

APPROVED January 1, 2000
ENGINEER OF OPERATIONS

APPROVED January 1, 2000
ENGINEER OF DESIGN AND ENVIRONMENT

ISSUED 1-1-97

DATE	REVISIONS
1-1-00	Rev. GENERAL NOTES and
	2 RT. LANES CLOSED AHEAD
	sign number.
1-1-99	Rev. barricade or drum
	w/flashing light, add Ty.
	III sym., & sign spacing.

URBAN LANE CLOSURE MULTILANE 2W WITH MOUNTABLE MEDIAN

STANDARD 701606-03