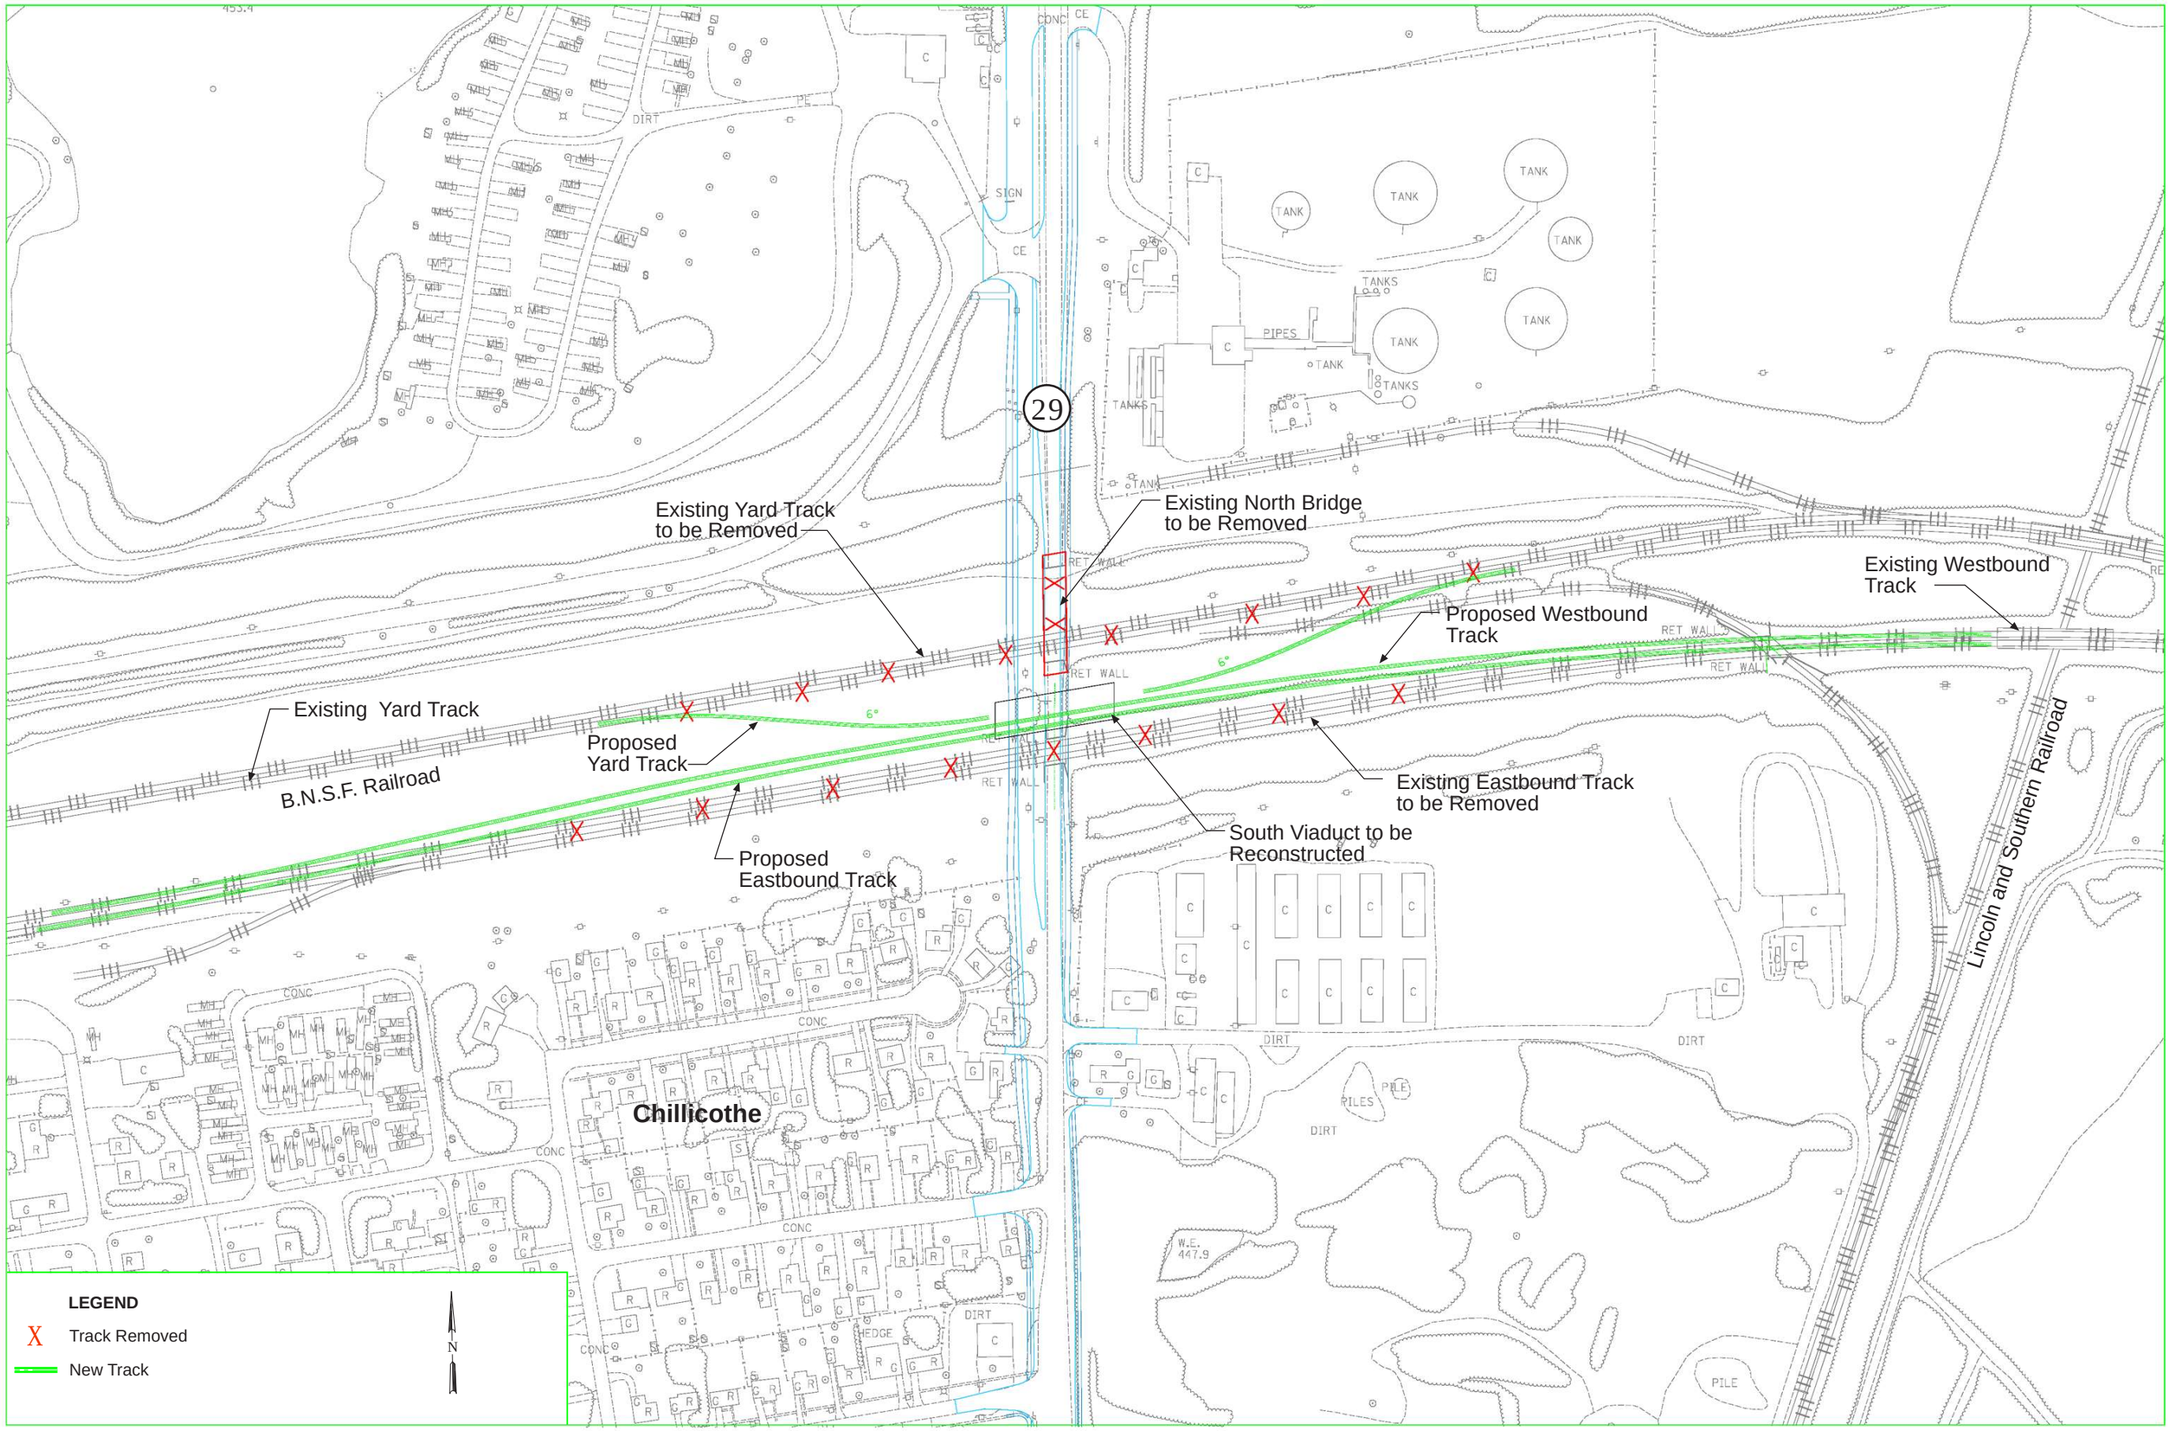

EXHIBIT 2-14

Proposed Realignment of B.N.S.F. Tracks

T 168912.A0.PI Exh 2-14 05-19-05 lg