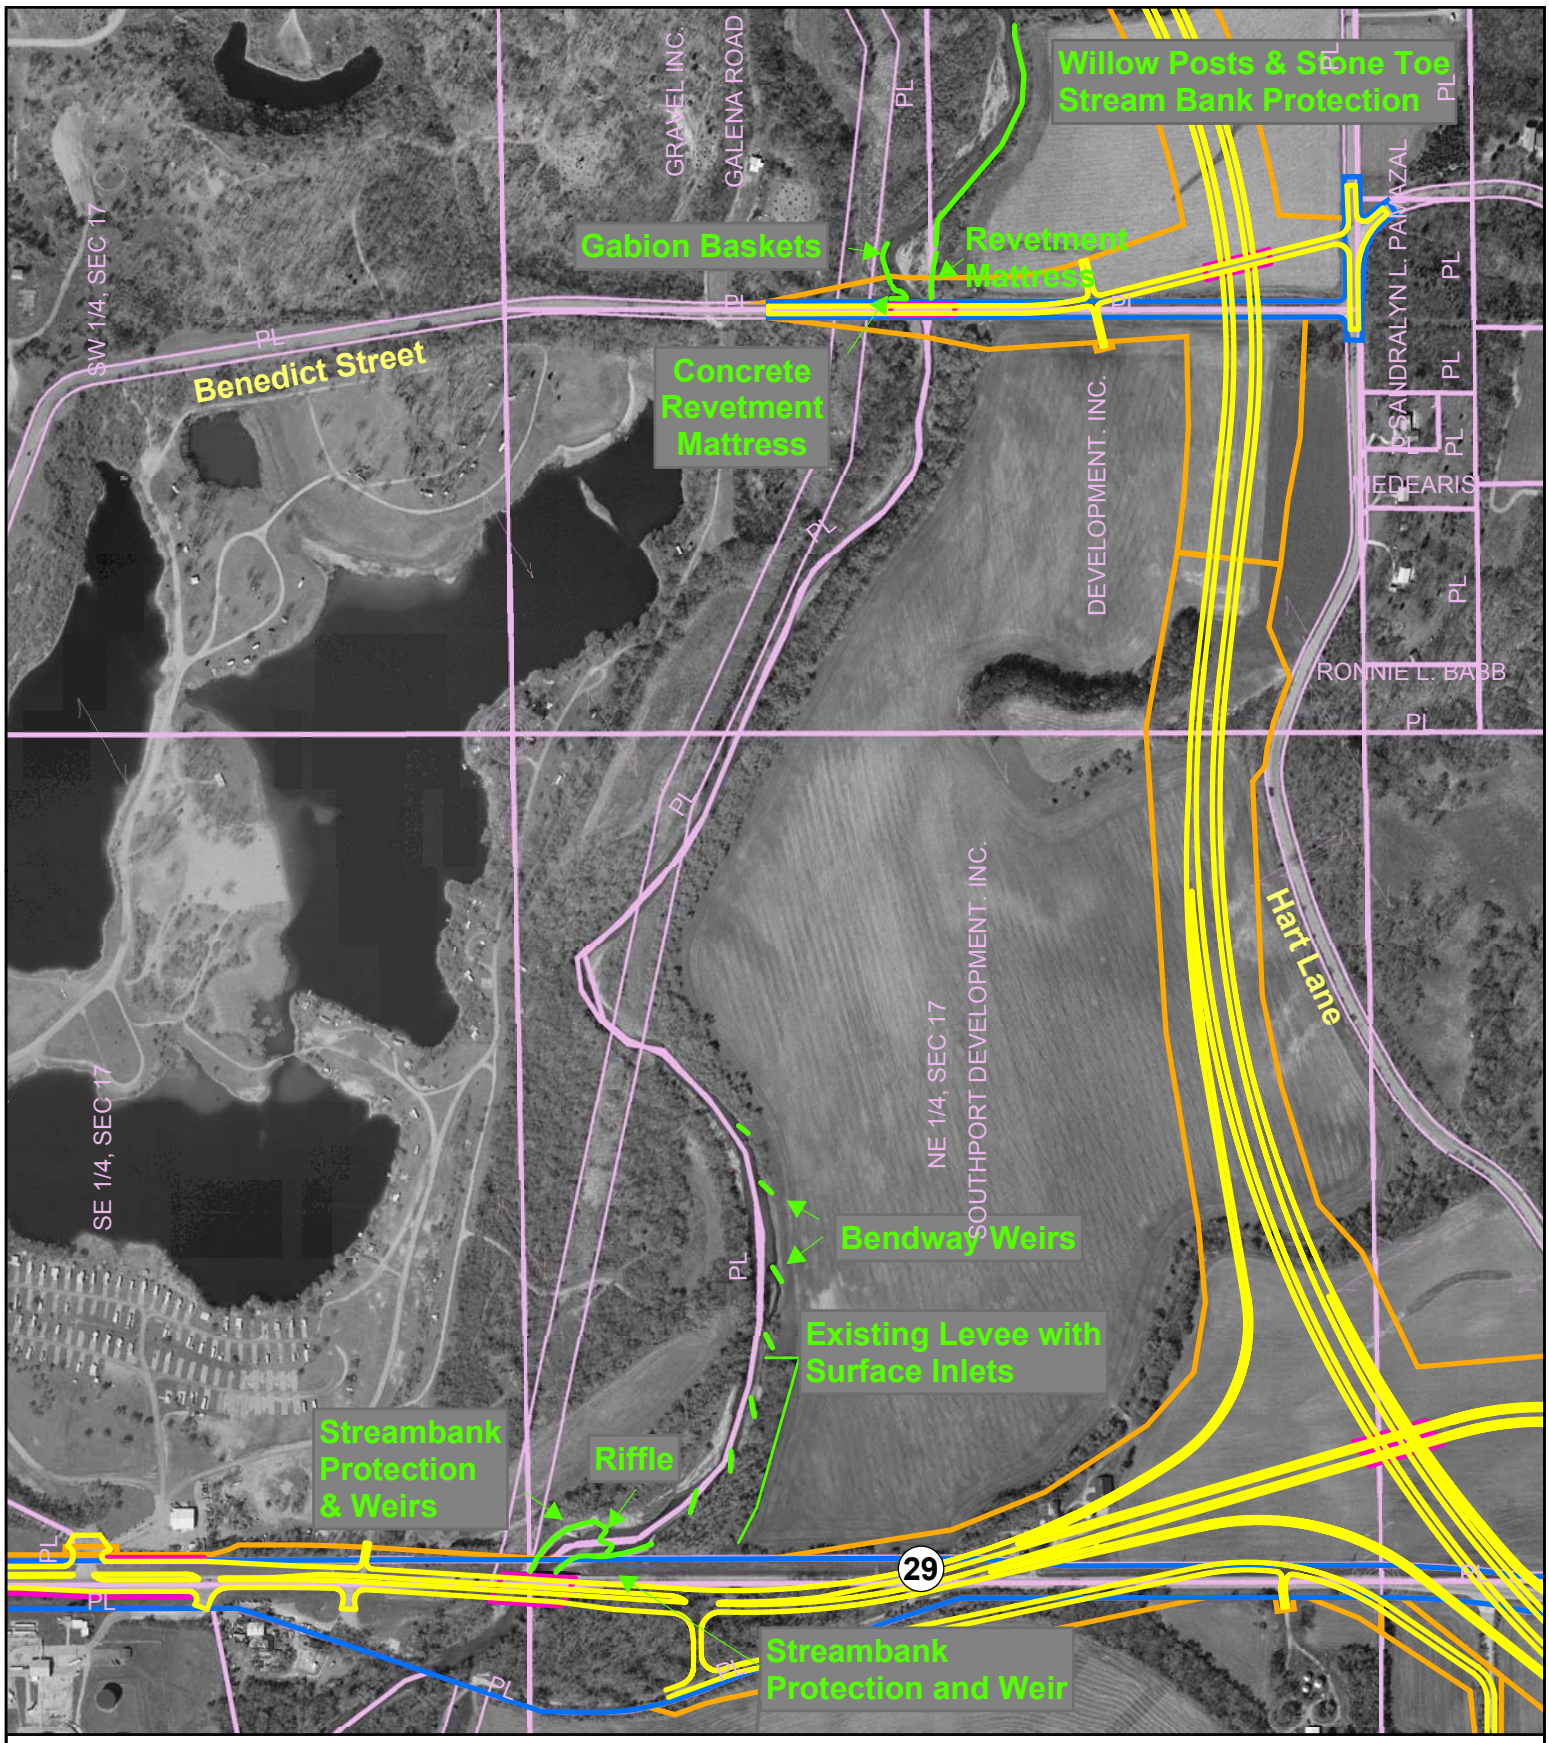

N
Feet
0 250 500

Senachwine Creek
Improvement Measures

EXHIBIT 3-20