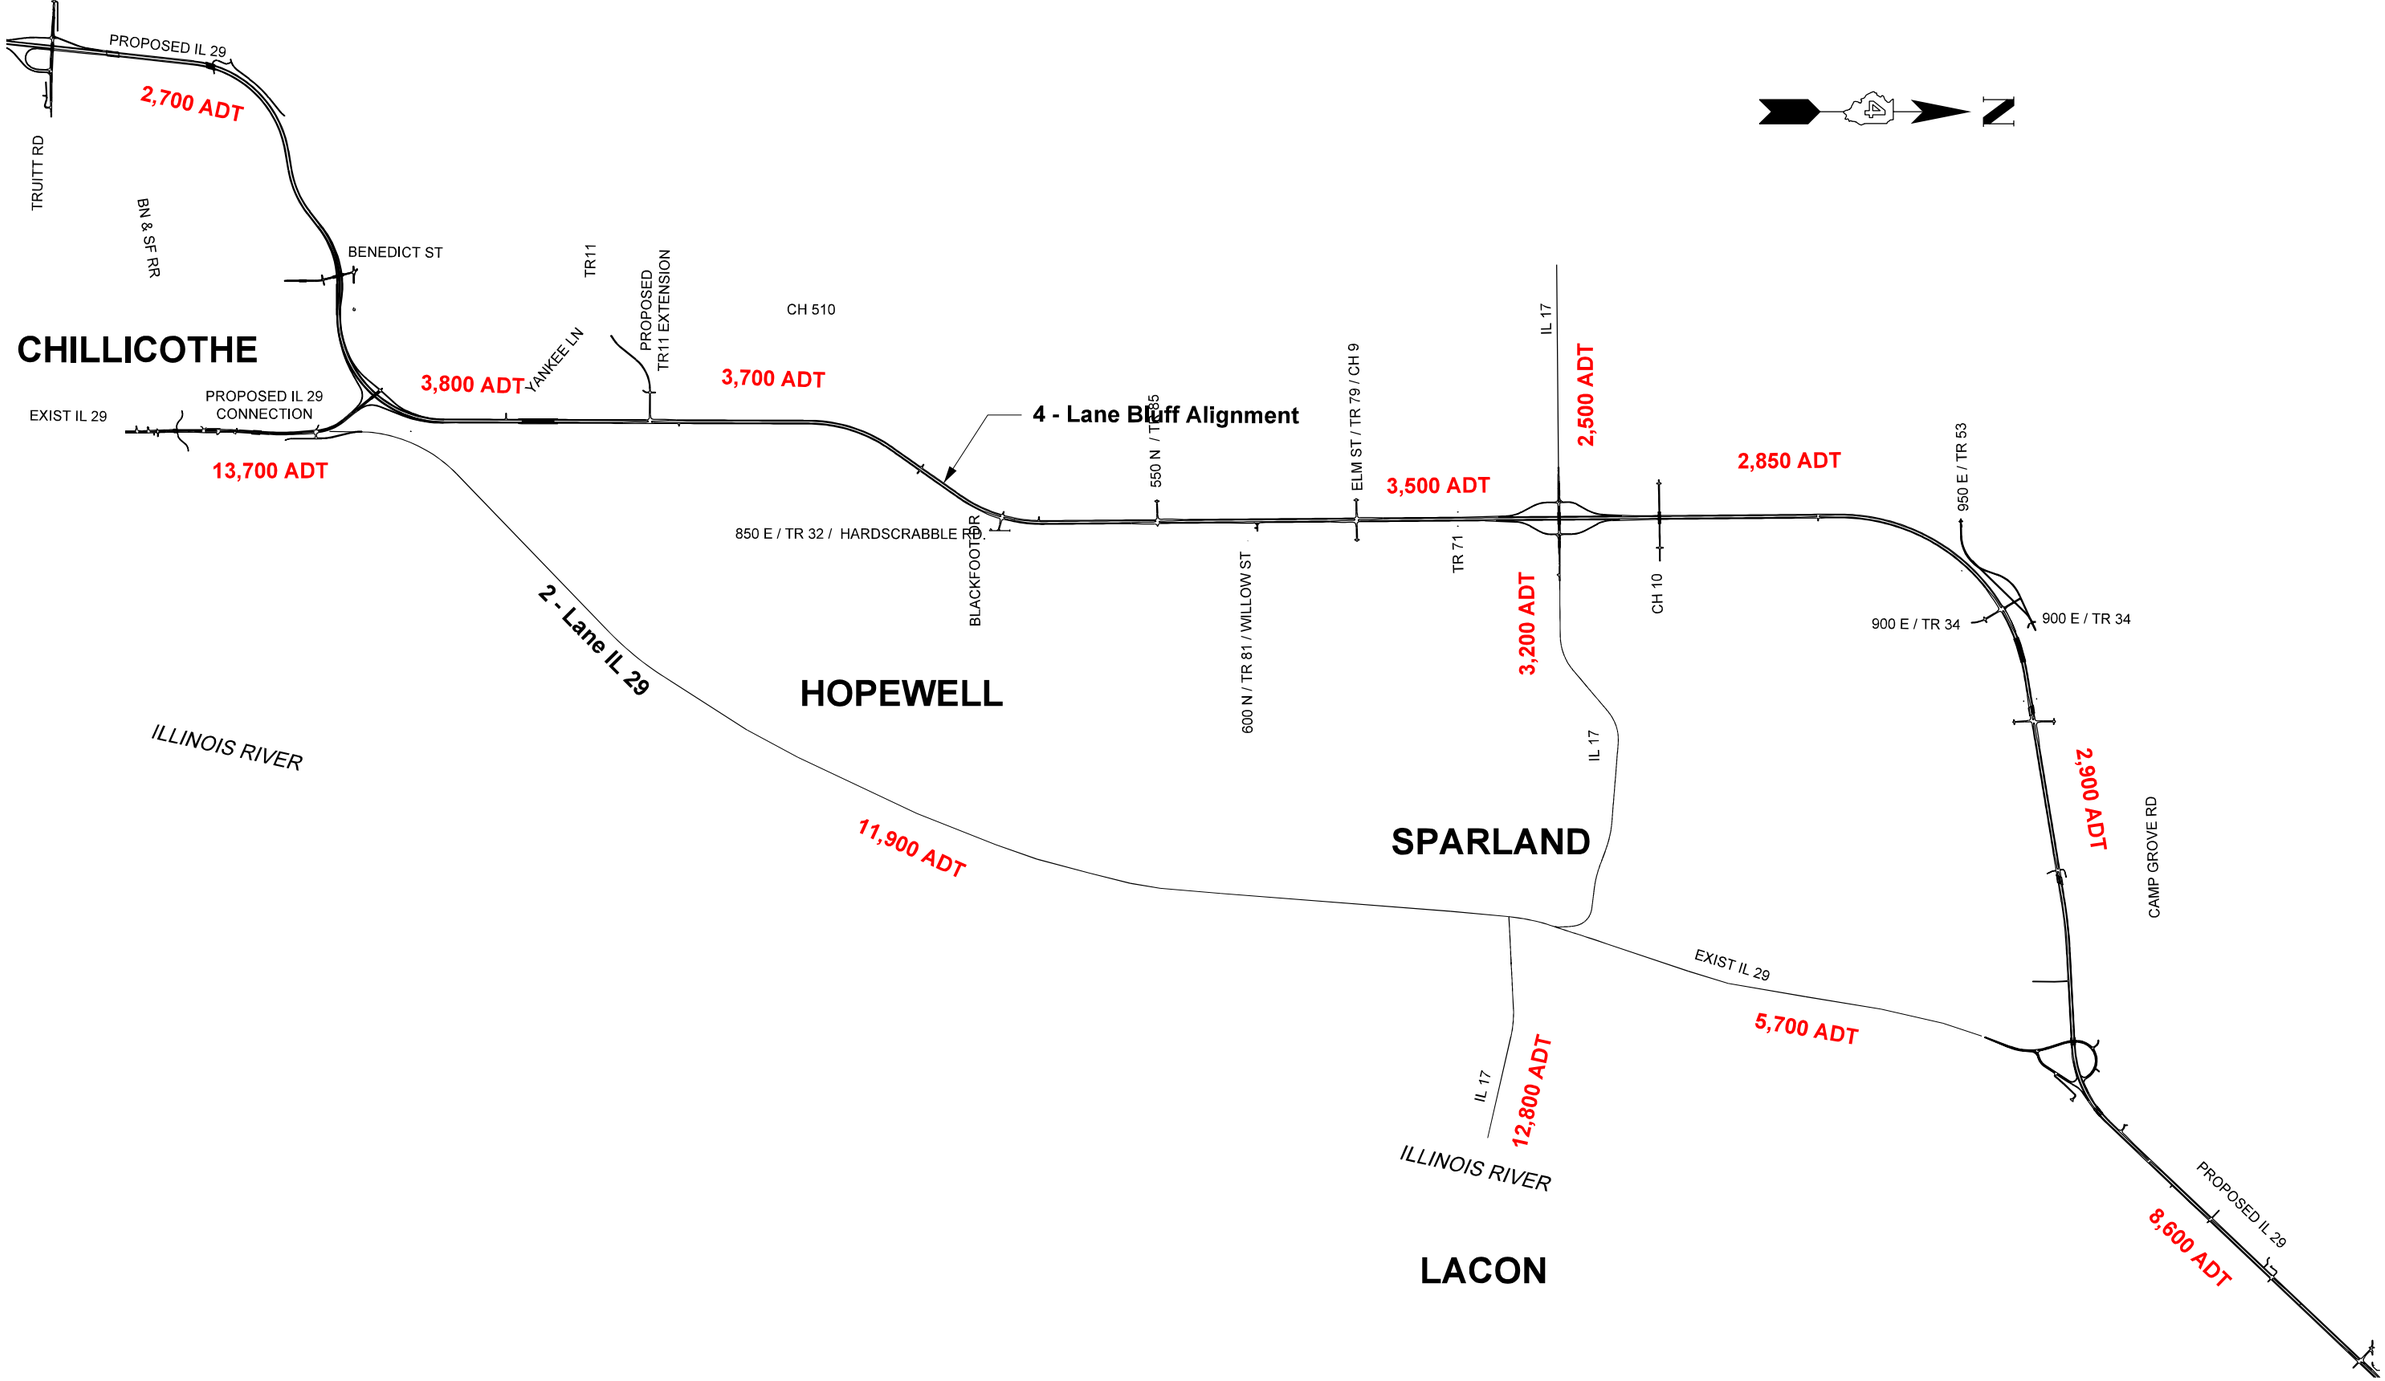

EXHIBIT 3-39
2032 Traffic Volumes on the Bluff Alignment and IL 29

Plotted by: aszekely
C:\Projects\168912 - Illinois 29 - Phase I Engineering Services\EXHIBIT_3-40.dgn
1/6/2006