F.A. RTE.	SECTION	COUNTY	TOTAL SHEETS	SHEET NO.
STA.		TO STA.		
FED. ROAD DIST. NO. 4	ILLINOIS	FED. AID PROJECT		

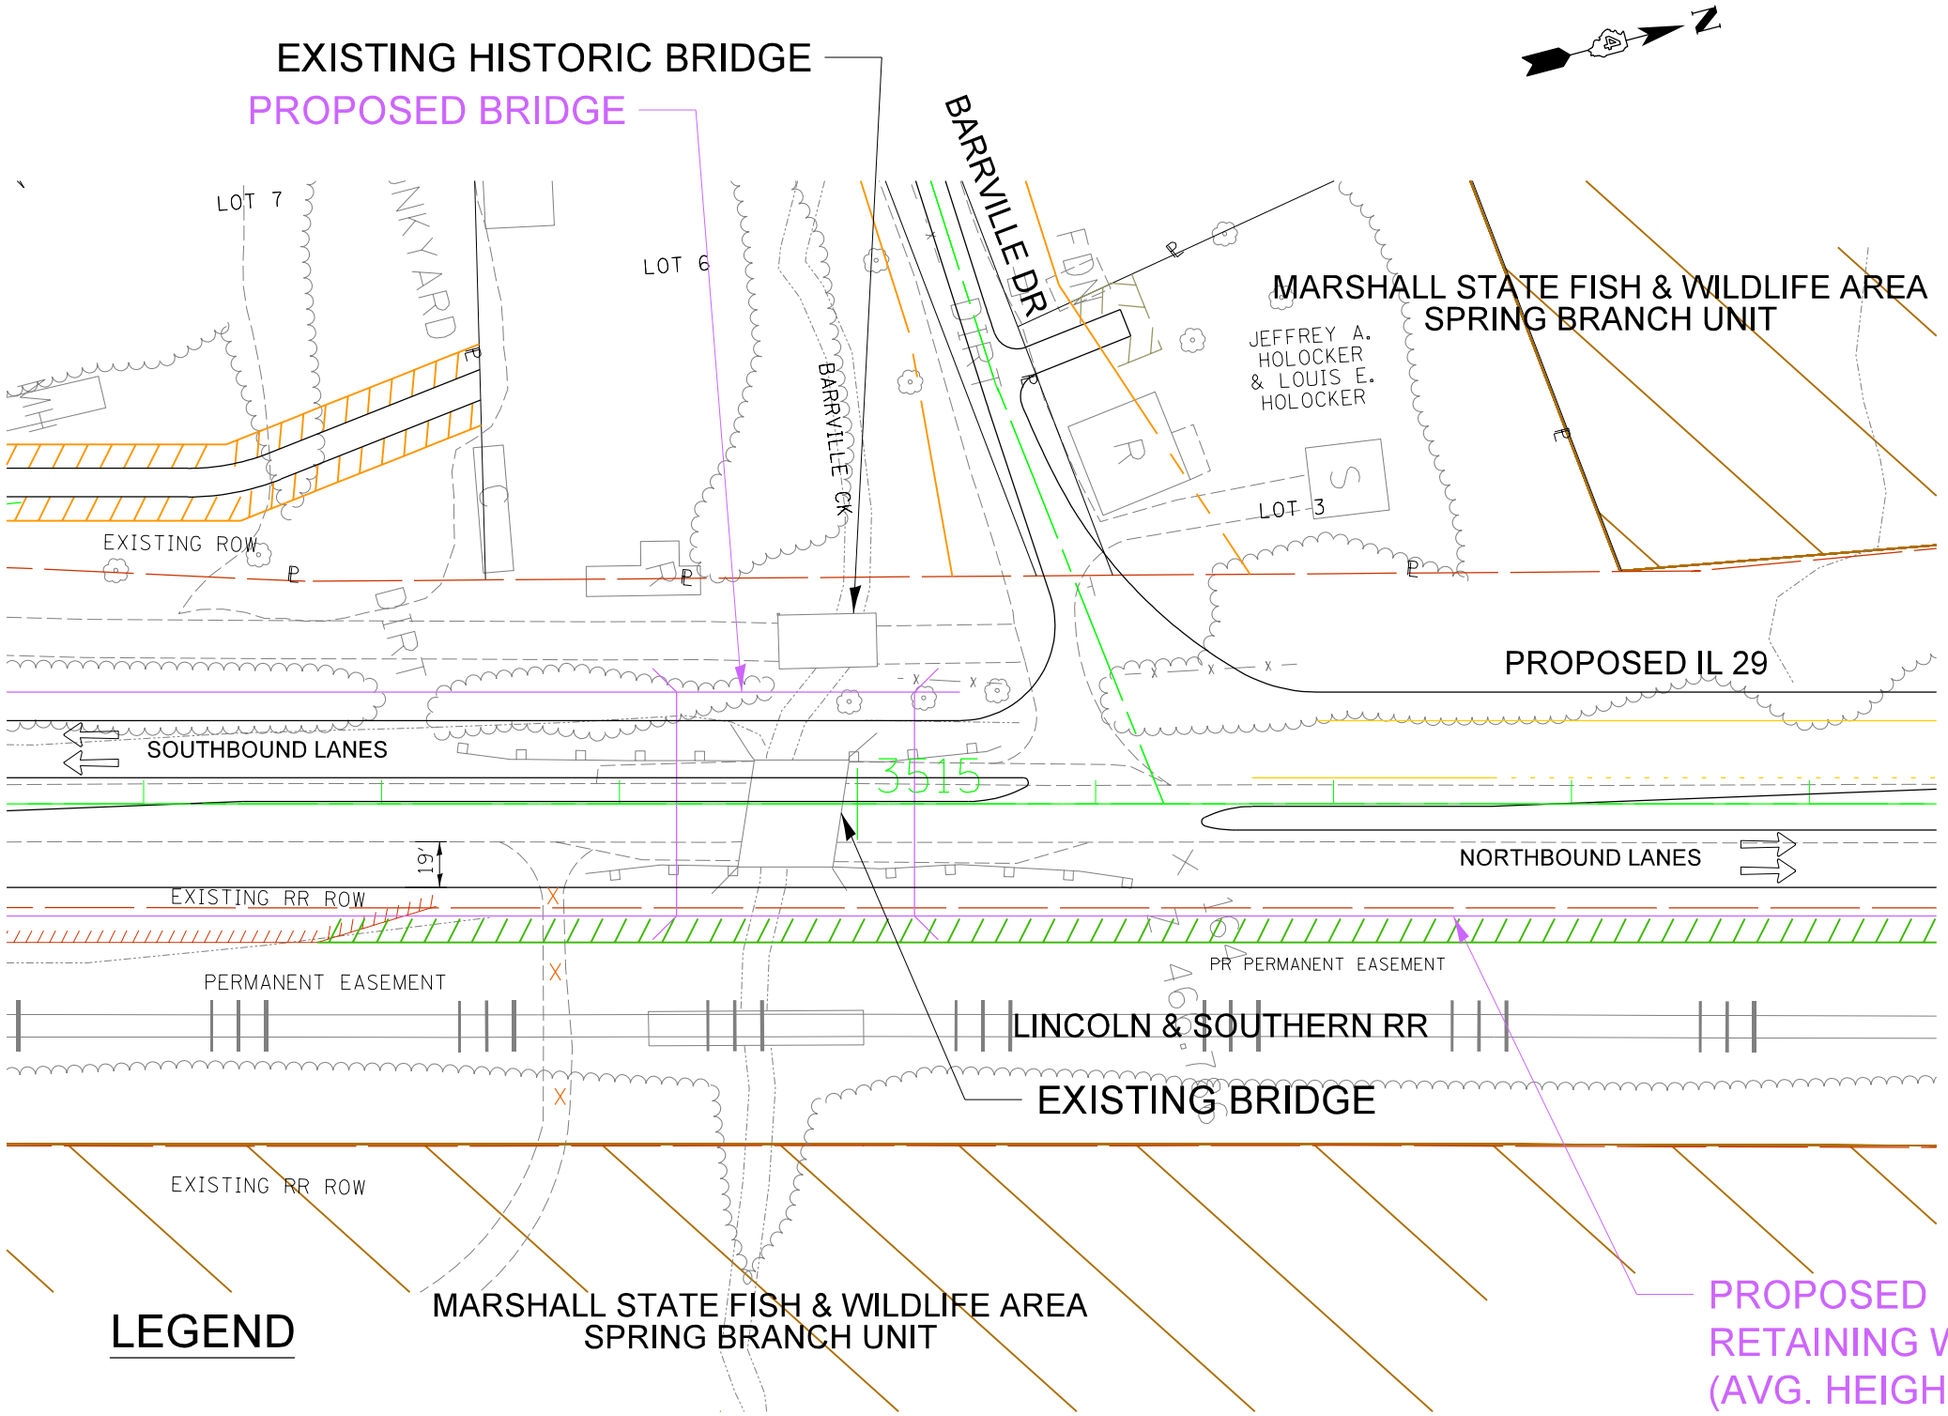

LEGEND

NATURAL AREA

OTHER IDNR LANDS

LAND & WATER RESERVE

EXHIBIT 3-40

REVISIONS	
NAME	DATE

ILLINOIS DEPARTMENT OF TRANSPORTATION

ILLINOIS 29

PHASE I ENGINEERING SERVICES

IL 6 TO I-180

BARRVILLE BRIDGE AVOIDANCE ON IL 29 ALIGNMENT

SCALE:

DRAWN BY CH2M HILL

DATE 1/6/2006

CHECKED BY

Plotted by aszekely
C:\Projects\1168912 - Illinois 29 - Phase I Engineering Services\EXHIBIT_3-41.dgn
1/6/2006