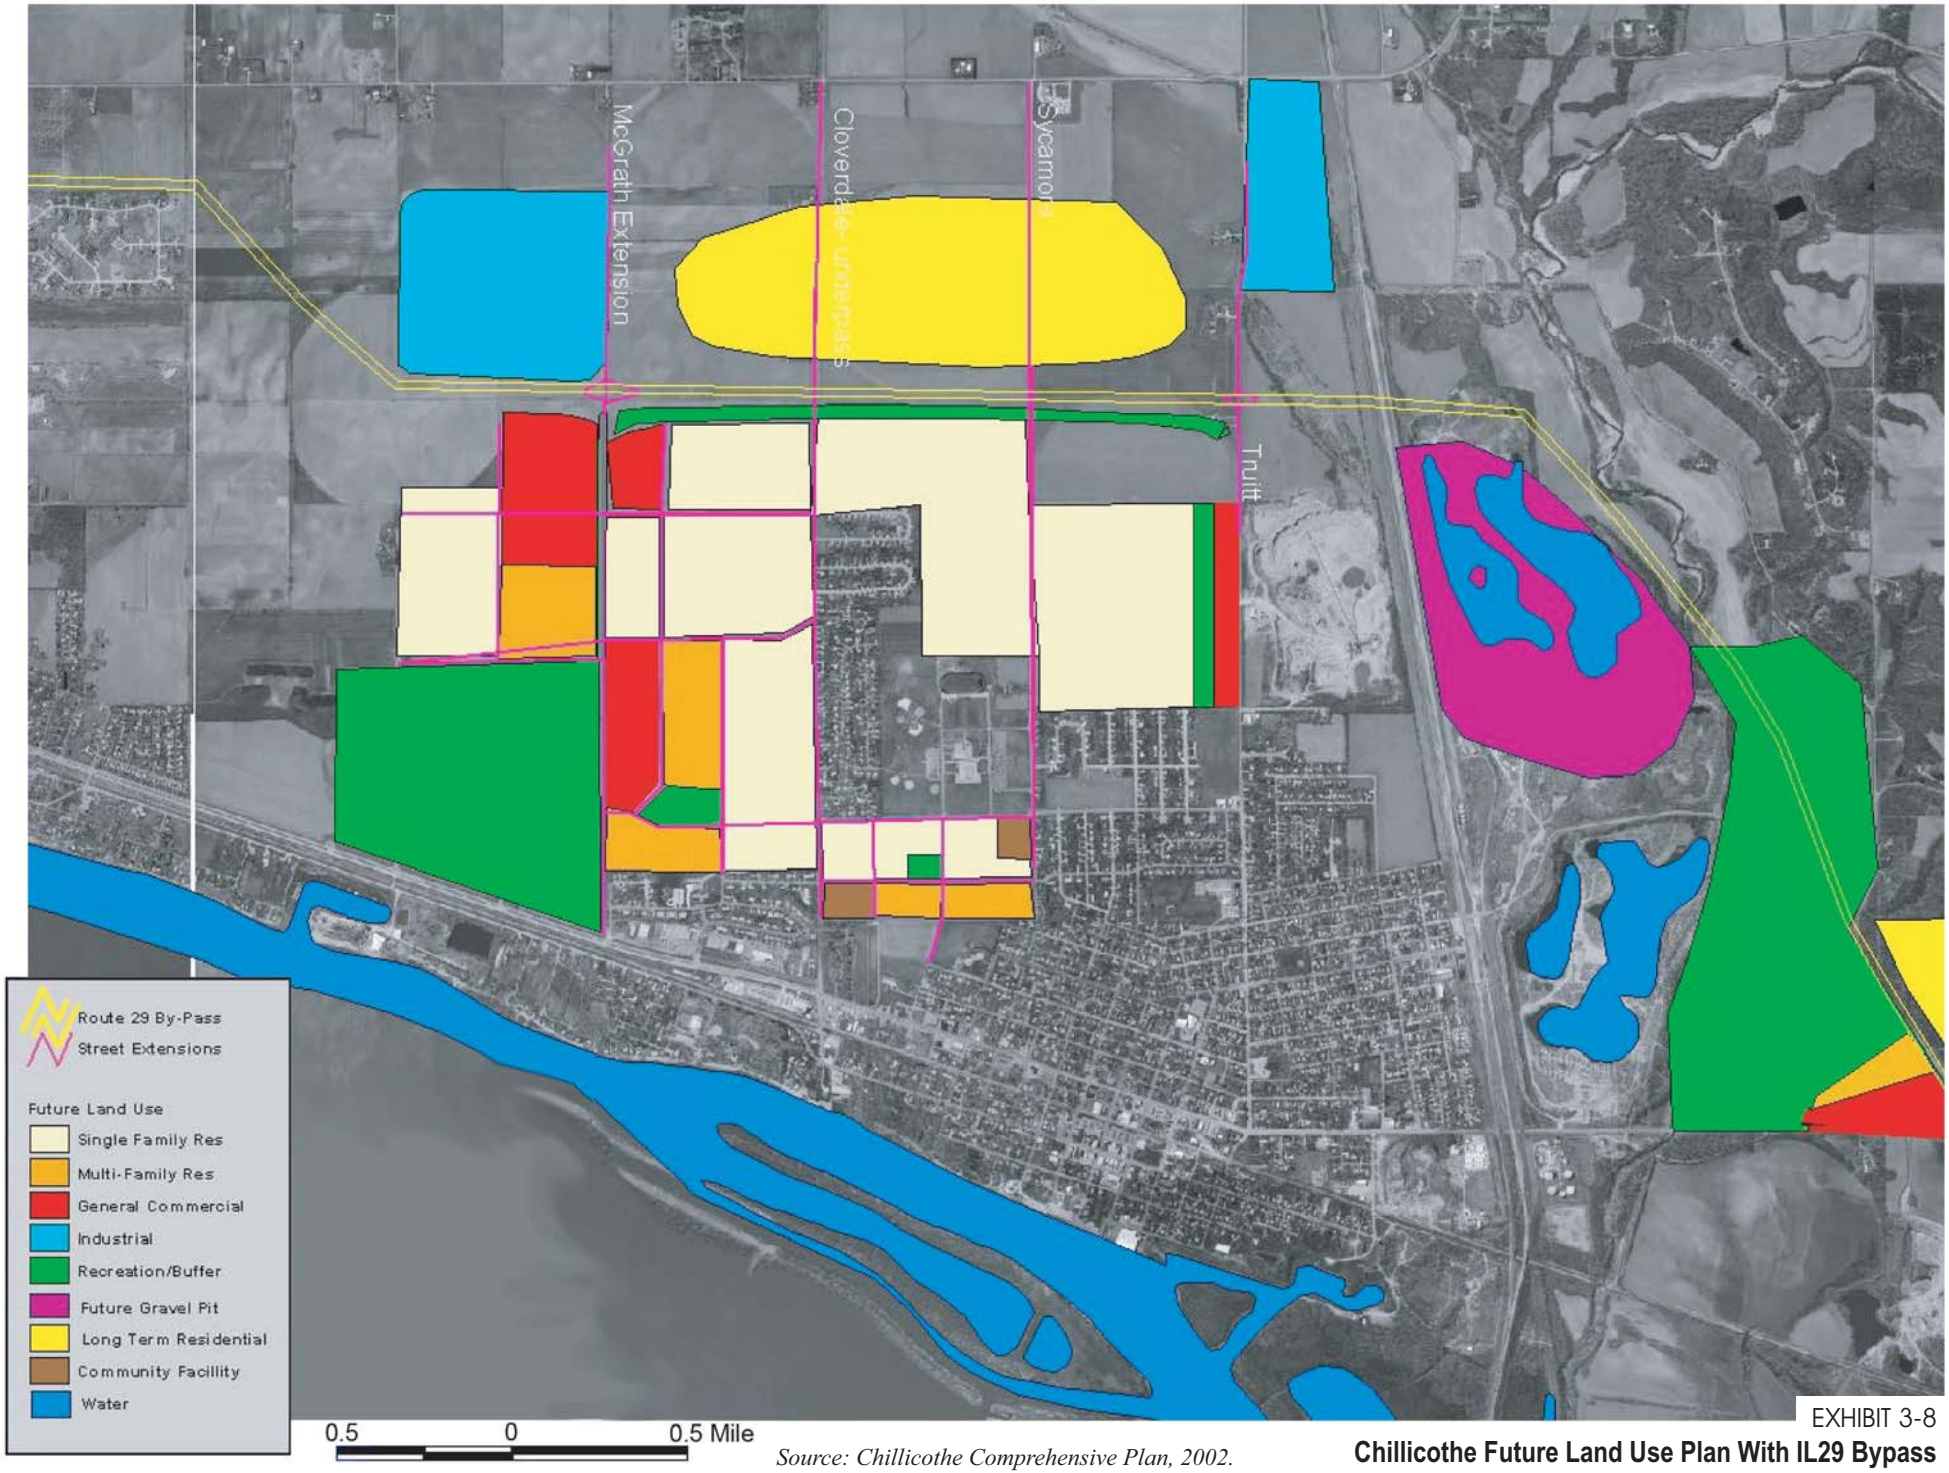

EXHIBIT 3-8

Source: Chillicothe Comprehensive Plan, 2002.

Chillicothe Future Land Use Plan With IL29 Bypass

T112004002MKE Chillicothe Land use_with 3-30-05tll