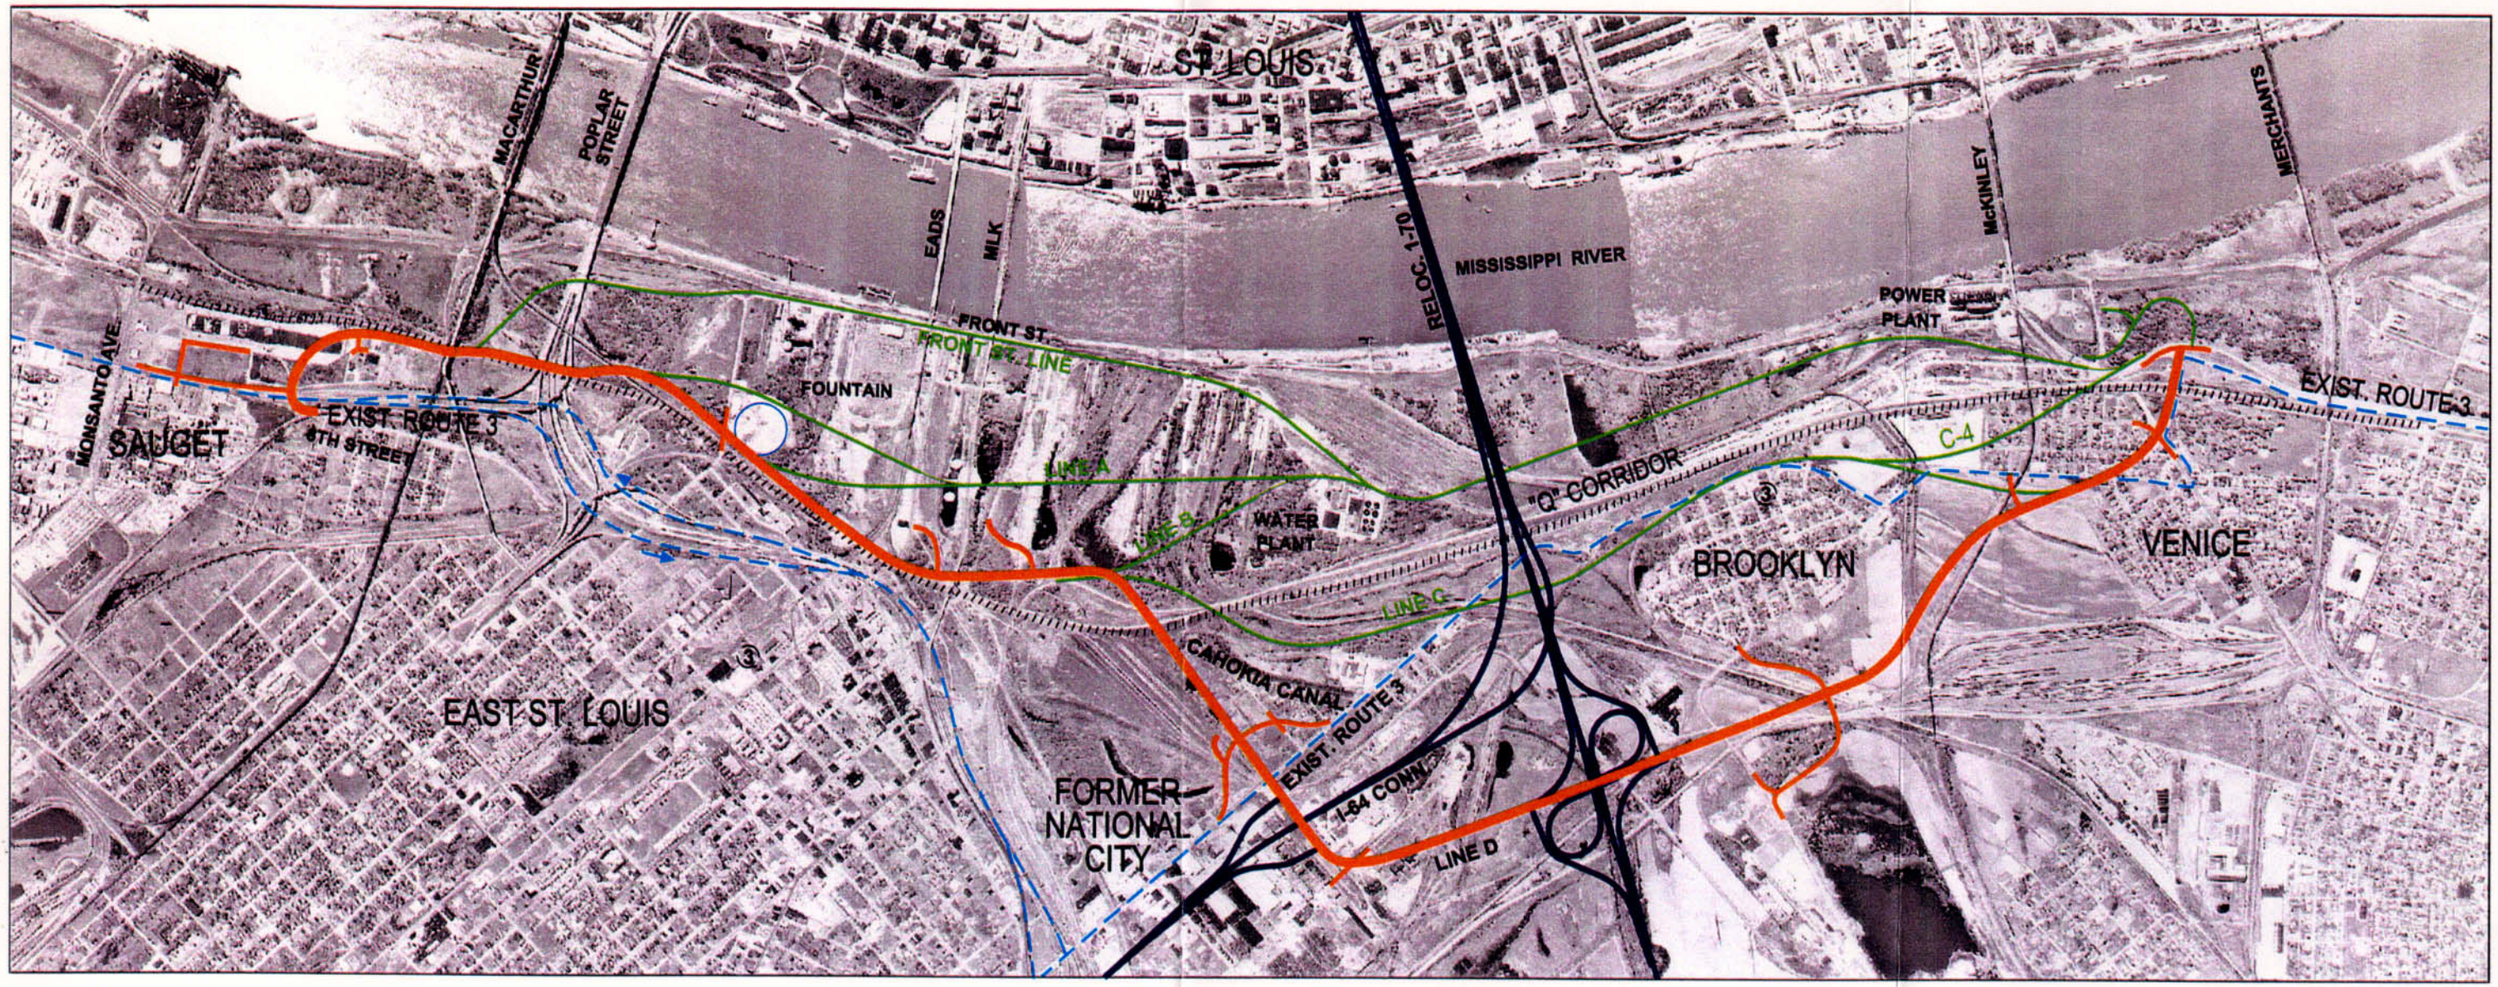

SCALE: 1" = 2000'

LEGEND

- ALTERNATE ALIGNMENTS
- LINE D – (PREFERRED ALIGNMENT)
- EXISTING ROUTE 3
- "Q" CORRIDOR (EXIST. R.R.)
- PROPOSED MISSISSIPPI RIVER BRIDGE & ROADWAY ALIGNMENT

Study Alignments
Exhibit 12