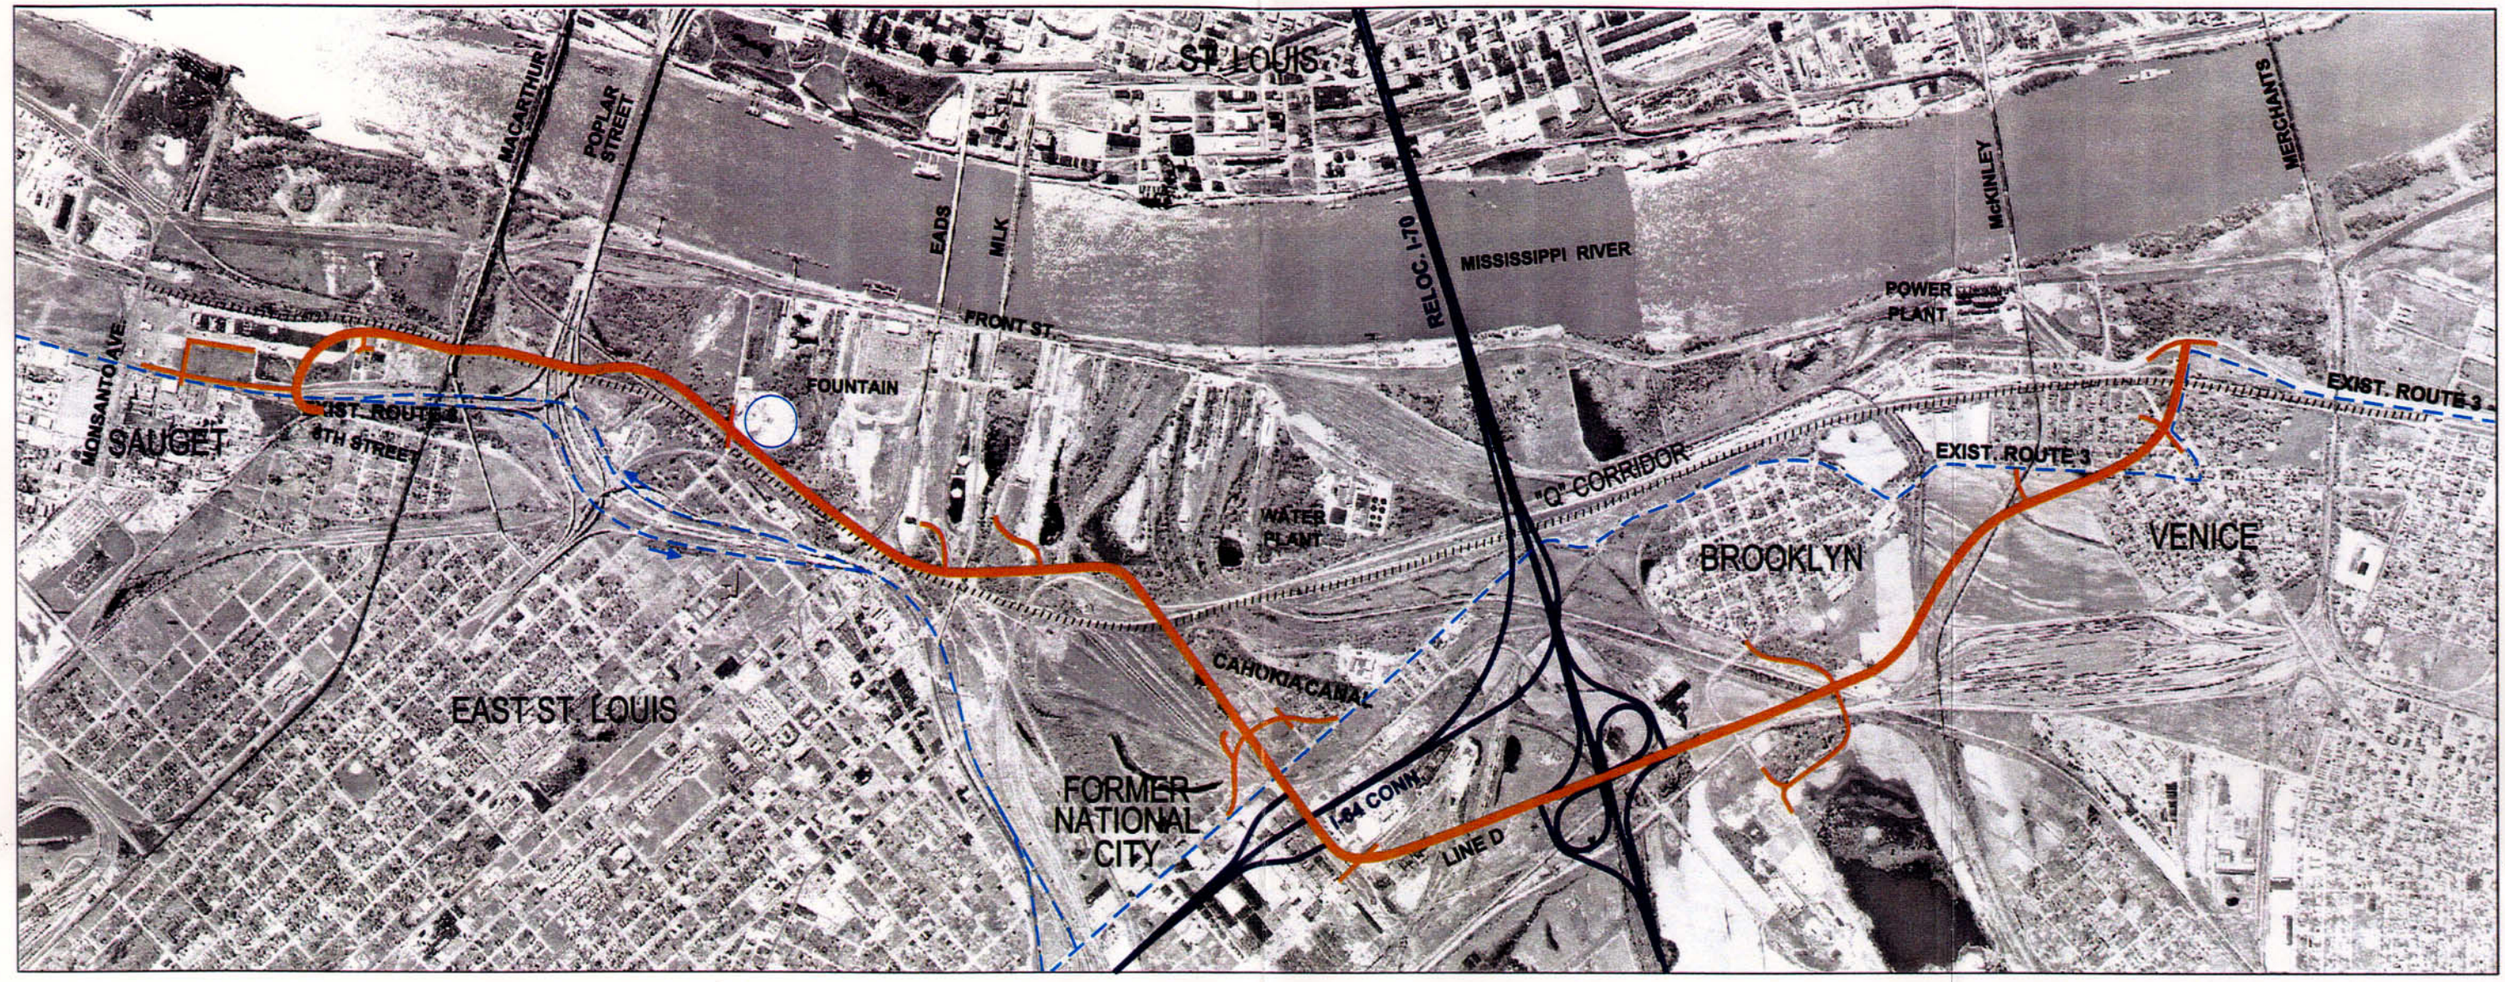

SCALE: 1" = 2000'

LEGEND

- LINE D – (PREFERRED ALIGNMENT)
- EXISTING ROUTE 3
- "Q" CORRIDOR (EXIST. R.R.)
- NEW MISSISSIPPI RIVER BRIDGE & ROADWAY ALIGNMENT

Preferred Alignment

Exhibit 14