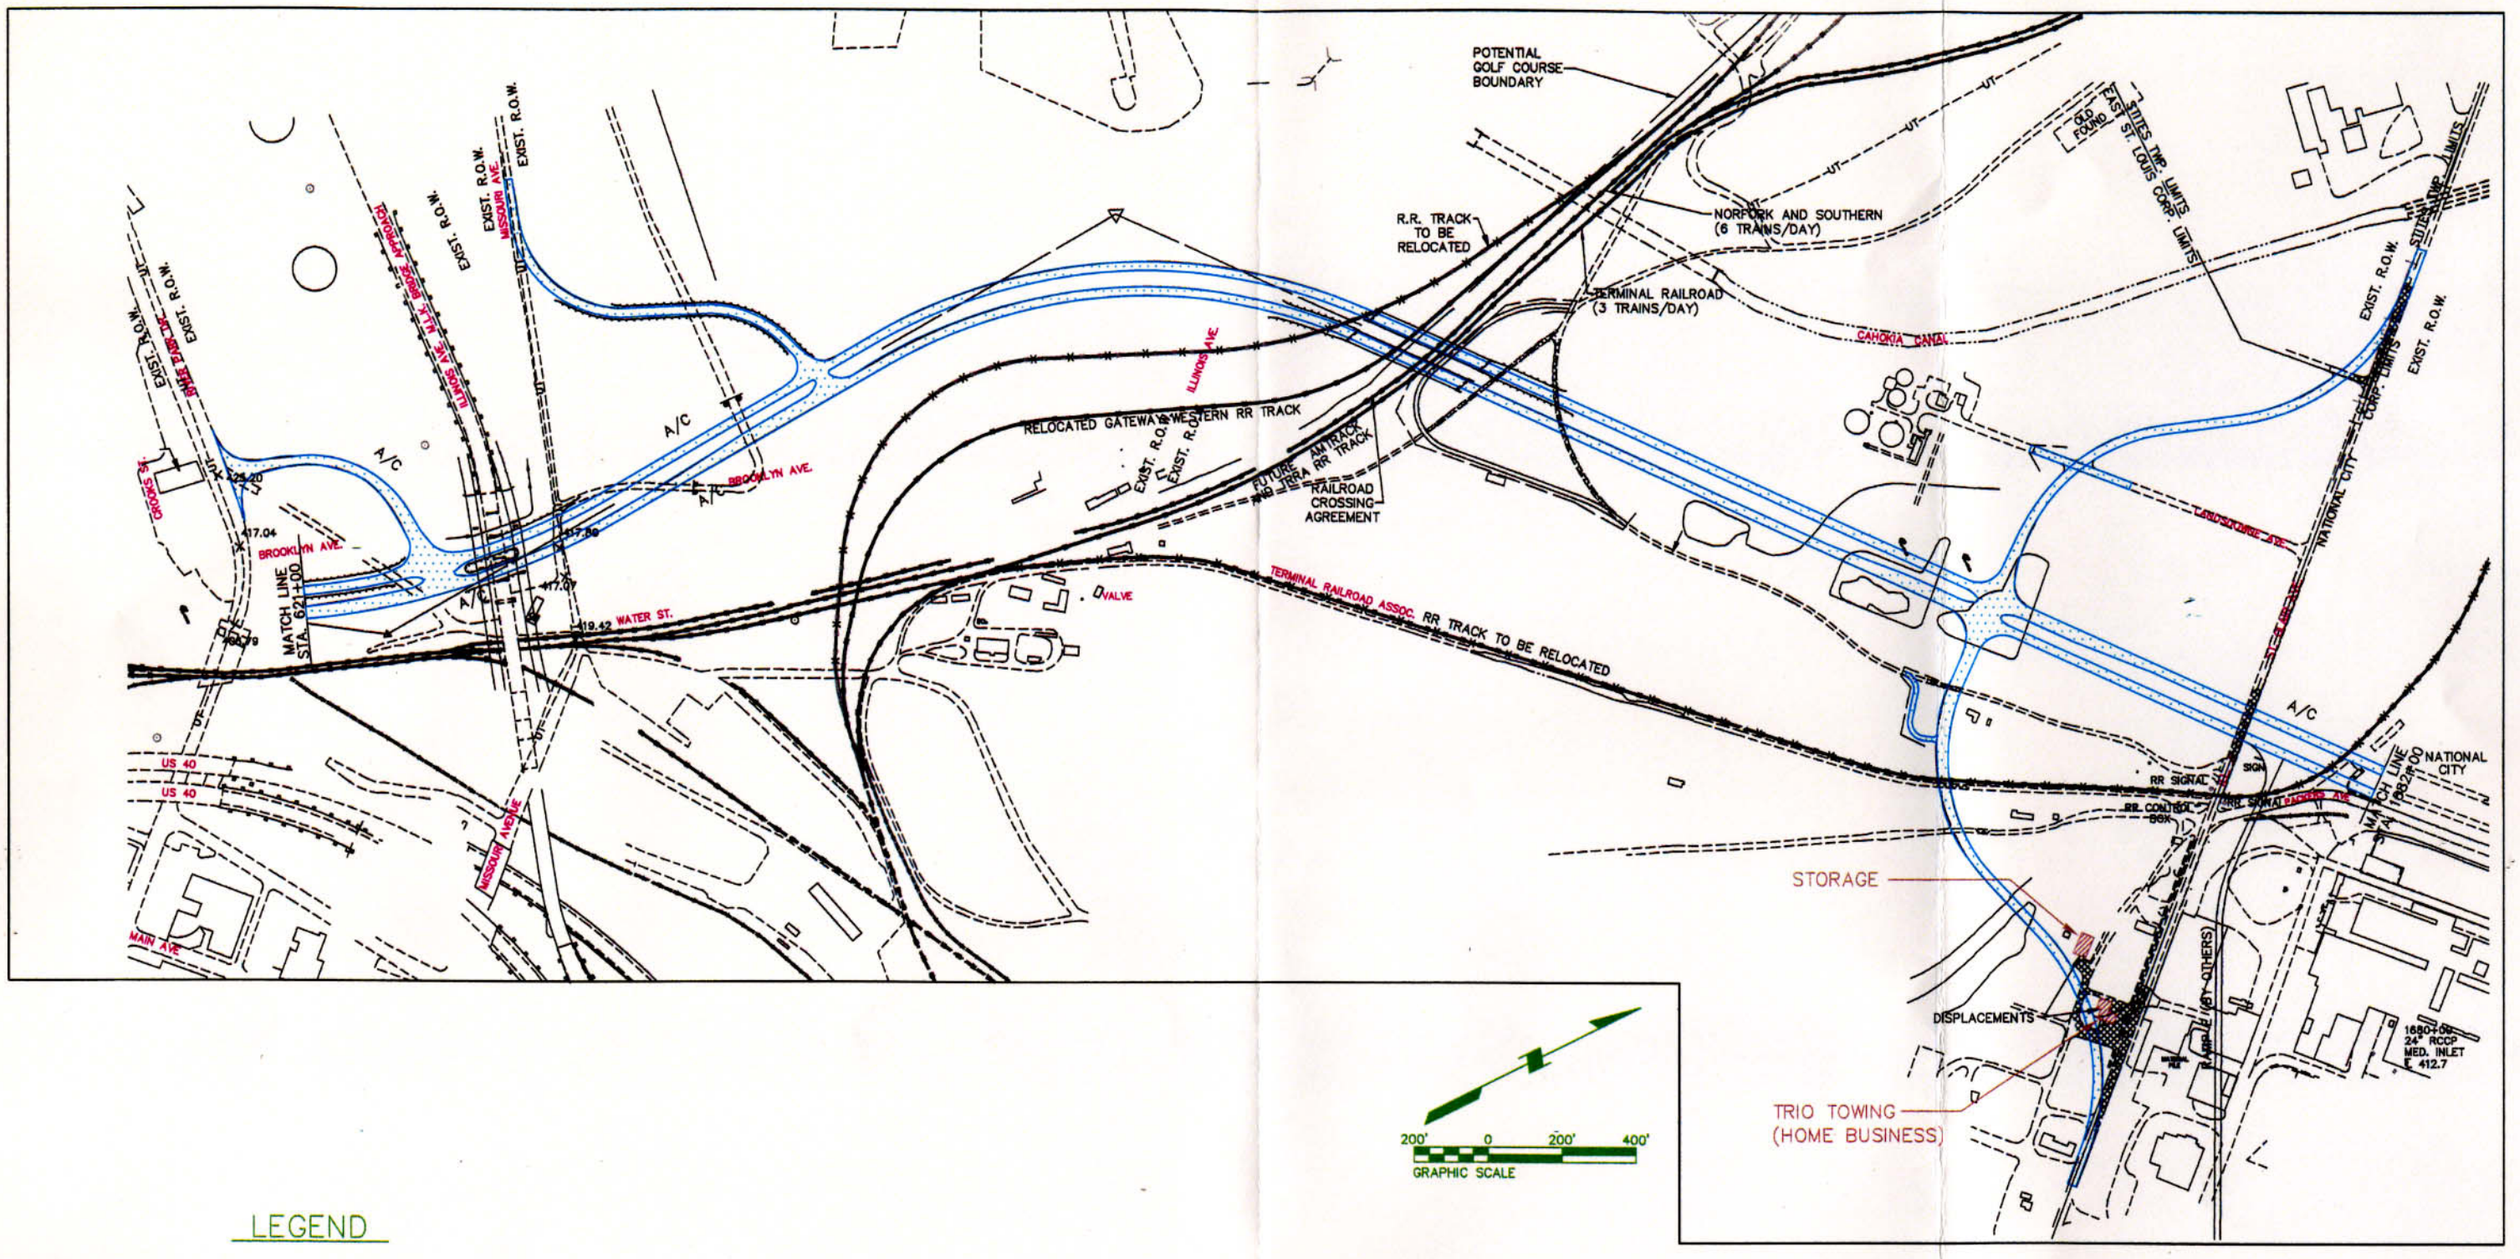


LEGEND

DISPLACED STRUCTURES

PROPOSED ROUTE 3

PAVEMENT DEMOLITION

Page 3 of 6

Displacements
Exhibit 15