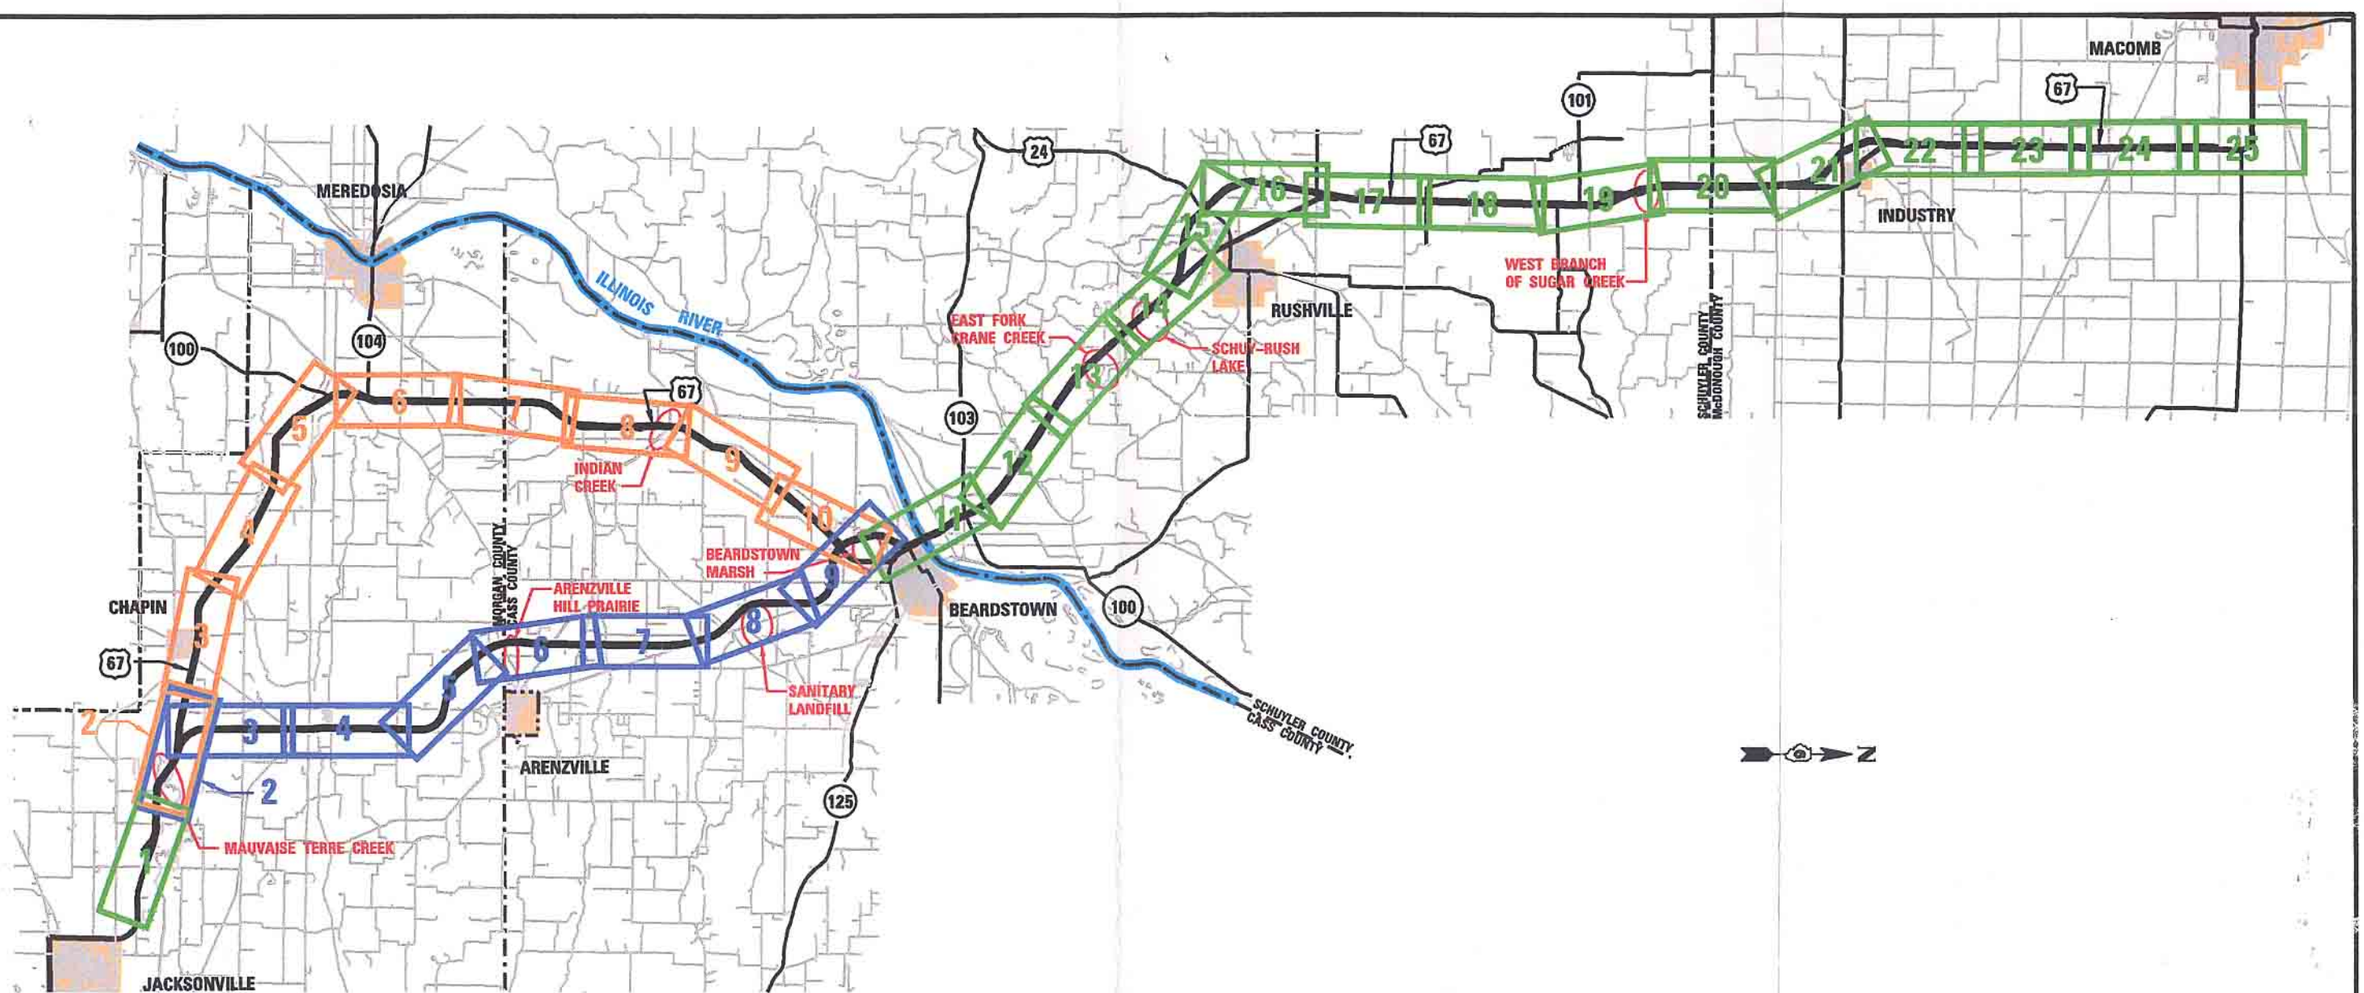

LEGEND

1	CORRIDOR "A" EXHIBITS
1	CORRIDOR "E" EXHIBITS
1	EXHIBITS COMMON TO CORRIDOR "A" AND CORRIDOR "E"

U.S. 67 EXPRESSWAY DESIGN STUDY
JACKSONVILLE TO MACOMB

FIGURE 4–2
NATURAL RESOURCE IMPACTS
SHEET LAYOUT KEY MAP
PROPOSED U.S. 67 CORRIDOR "A" AND CORRIDOR "E"

IDOT JOB NO. P-95-005-03 (FEB 8025)
10/29/2001

CH2MHILL

Illinois Department of Transportation