F.A. RTE.	SECTION	COUNTY	TOTAL SHEETS	SHEET NO.
301	177-1	STEPHENSON	114	98
STA.		TO STA.		
FED. ROAD DIST. NO.	ILLINOIS	FED. AID PROJECT		

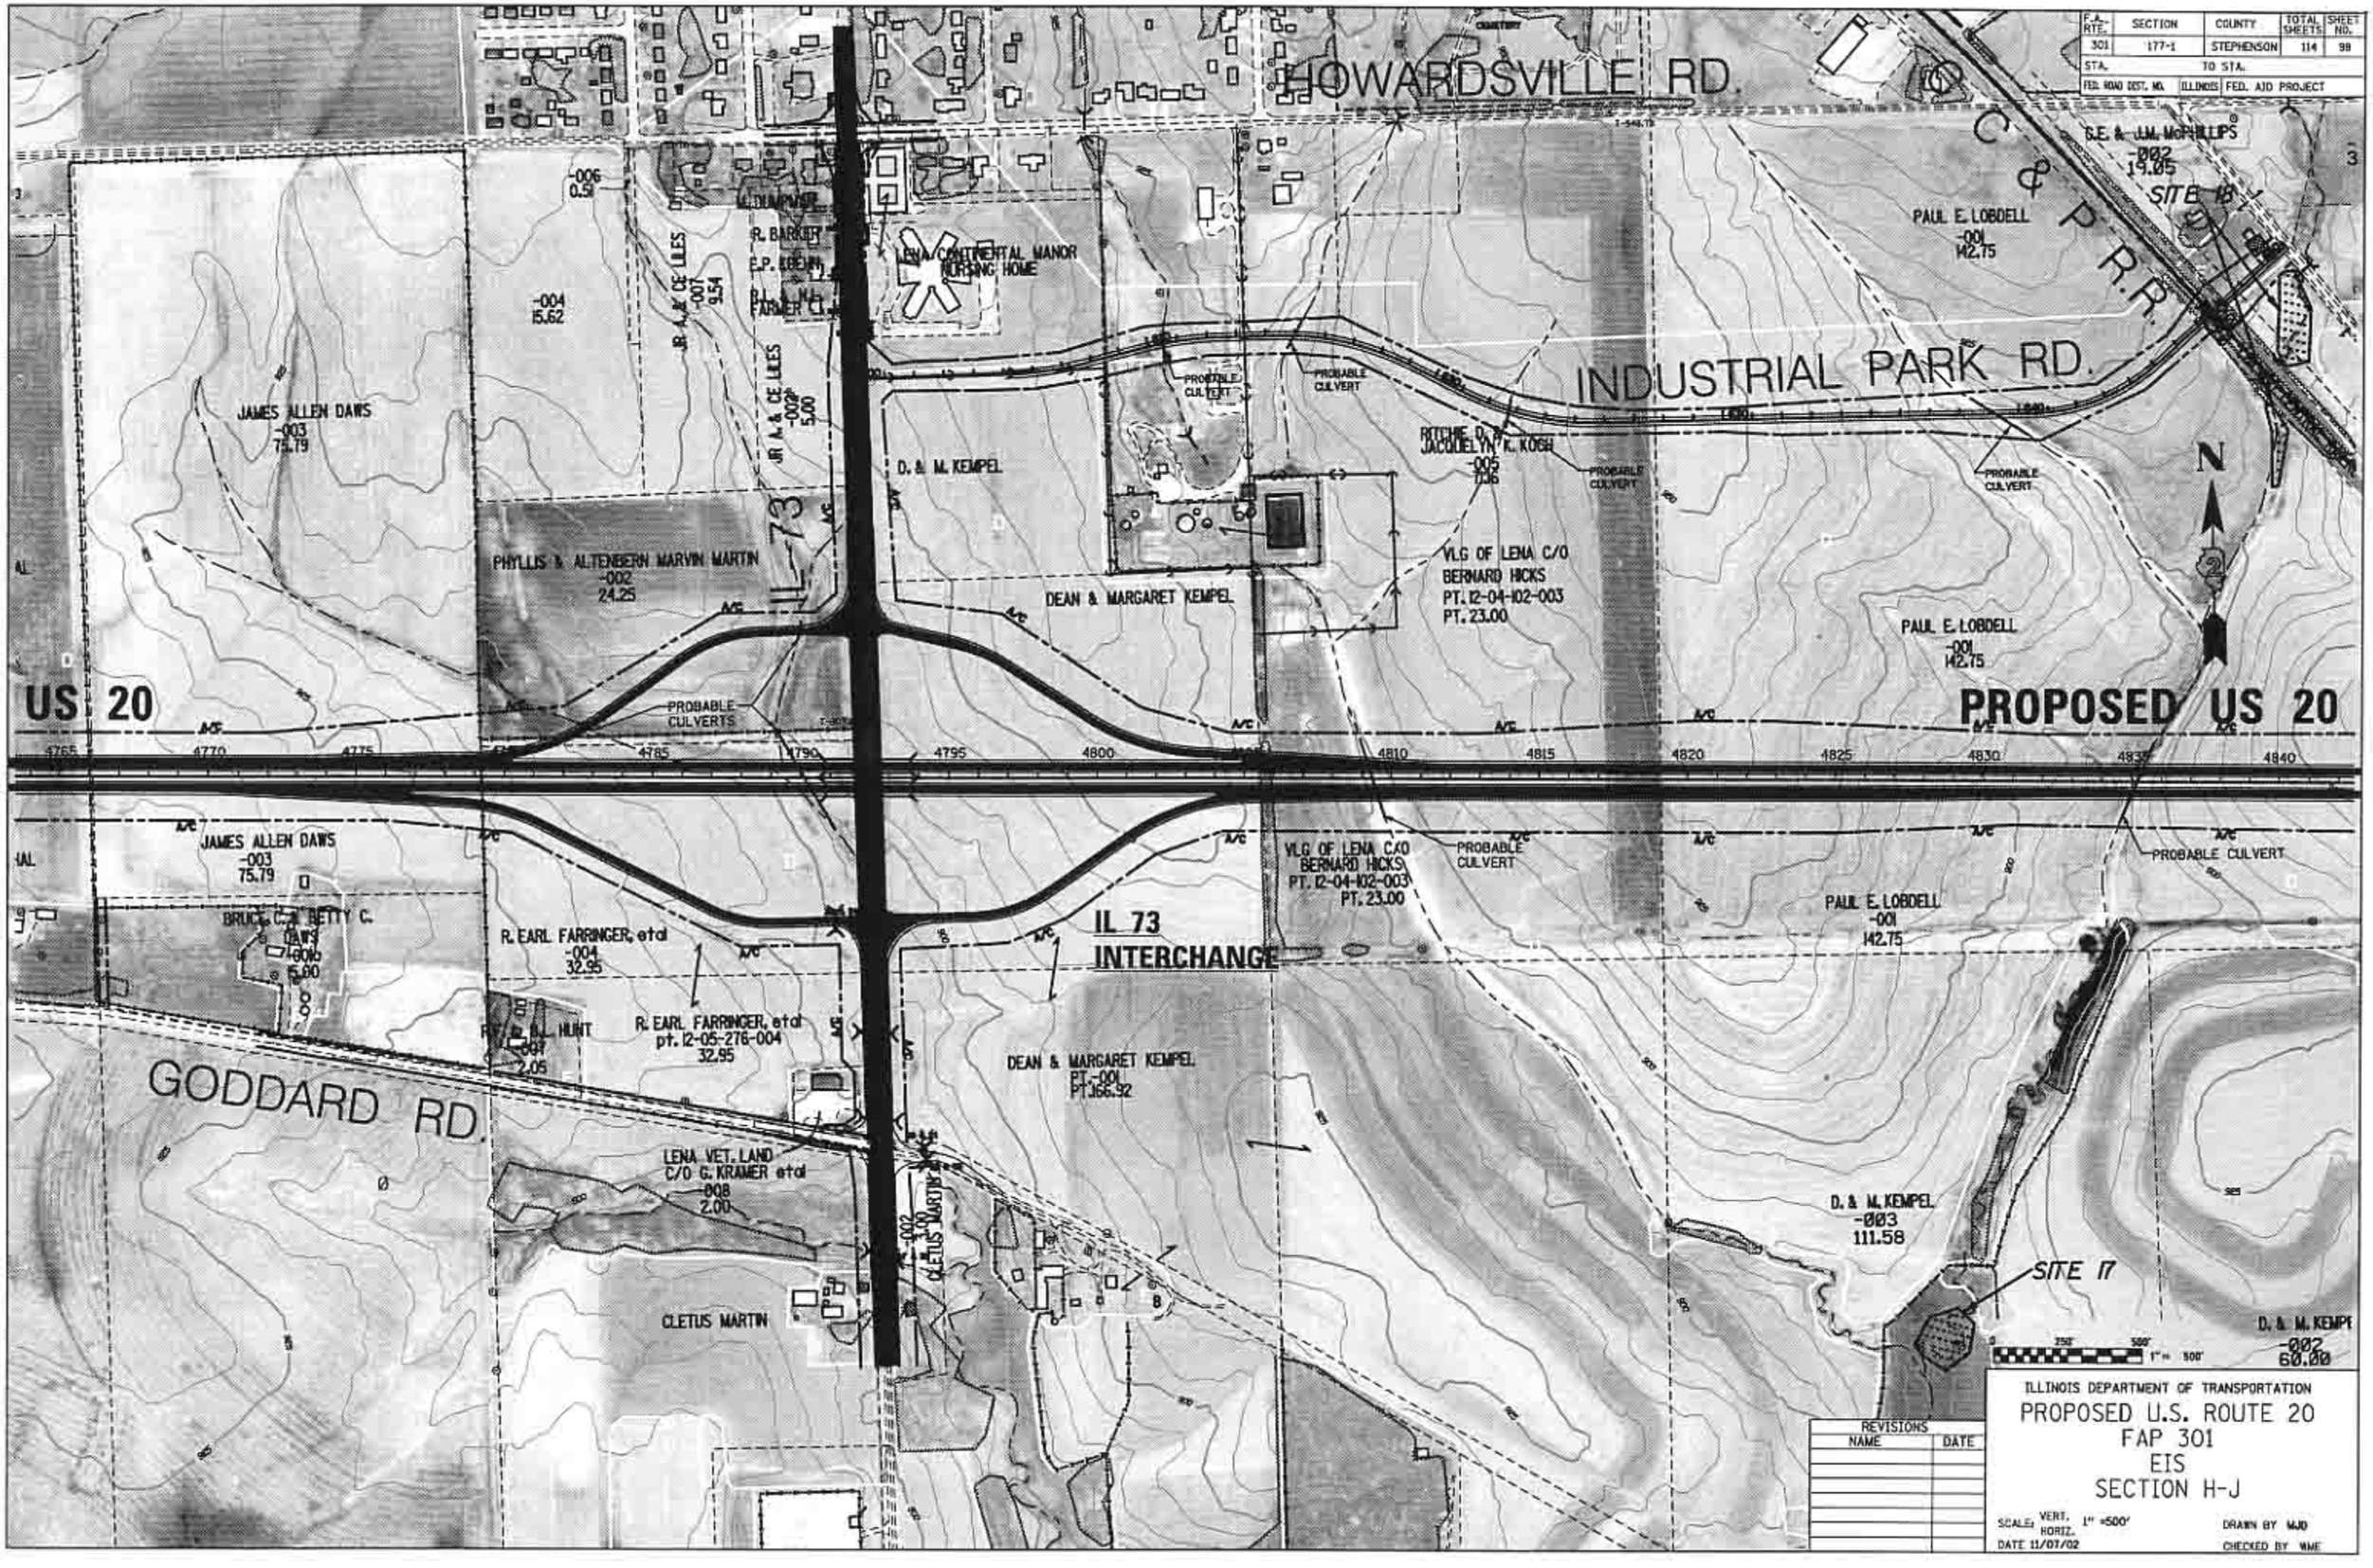

REVISIONS	
NAME	DATE

ILLINOIS DEPARTMENT OF TRANSPORTATION

PROPOSED U.S. ROUTE 20
FAP 301
EIS
SECTION H-J

SCALE: VERT. HORIZ. 1" =500'
DATE 11/07/02
DRAWN BY MJD
CHECKED BY WME

11/12/2002 3:10:44 PM User: tsantiago
t:\idot\1283\reports\eis\volumeii\stripmaps\hj5r06.dgn