F.A.P. RTE.	SECTION	COUNTY	TOTAL SHEETS	INDEX NO.
301	43-4	JO DAVIESS	17	6
STA.		TO STA.		
FED. ROAD DIST. NO.	ILLINOIS	FED. AID PROJECT		

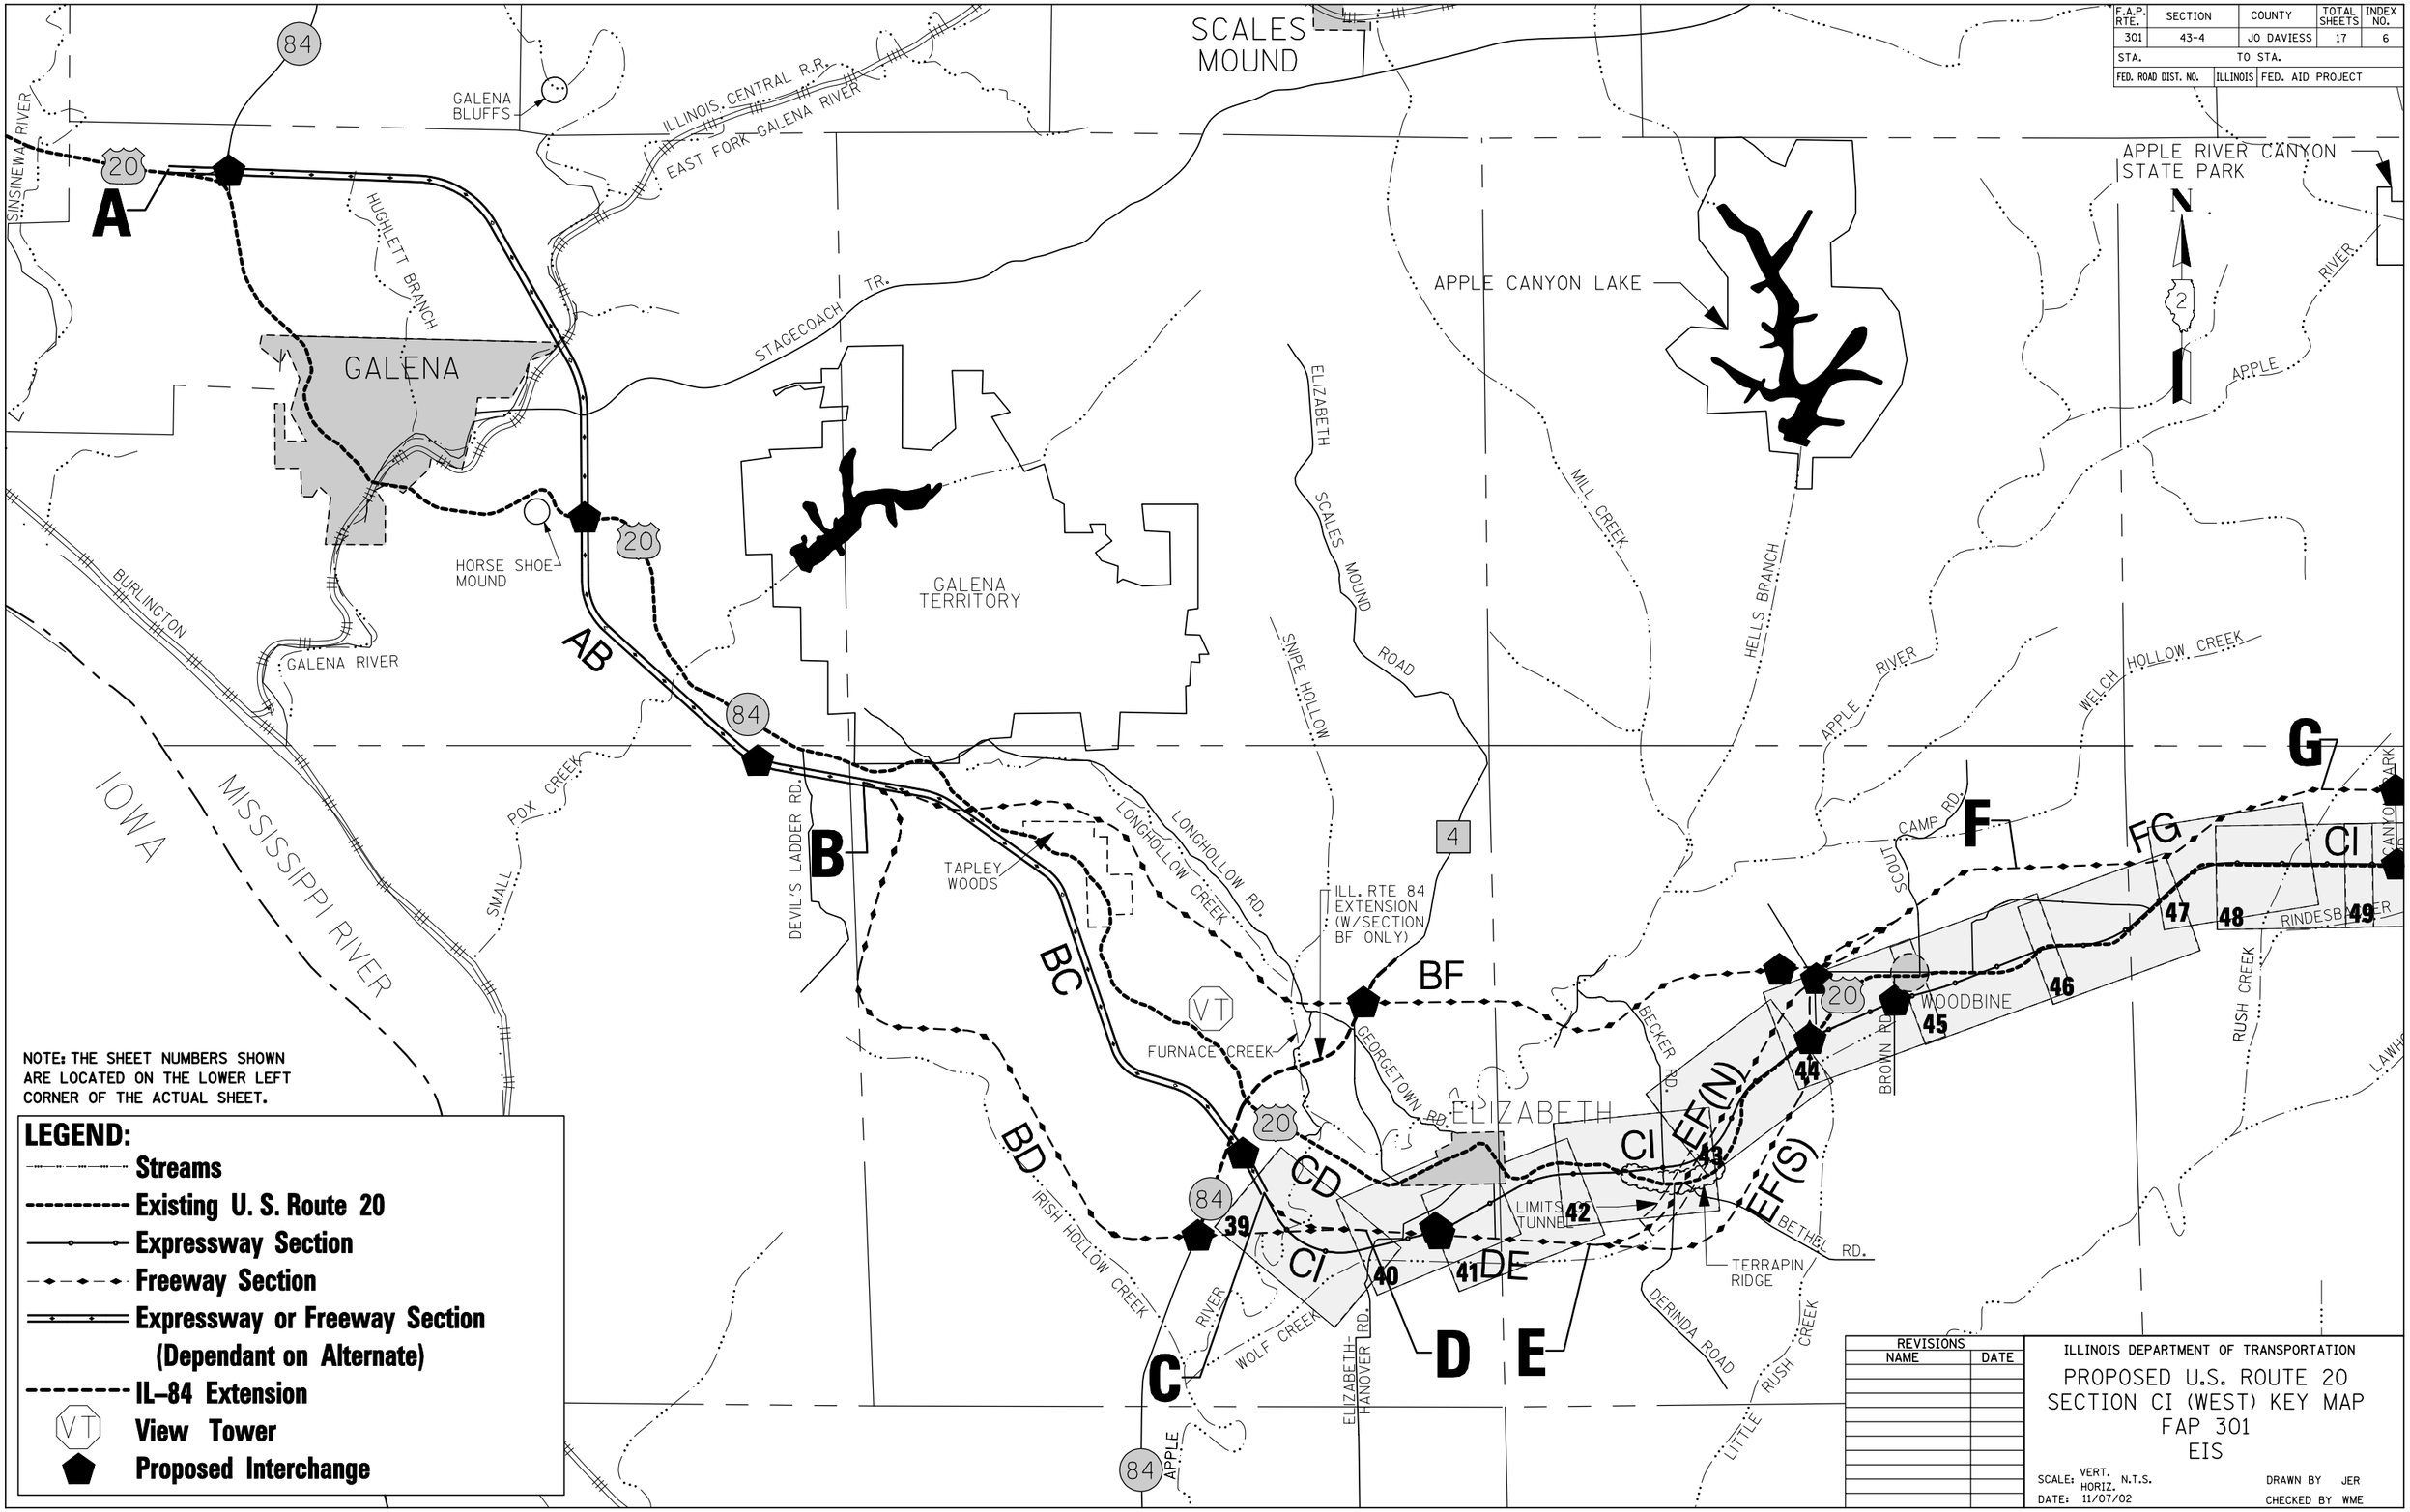

NOTE: THE SHEET NUMBERS SHOWN ARE LOCATED ON THE LOWER LEFT CORNER OF THE ACTUAL SHEET.

LEGEND:

- Streams
- Existing U. S. Route 20
- Expressway Section
- Freeway Section
- Expressway or Freeway Section (Dependant on Alternate)
- IL-84 Extension
- VT View Tower
- Proposed Interchange

REVISIONS	
NAME	DATE

ILLINOIS DEPARTMENT OF TRANSPORTATION

PROPOSED U.S. ROUTE 20
SECTION CI (WEST) KEY MAP
FAP 301
EIS

SCALE: VERT. HORIZ. N.T.S.
DATE: 11/07/02
DRAWN BY JER
CHECKED BY WME

11/8/2002 9:48:40 AM User: BEldringhoff
T:\IDOT\1283\Reports\EIS\Volume1\StripMaps\keymap ci west.dgn