F.A. RTE.	SECTION	COUNTY	TOTAL SHEETS	SHEET NO.
301	43-4	JO DAVIESS	114	77
STA.		TO STA.		
FED. ROAD DIST. NO.	ILLINOIS	FED. AID PROJECT		

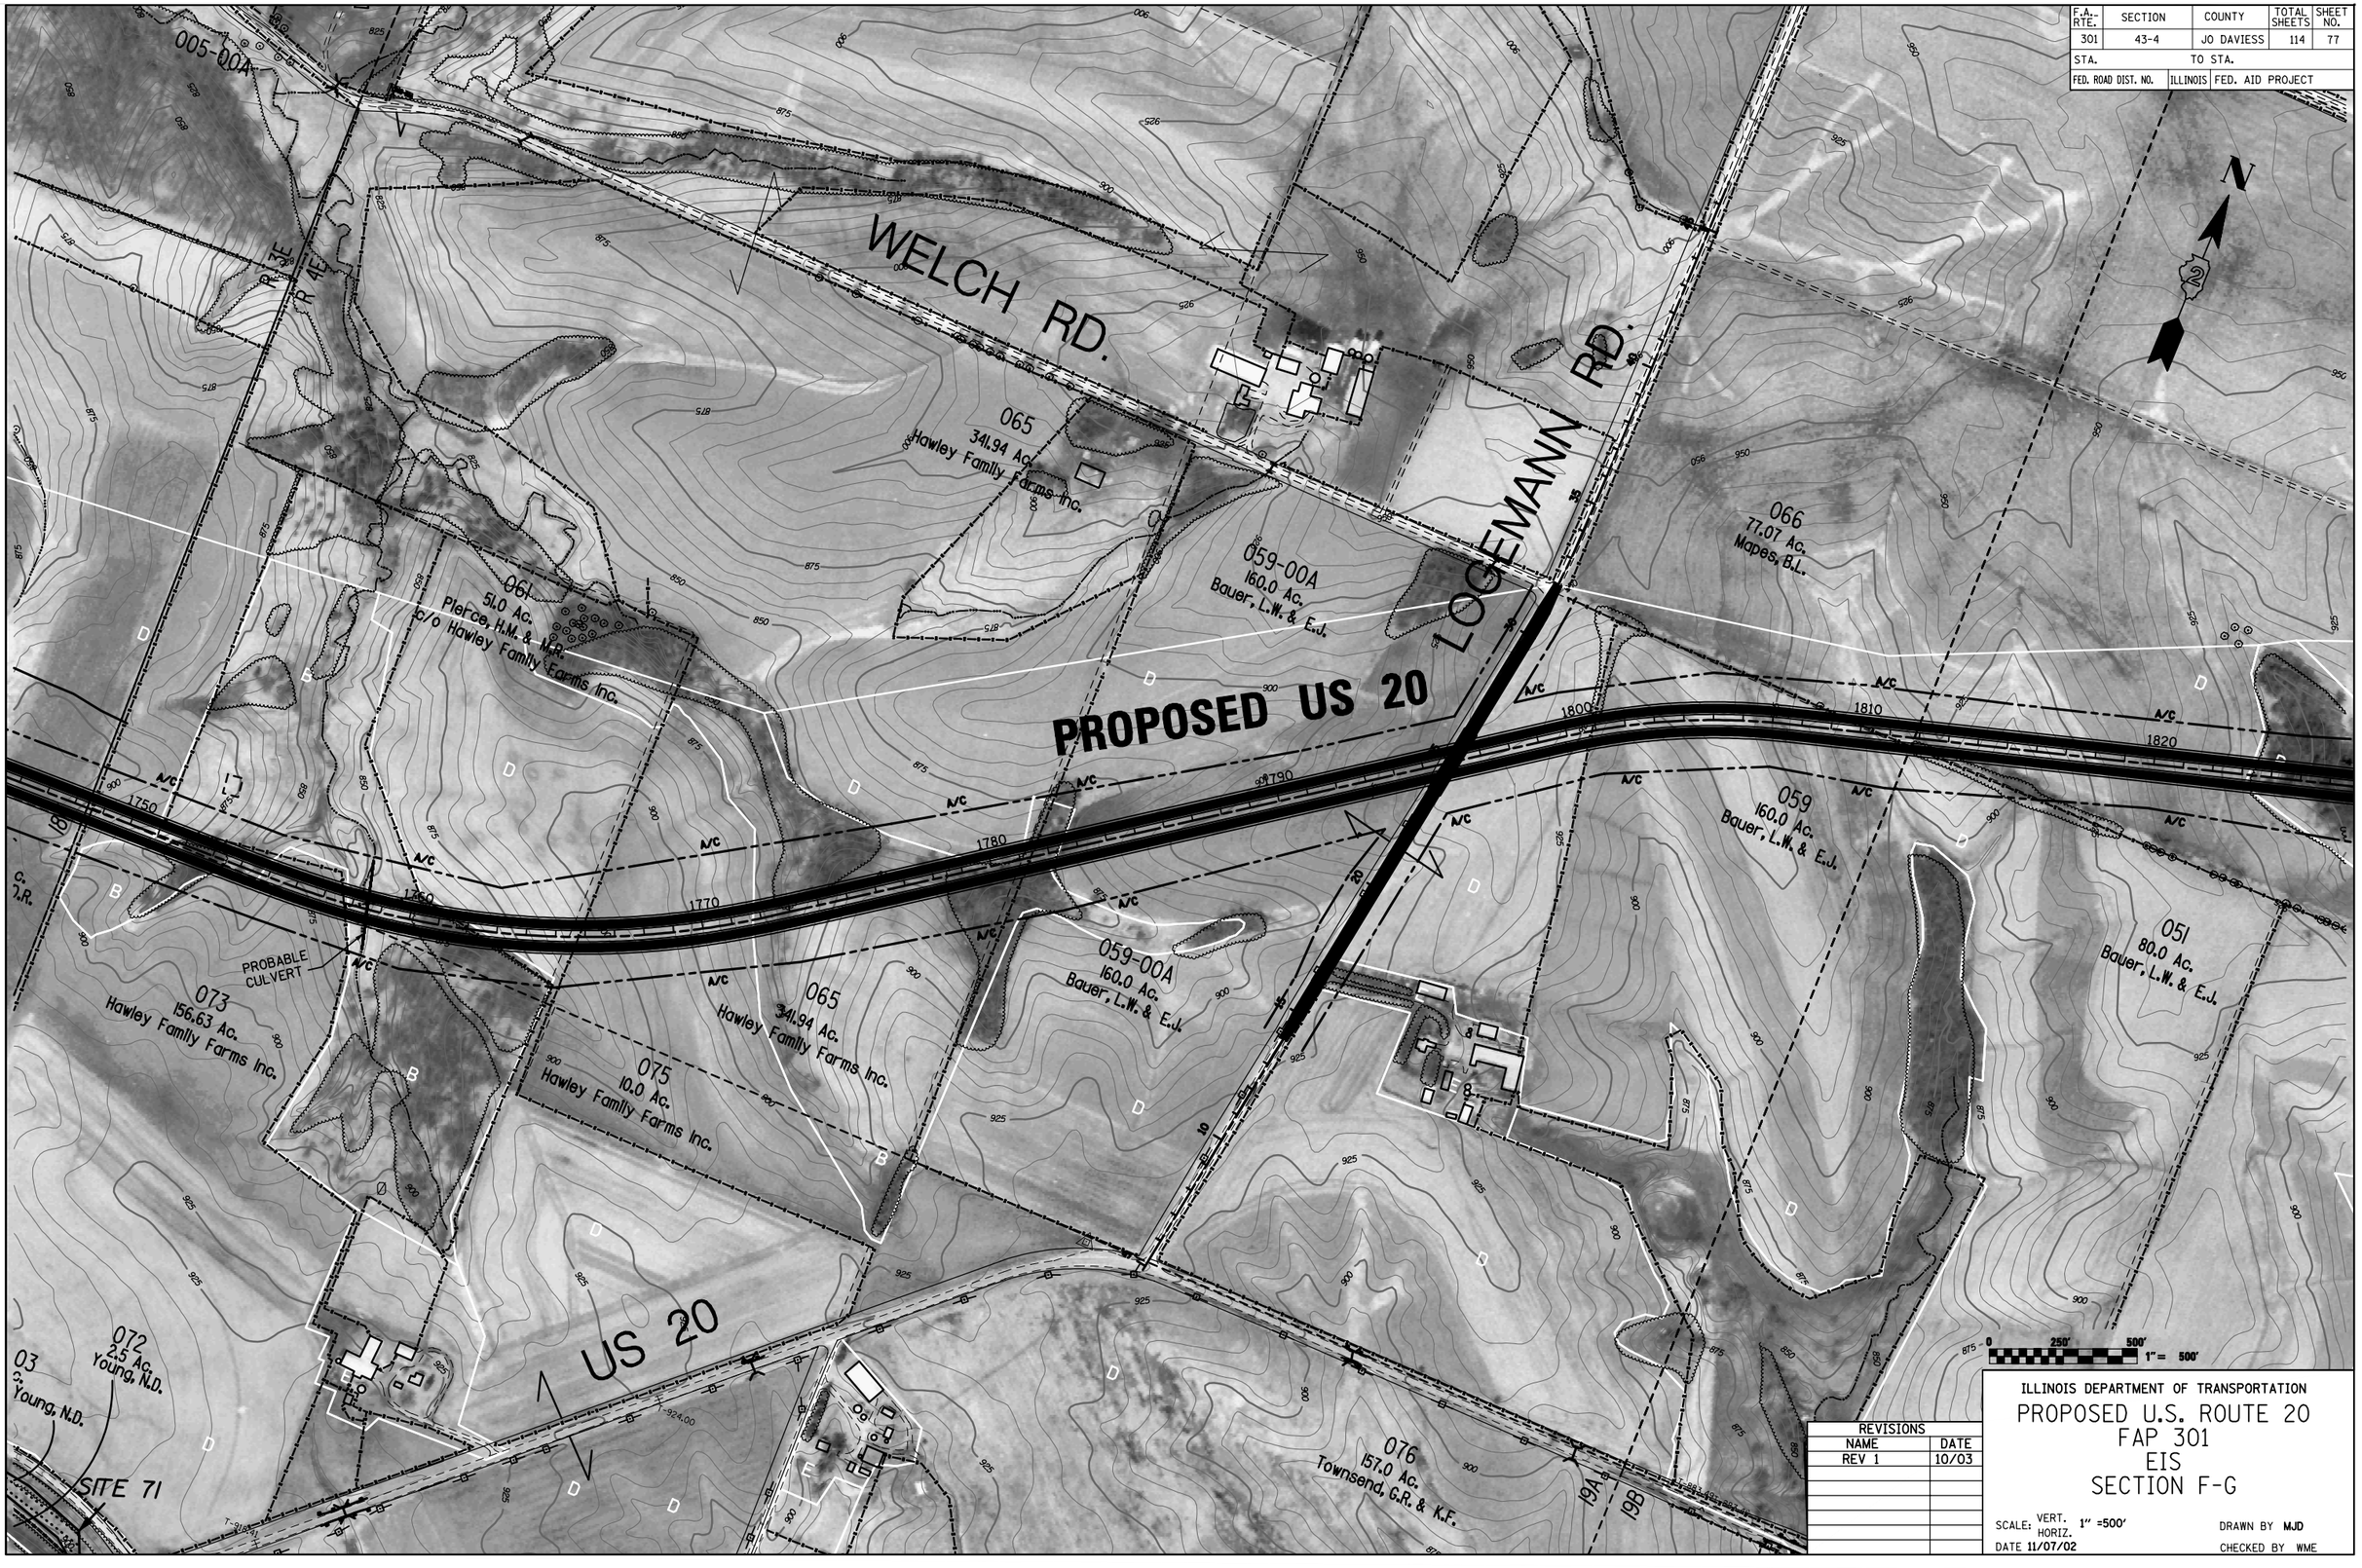

REVISIONS	
NAME	DATE
REV 1	10/03

ILLINOIS DEPARTMENT OF TRANSPORTATION

PROPOSED U.S. ROUTE 20
FAP 301
EIS
SECTION F-G

SCALE: VERT. 1" =500'
HORIZ.

DATE 11/07/02

DRAWN BY MJD

CHECKED BY WME

4/23/2004 5:37:06 PM User: tsantiago
t:\idot\1283\reports\eis\volumeii\stripmaps\fg5r02.dgn