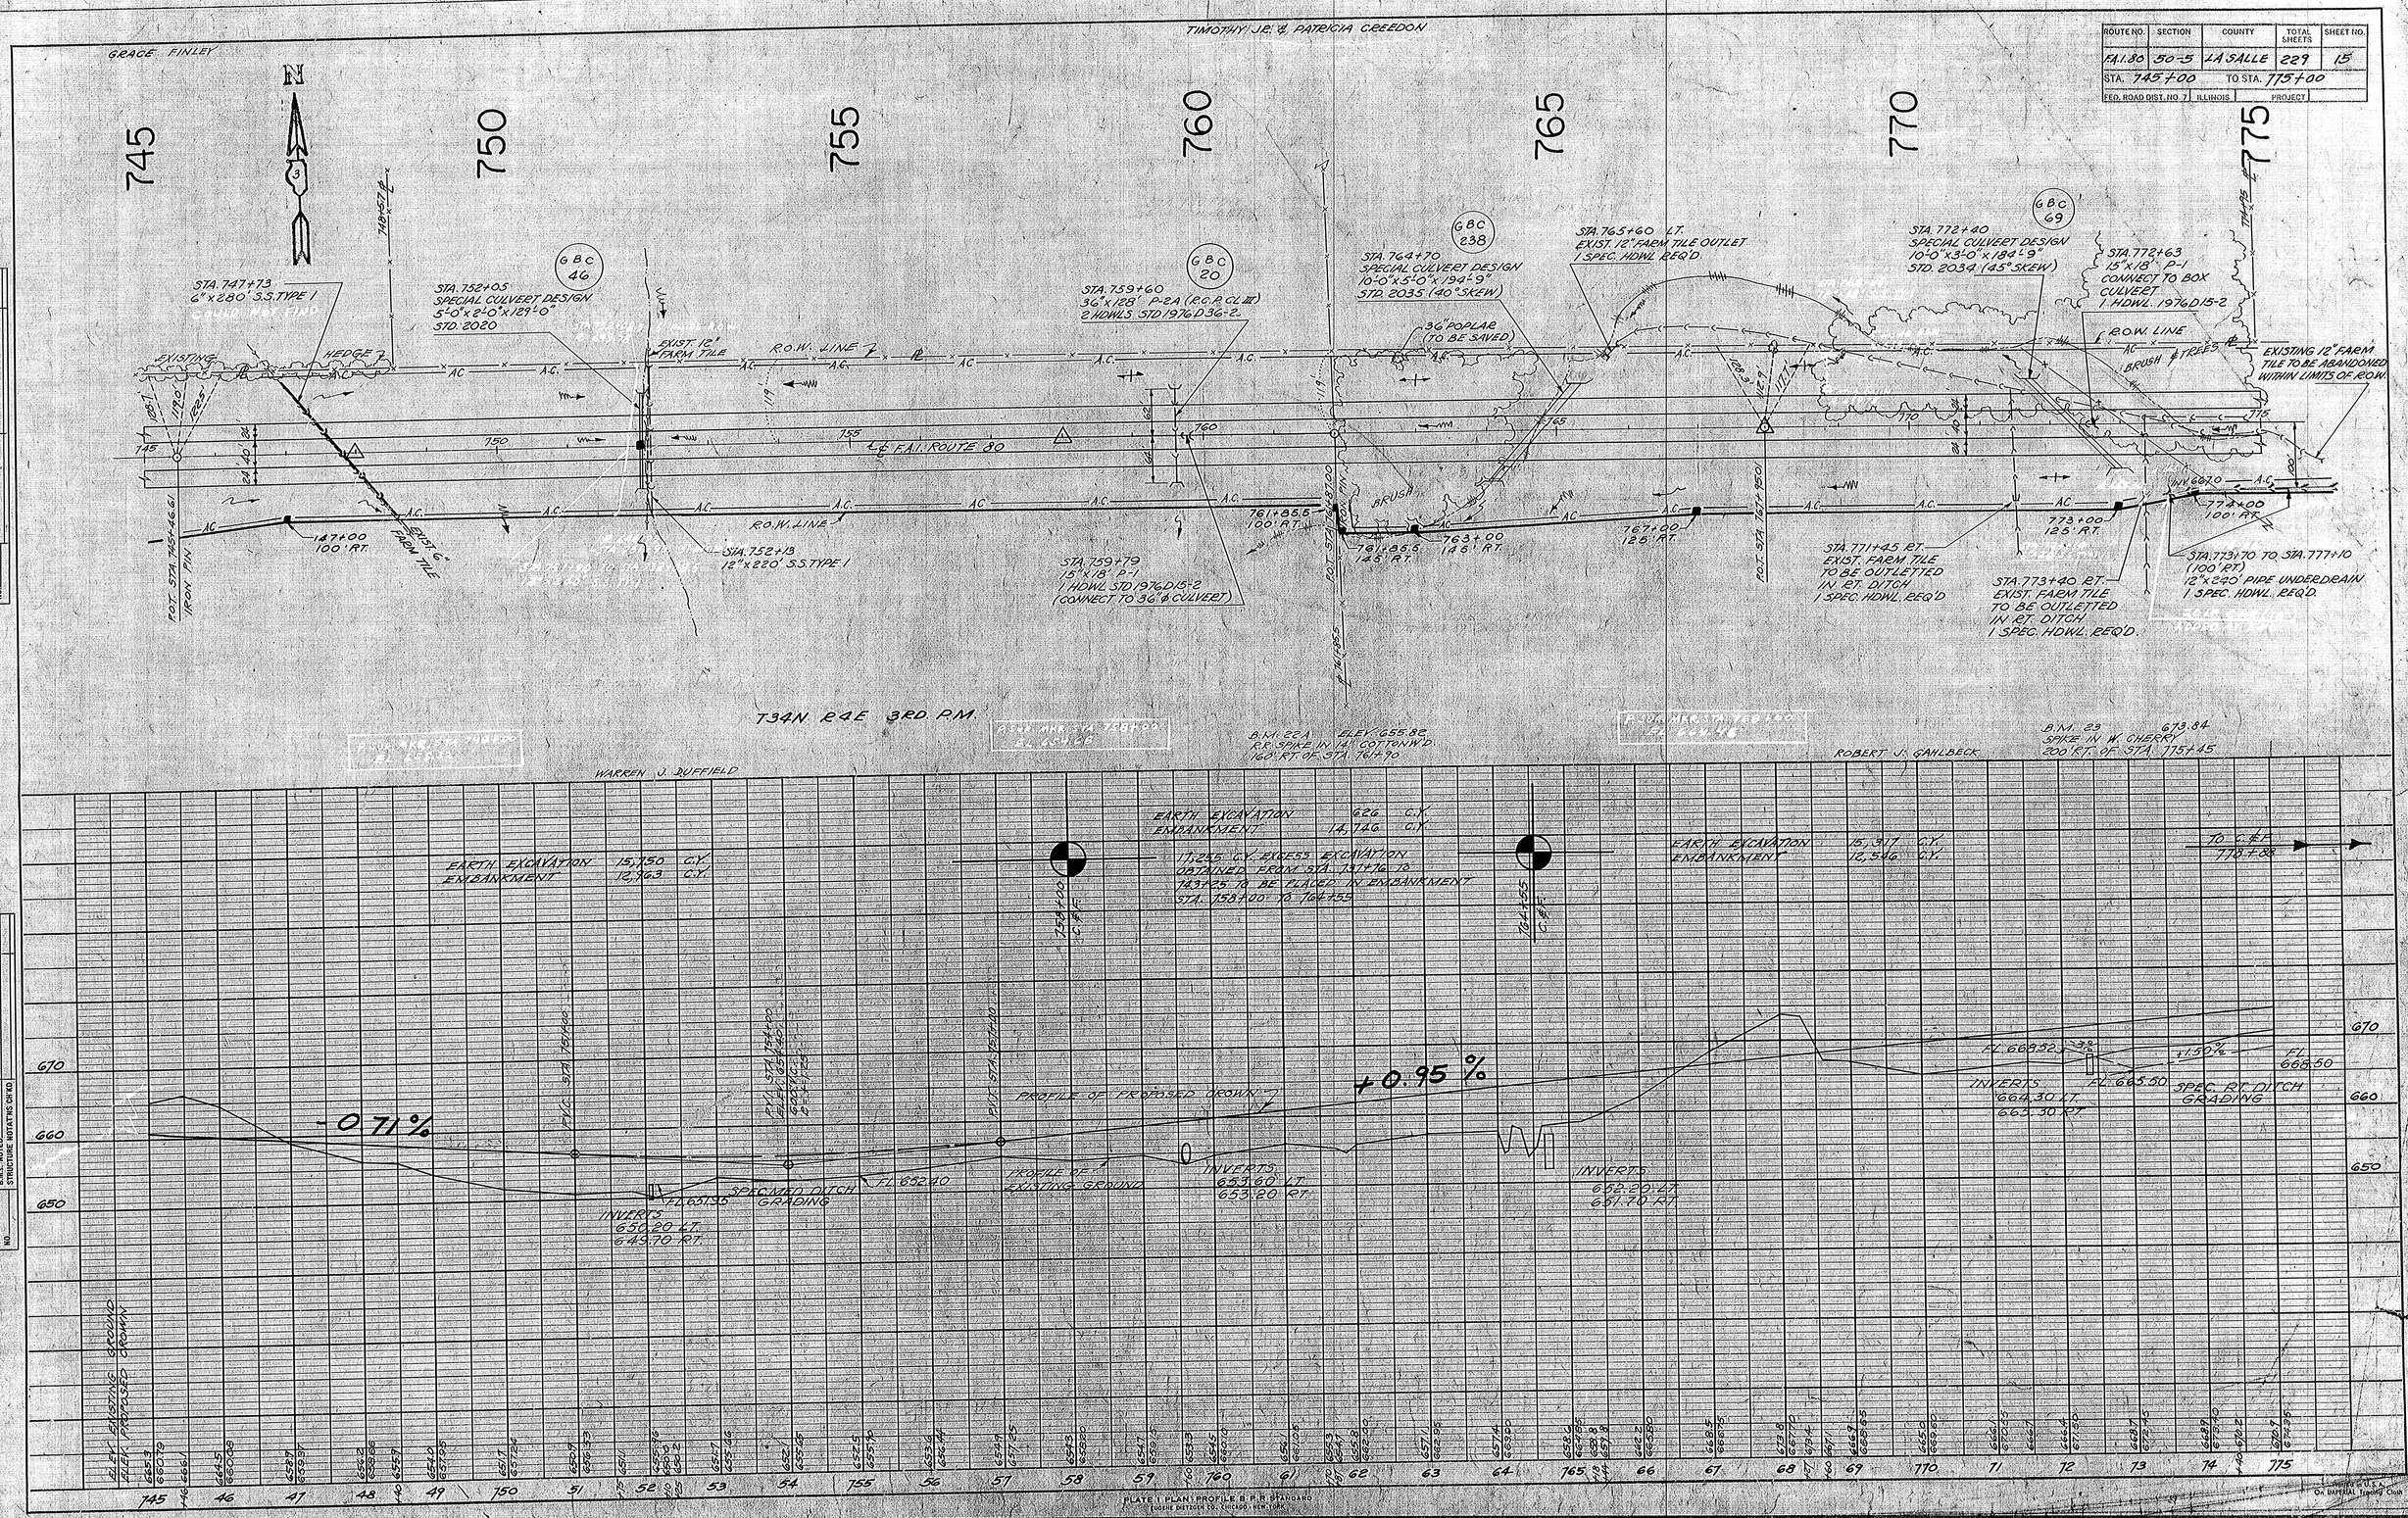ROUTE NO.	SECTION	COUNTY	TOTAL SHEETS	SHEET NO.
FA.1.80	50-5	LASALLE	229	15
STA. 745+00		TO STA. 775+00		
FED. ROAD DIST. NO. 7	ILLINOIS	PROJECT