ROUTE NO.	SECTION	COUNTY	TOTAL SHEETS	SHEET NO.
FAI 80	50-5	LA SALLE	229	102

STA. 744+00 TO STA. 748+48

FED. ROAD DIST. NO. 7 | ILLINOIS | PROJECT

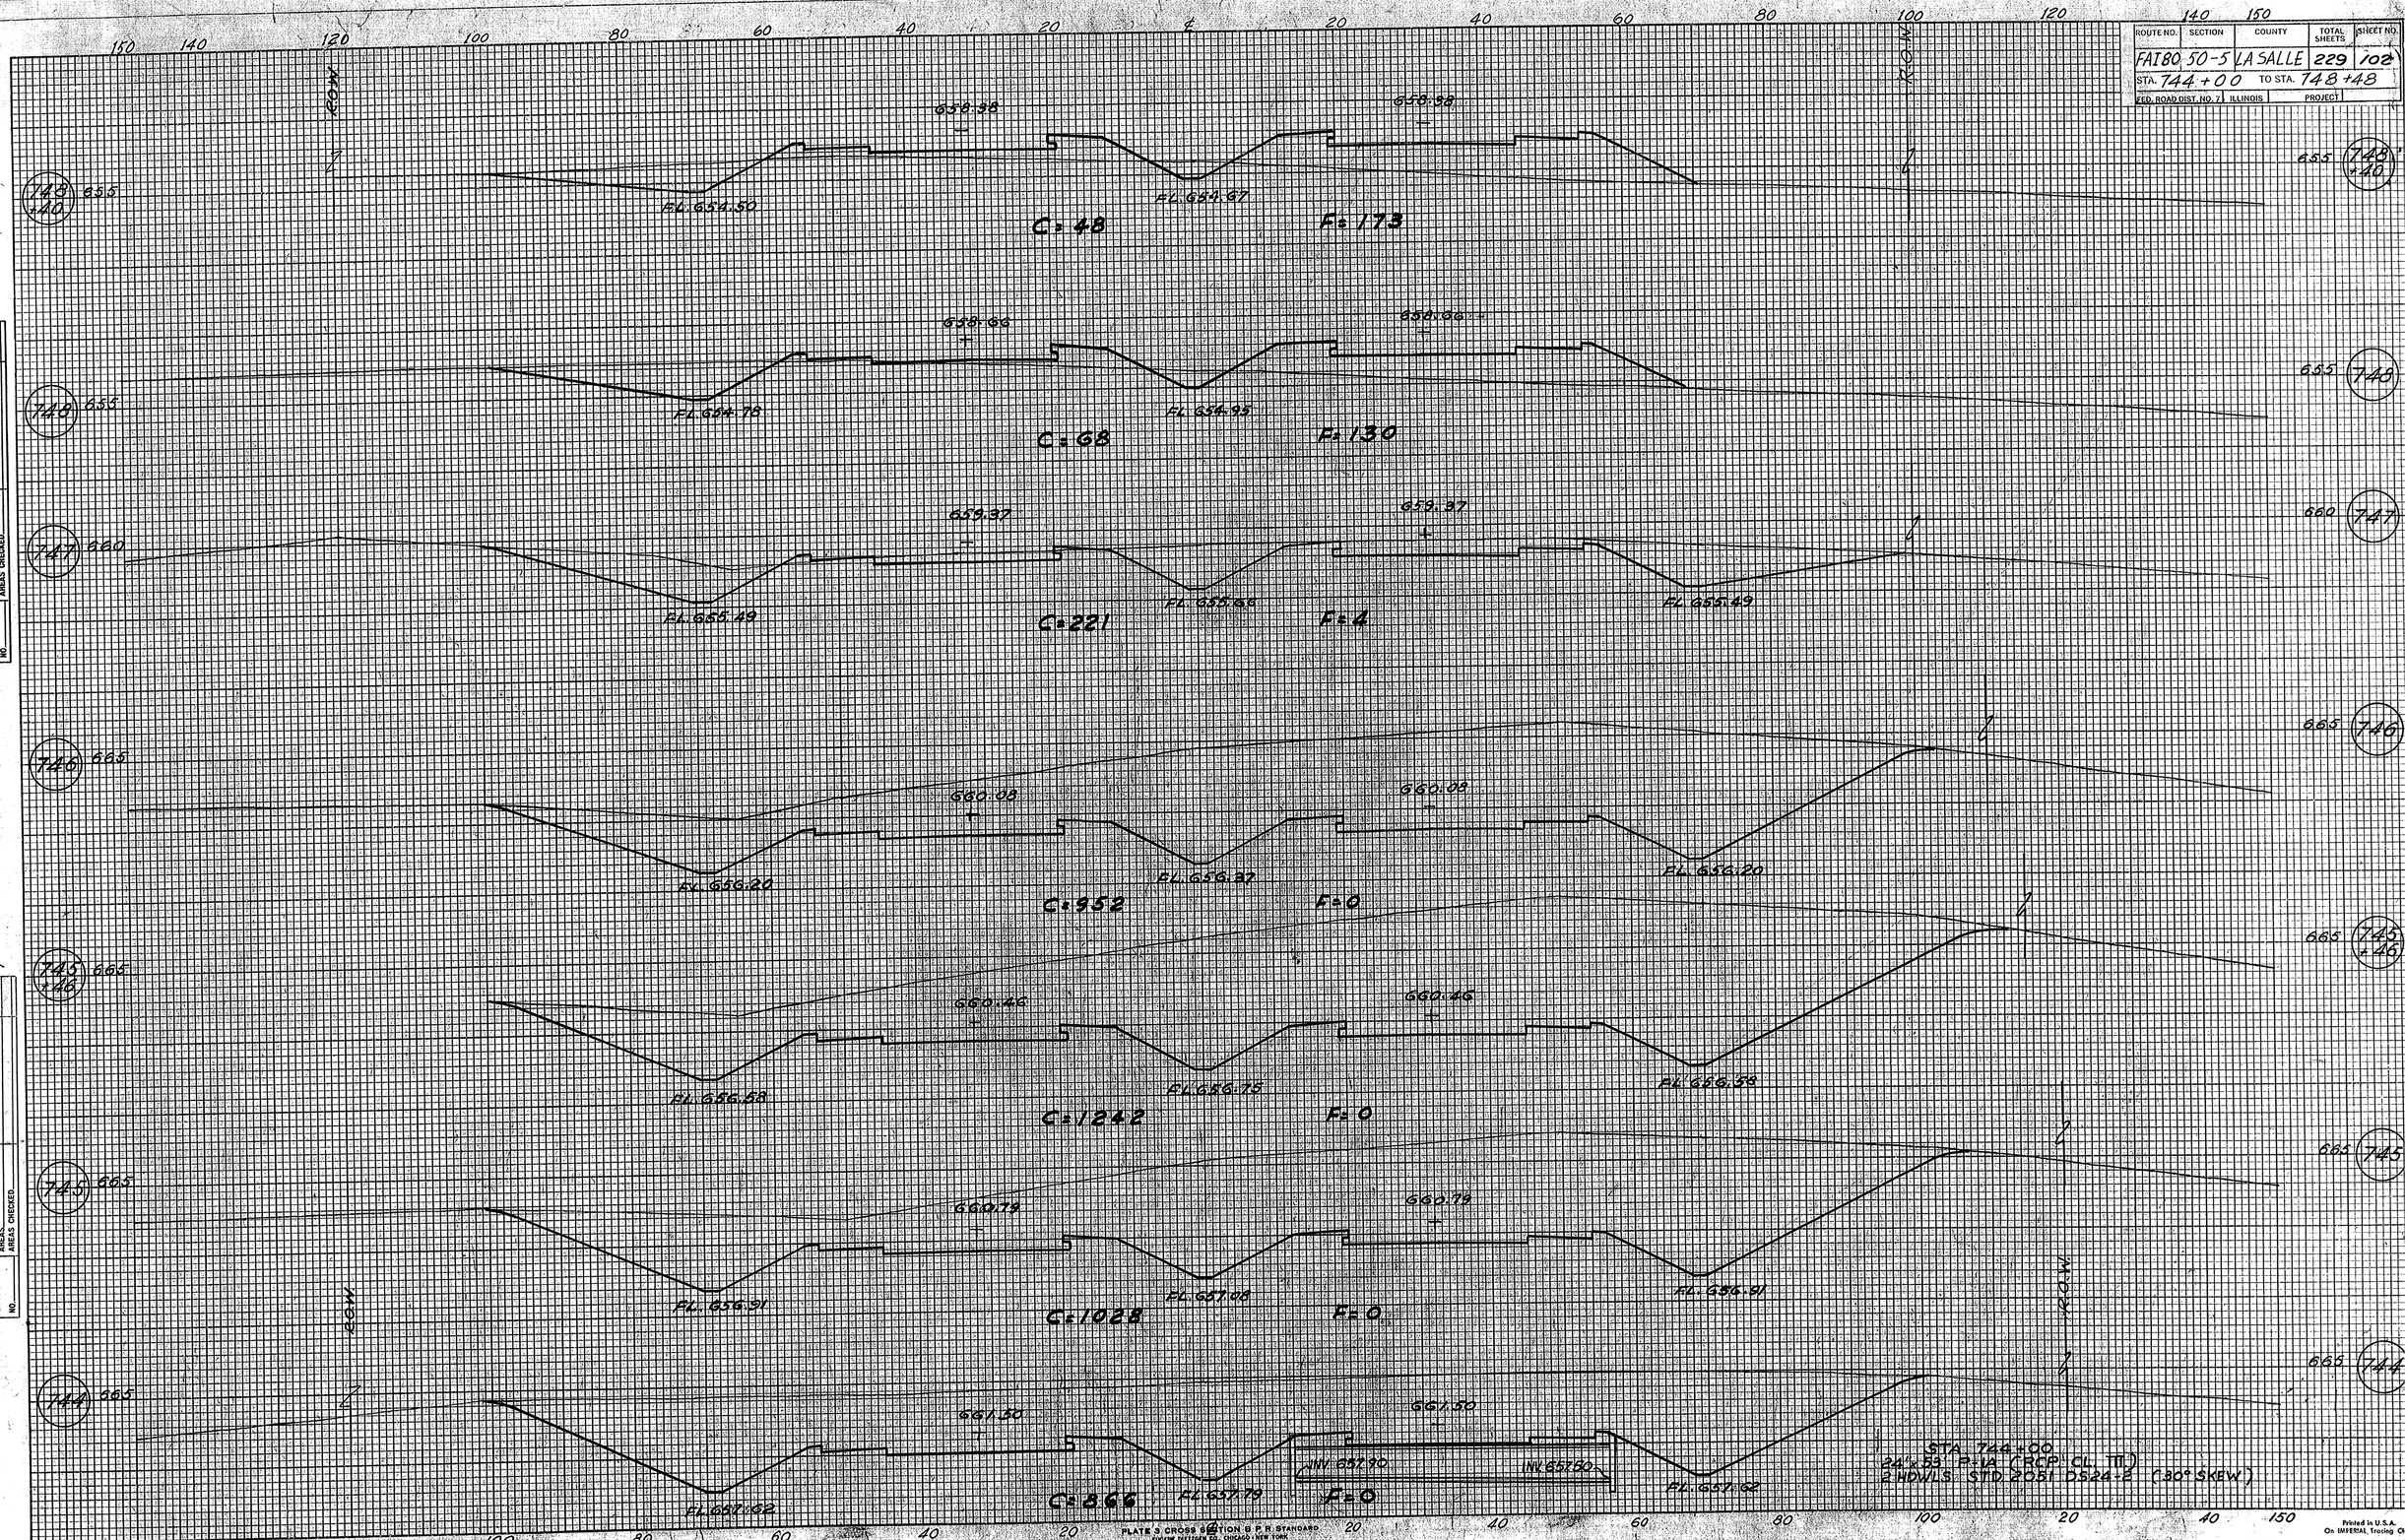

FINAL SURVEY	BY	DATE
SURVEYED.		
PLOTTED.		
TEMPLATE.		
AREAS.		
AREAS CHECKED		
NOTE BOOK NO.		

ORIGINAL SURVEY	BY	DATE
SURVEYED.		
PLOTTED.		
TEMPLATE.		
AREAS.		
AREAS CHECKED		
NOTE BOOK NO.		

PLATE 3 CROSS SECTION B.P.R. STANDARD
EUGENE DIETZGEN CO. CHICAGO NEW YORK

Printed in U.S.A.
On IMPERIAL Tracing Cloth