ROUTE NO.	SECTION	COUNTY	TO A' SHEETS	
FAI 180	50-5	LA SALLE	229	107
STA. 765+18		TO STA. 768+00		
FED. ROAD DIST. NO. 7	ILLINOIS	PROJECT		

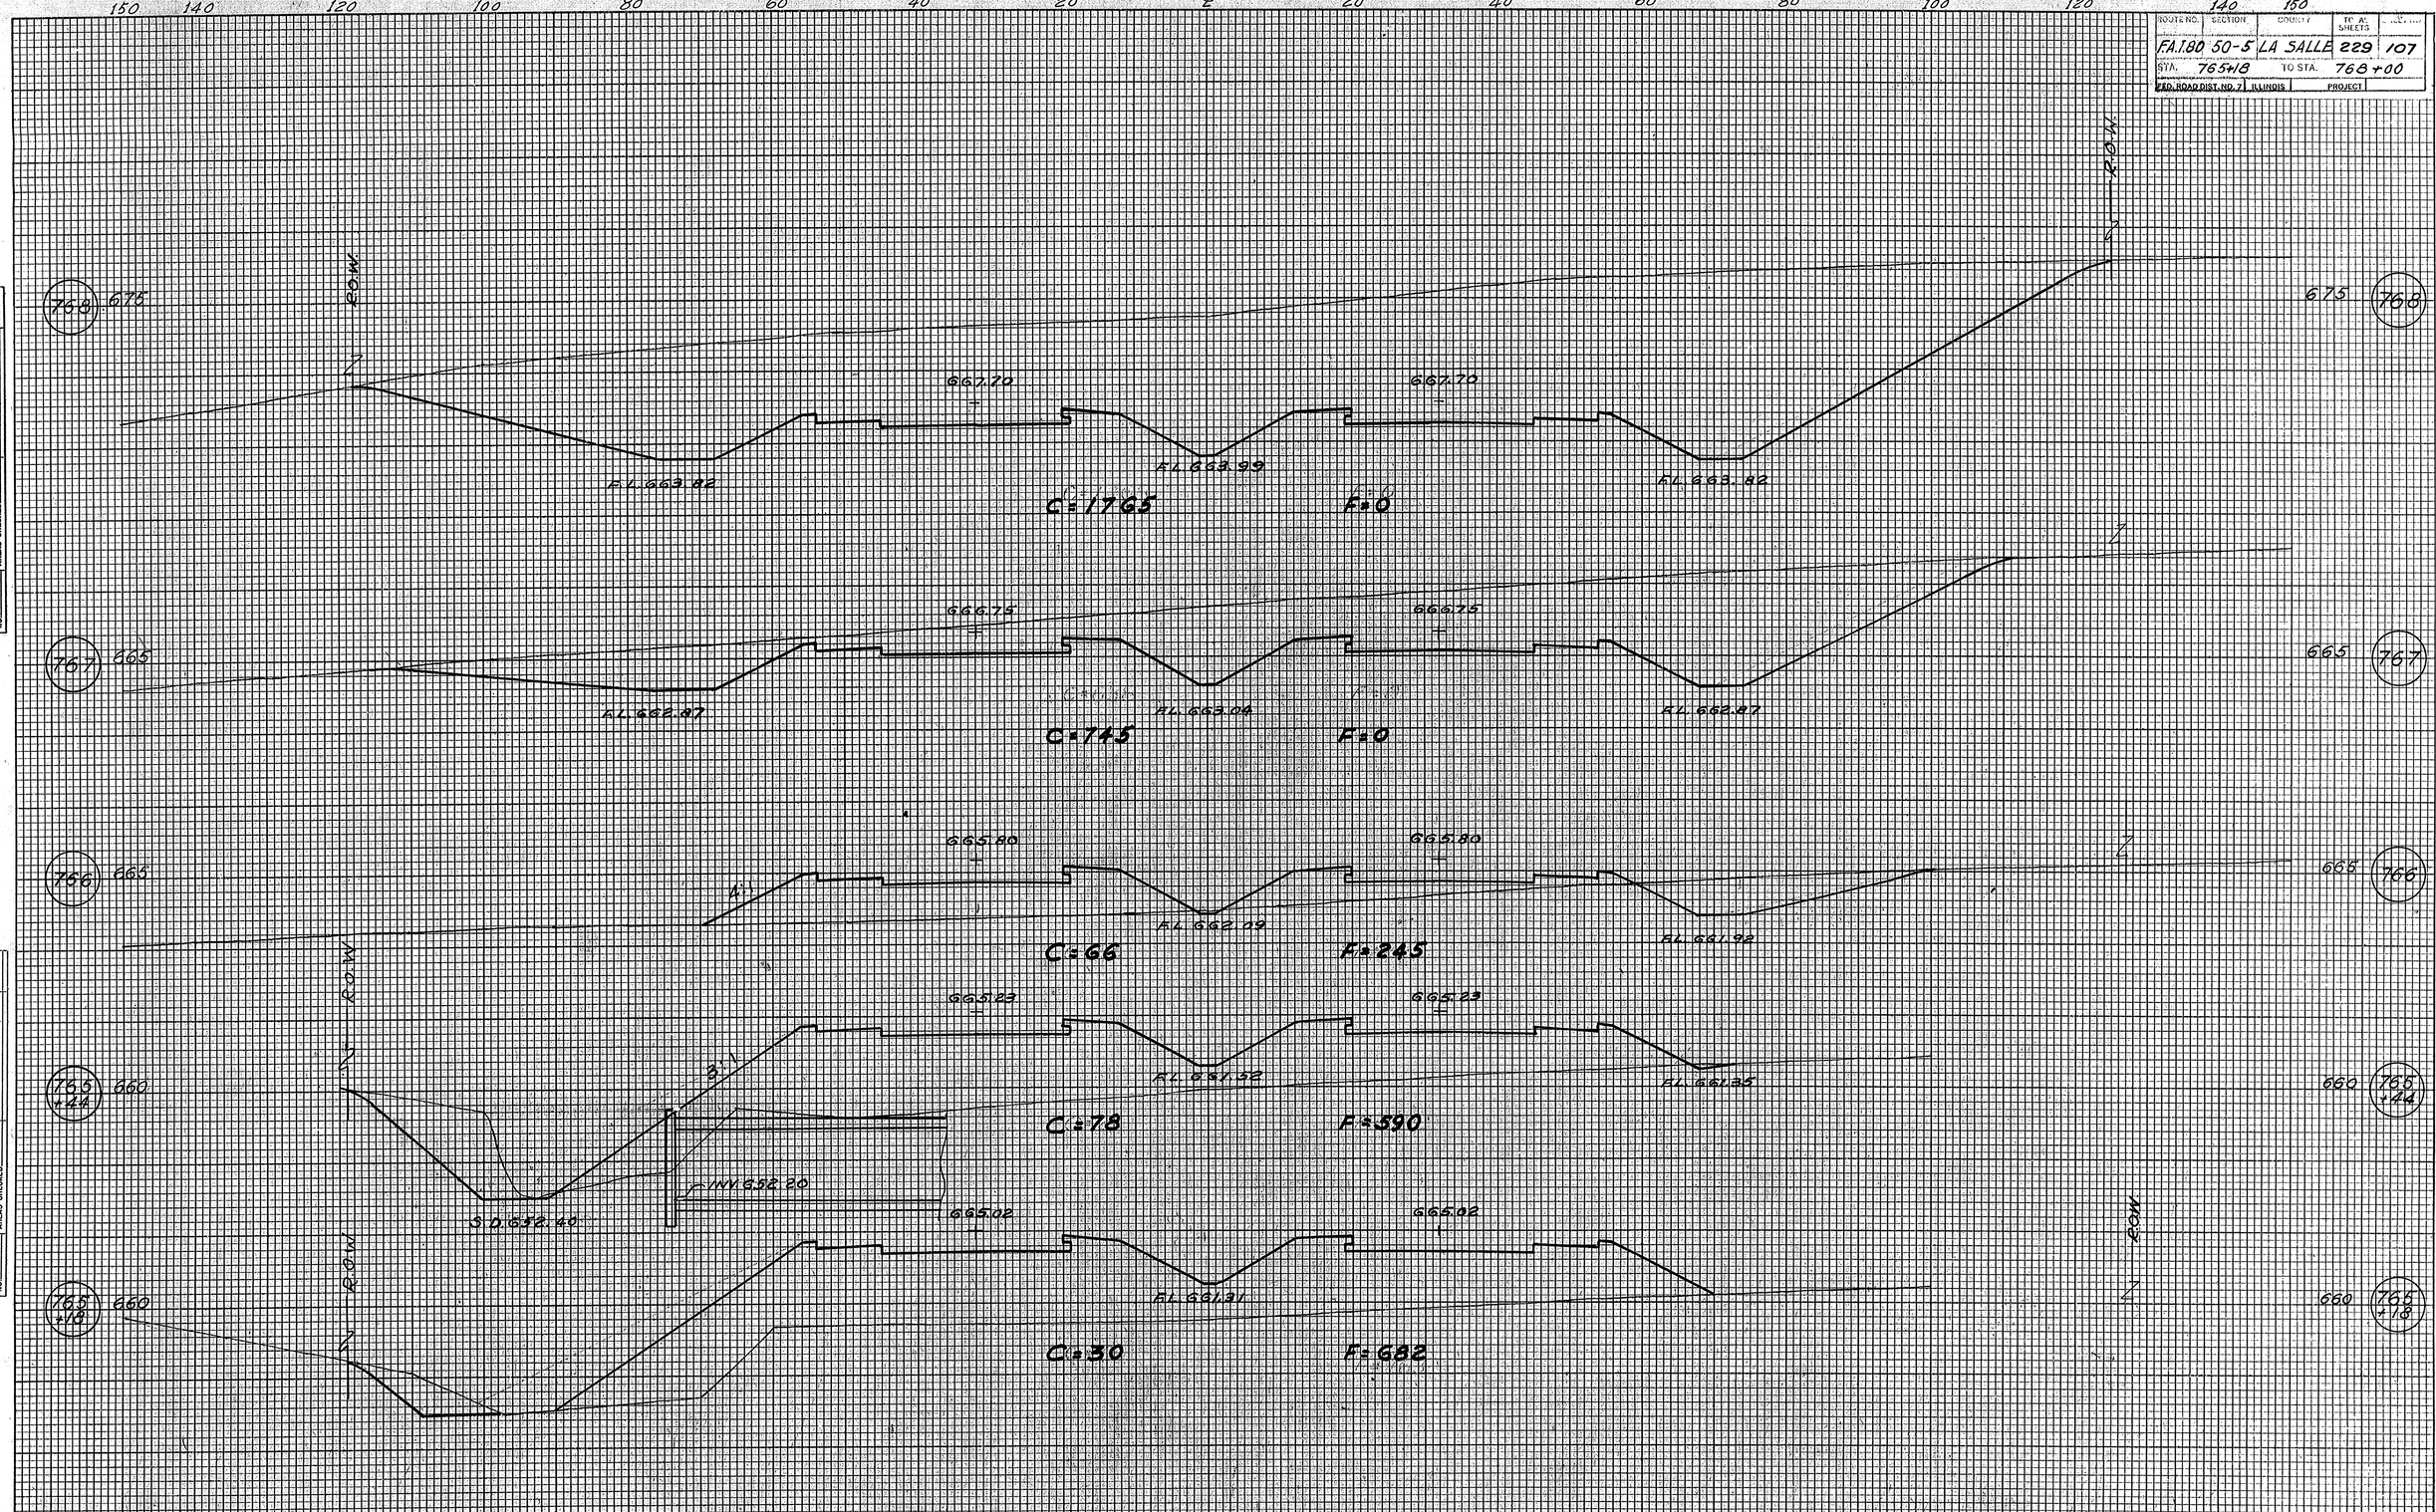

FINAL SURVEY	
NOTE BOOK	SURVEYED. PLOTTED. TEMPLATE. AREAS. AREAS CHECKED.
NO.	BY: DATE

ORIGINAL SURVEY	
NOTE BOOK	SURVEYED. PLOTTED. TEMPLATE. AREAS. AREAS CHECKED.
NO.	BY DATE

PLATE 3 CROSS SECTION B P R STANDARD
EUGENE DIETZGEN CO. CHICAGO · NEW YORK

Printed in U.S.A. On IMPERIAL Tracing Cloth