ROUTE NO.	SECTION	COUNTY	TOTAL SHEETS	SHEET NO.
F.A.I.BD.	50-5	LA SALLE	229	108
STA. 768+27		TO STA. 773+00		
FED. ROAD DIST. NO. 7 ILLINOIS			PROJECT	

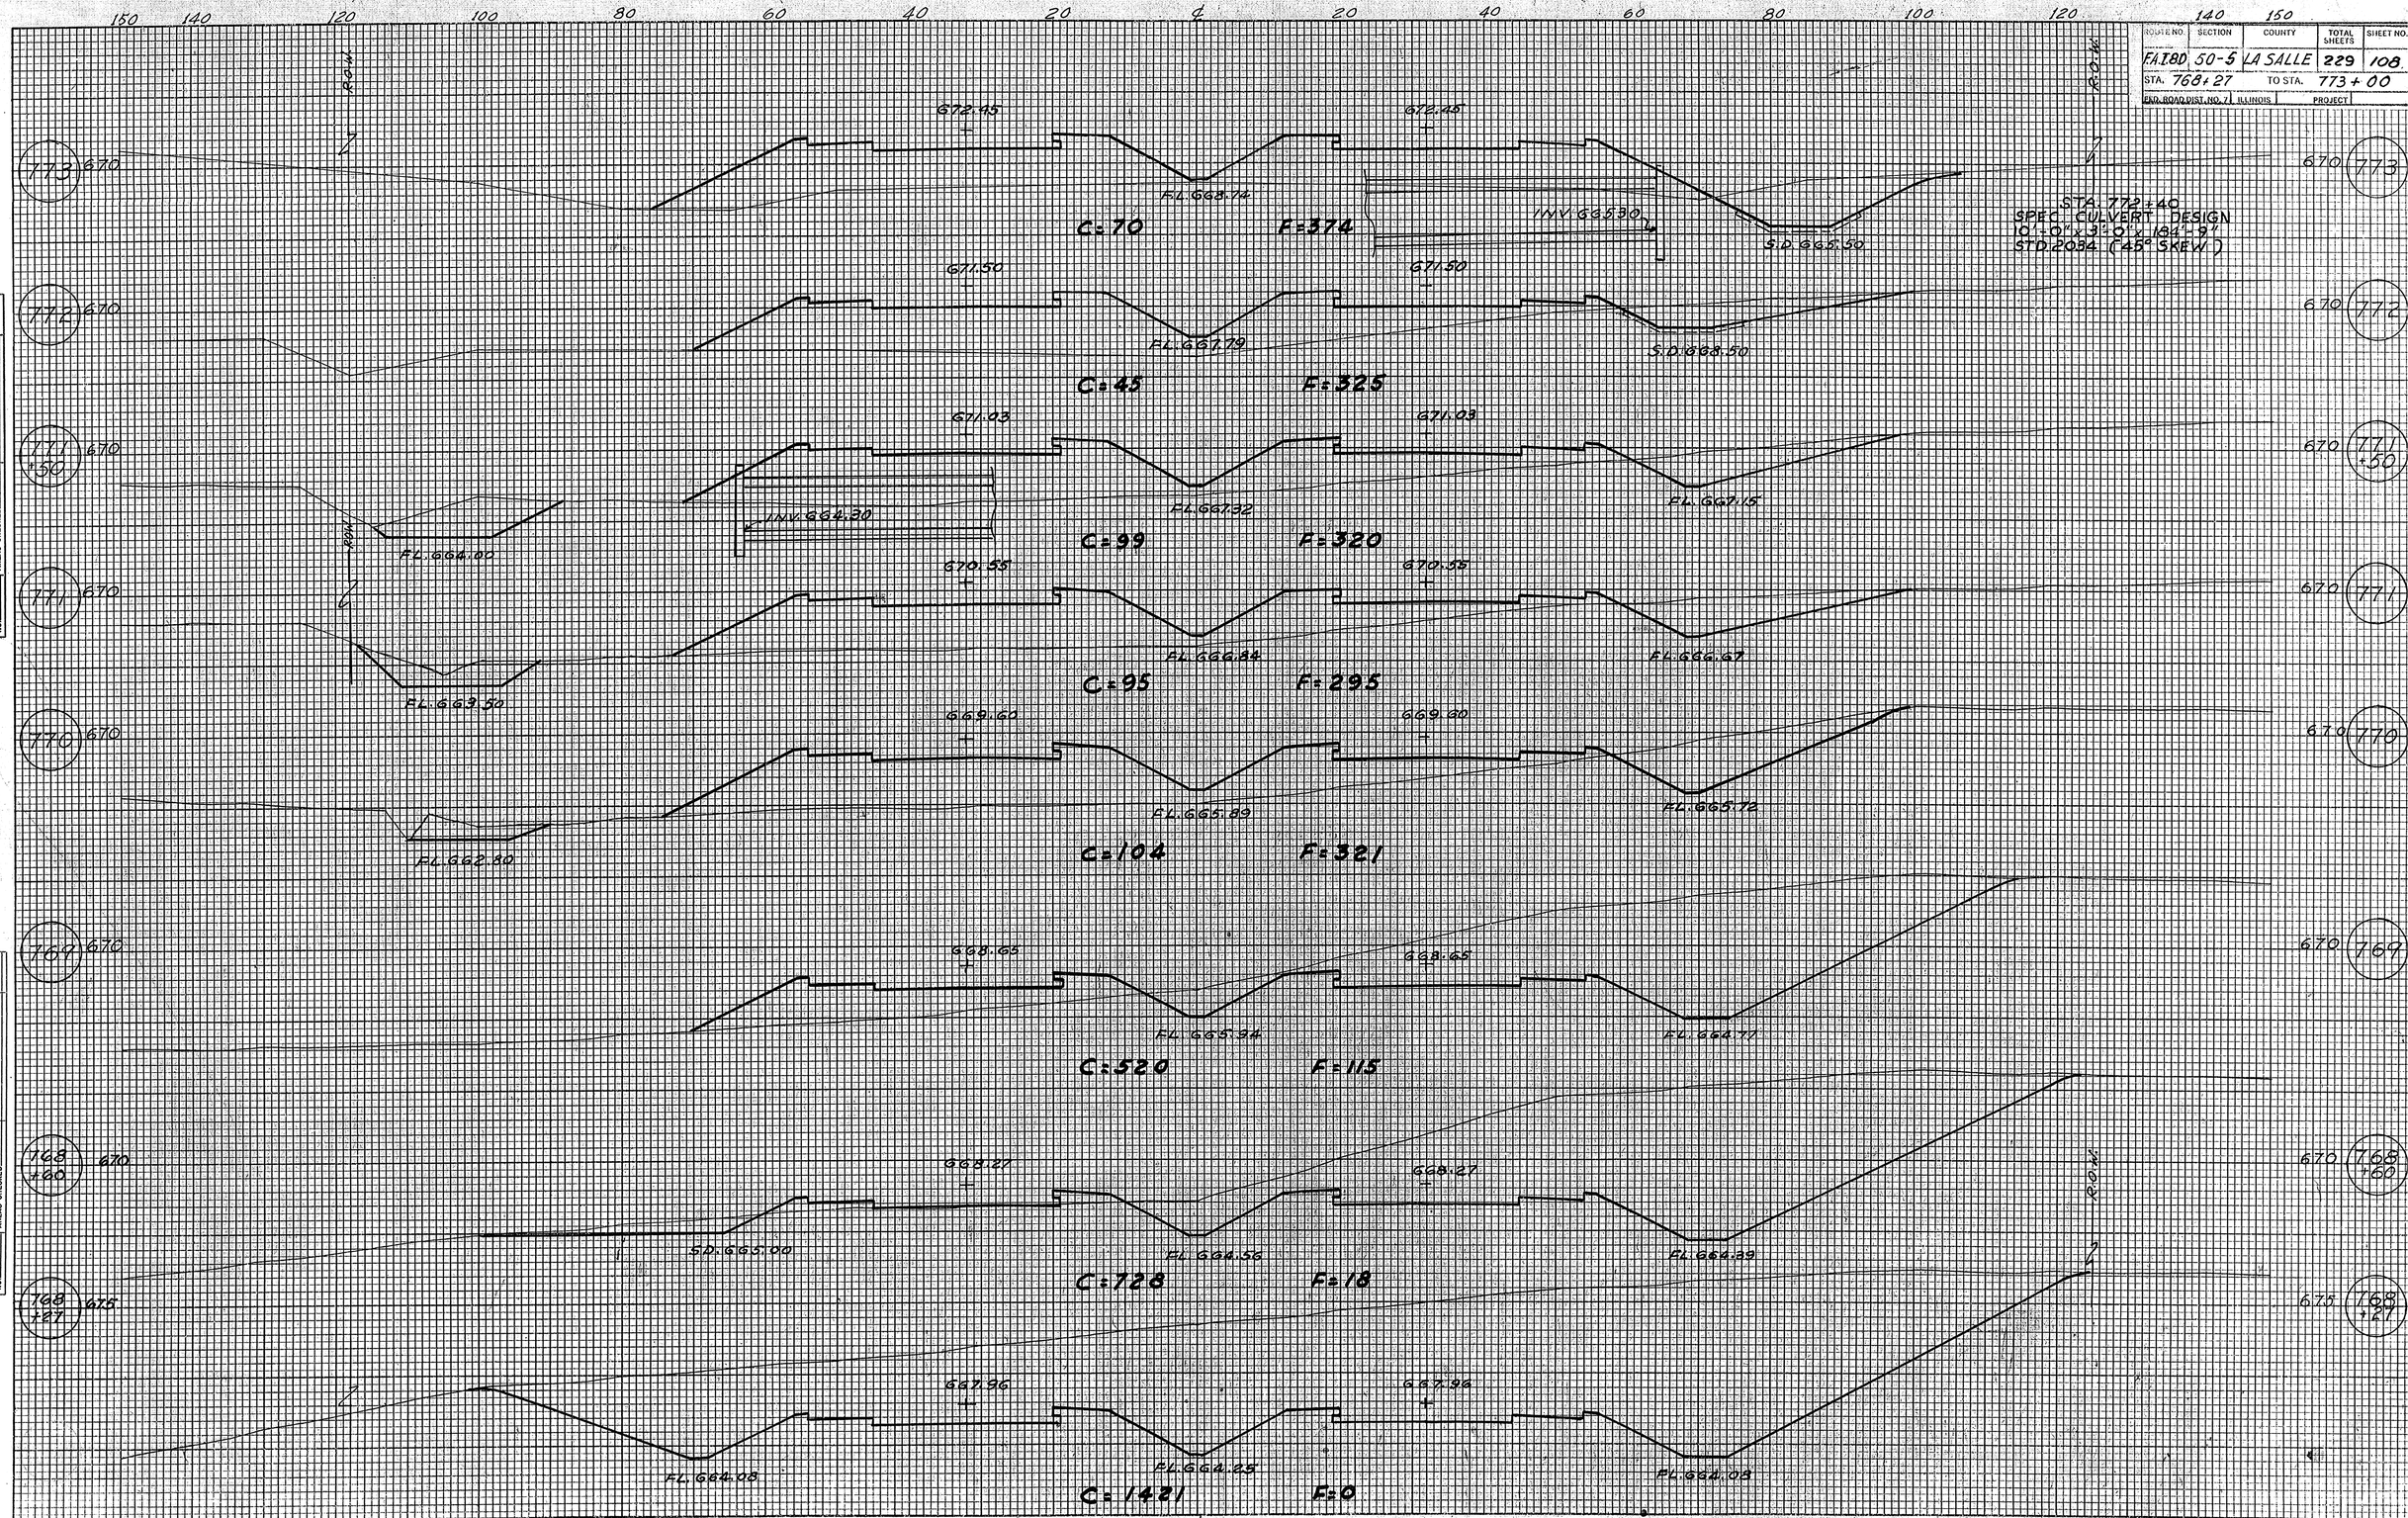

FINAL SURVEY	BY	DATE
SURVEYED		
PLOTTED		
TEMPLATE		
AREAS		
AREAS CHECKED		
NOTE BOOK NO.		

ORIGINAL SURVEY	BY	DATE
SURVEYED		
PLOTTED		
TEMPLATE		
AREAS		
AREAS CHECKED		
NOTE BOOK NO.		

Printed in U.S.A. On IMPERIAL Tracing Cloth

PLATE 3 CROSS SECTION B.P.R. STANDARD
EUGENE DIETZGEN CO. CHICAGO - NEW YORK

Printed in U.S.A. On IMPERIAL Tracing Cloth