FOR CURVE DATA
SEE SHEET 2 OF 21

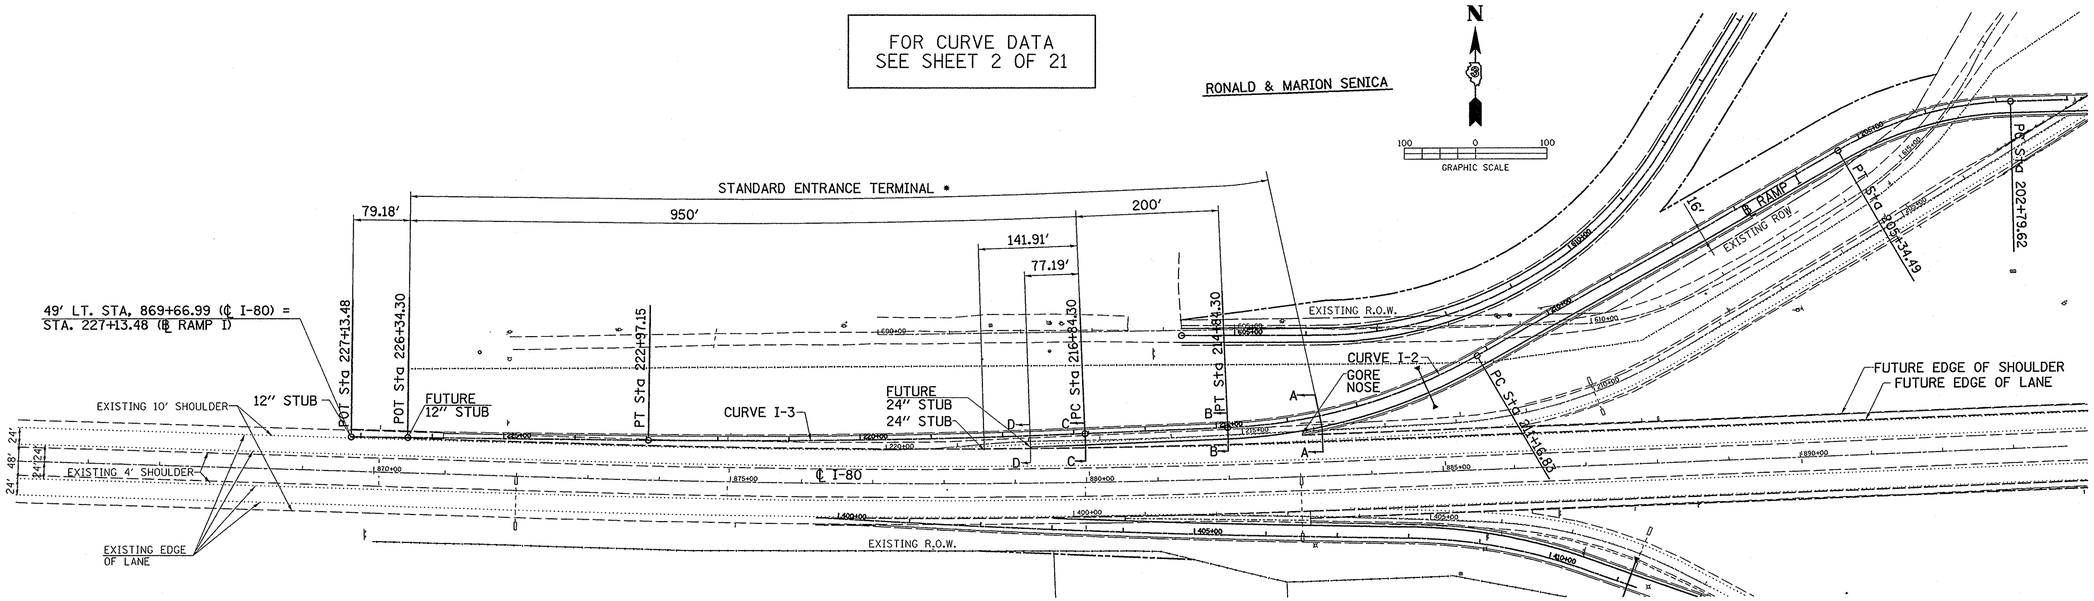


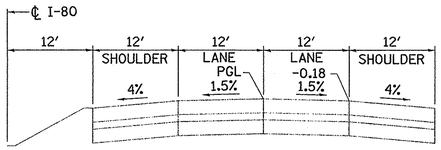


I-80 EXISTING TYPICAL SECTION

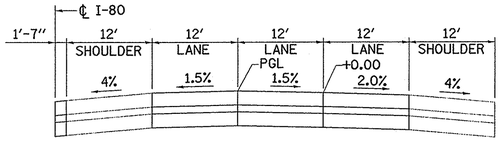


I-80 FUTURE 6 LANE TYPICAL SECTION

NOTES:
* THE ENTRANCE AND EXIT TERMINALS ARE DESIGNED TO APPLICABLE IDOT STANDARDS BASED ON THE FUTURE 6 LANE I-80 SECTION AND EXTENDED TO CURRENT EXISTING SECTION.

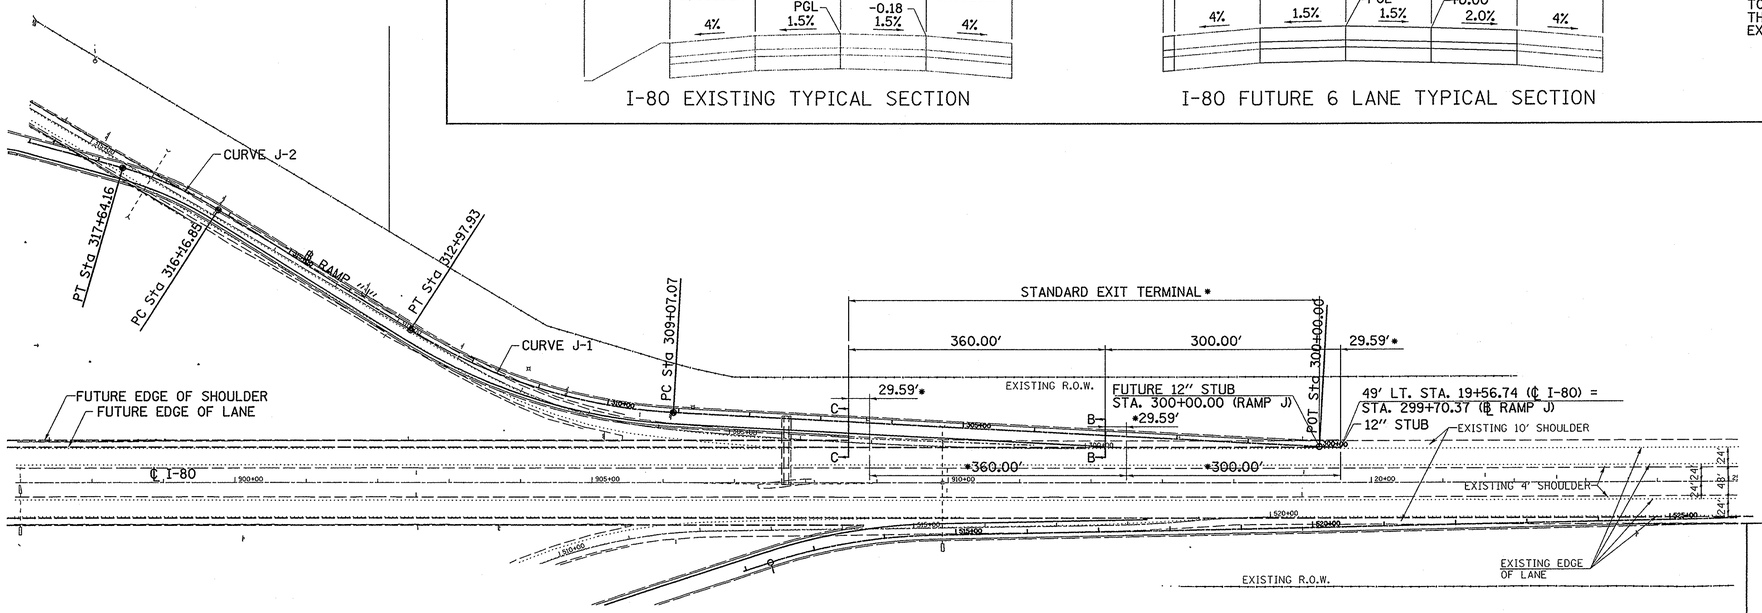


INTERCHANGE DESIGN STUDY

FAI ROUTE 80 (I-80)
WITH
FAU ROUTE 6120 IL 178 (CH. 43)

SEC. NO. (50-3)HBK PROJ. NO.
SCALE 1"=100' COUNTY LASALLE
SJN : P-93-055-02 REV. NO. --

CADD FILE NAME : [02317IDS_A] I.D.S. SHEET 3 OF 21

BDE-9908

*DGN-SPEC*
*DATE-TIME*
*REF-
*REF-
*REF-