FOR CURVE DATA
SEE SHEET 2 OF 21

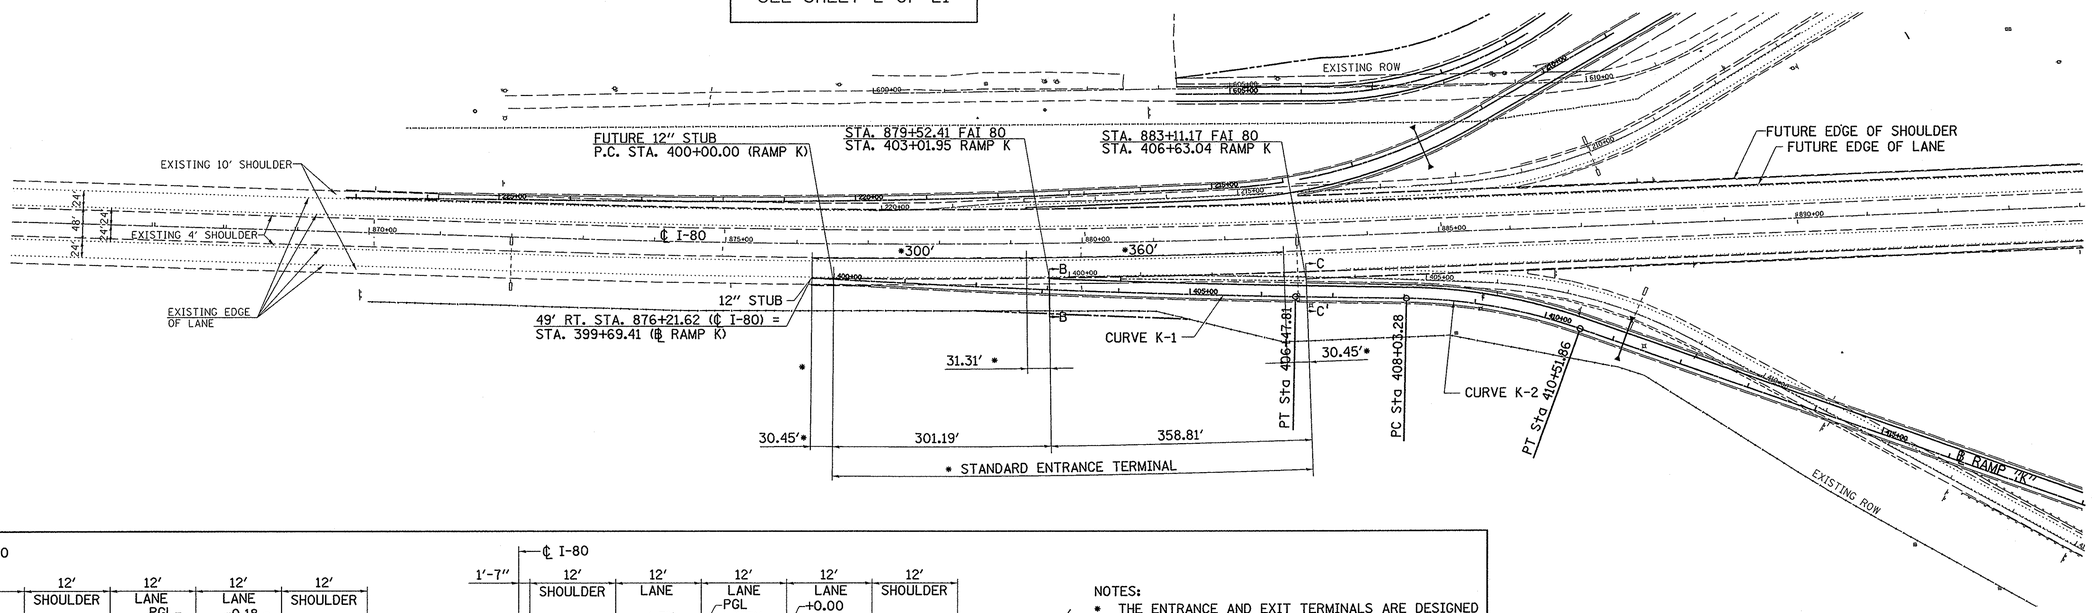

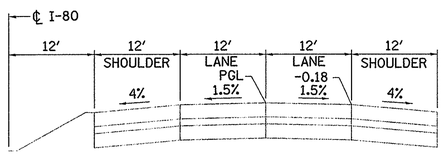

I-80 EXISTING TYPICAL SECTION

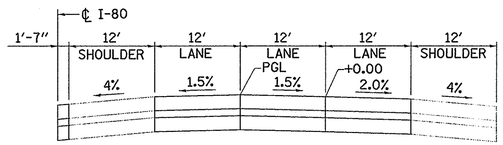

I-80 FUTURE 6 LANE TYPICAL SECTION

NOTES:

* THE ENTRANCE AND EXIT TERMINALS ARE DESIGNED TO APPLICABLE IDOT STANDARDS BASED ON THE FUTURE 6 LANE I-80 SECTION AND EXTENDED TO CURRENT EXISTING SECTION.

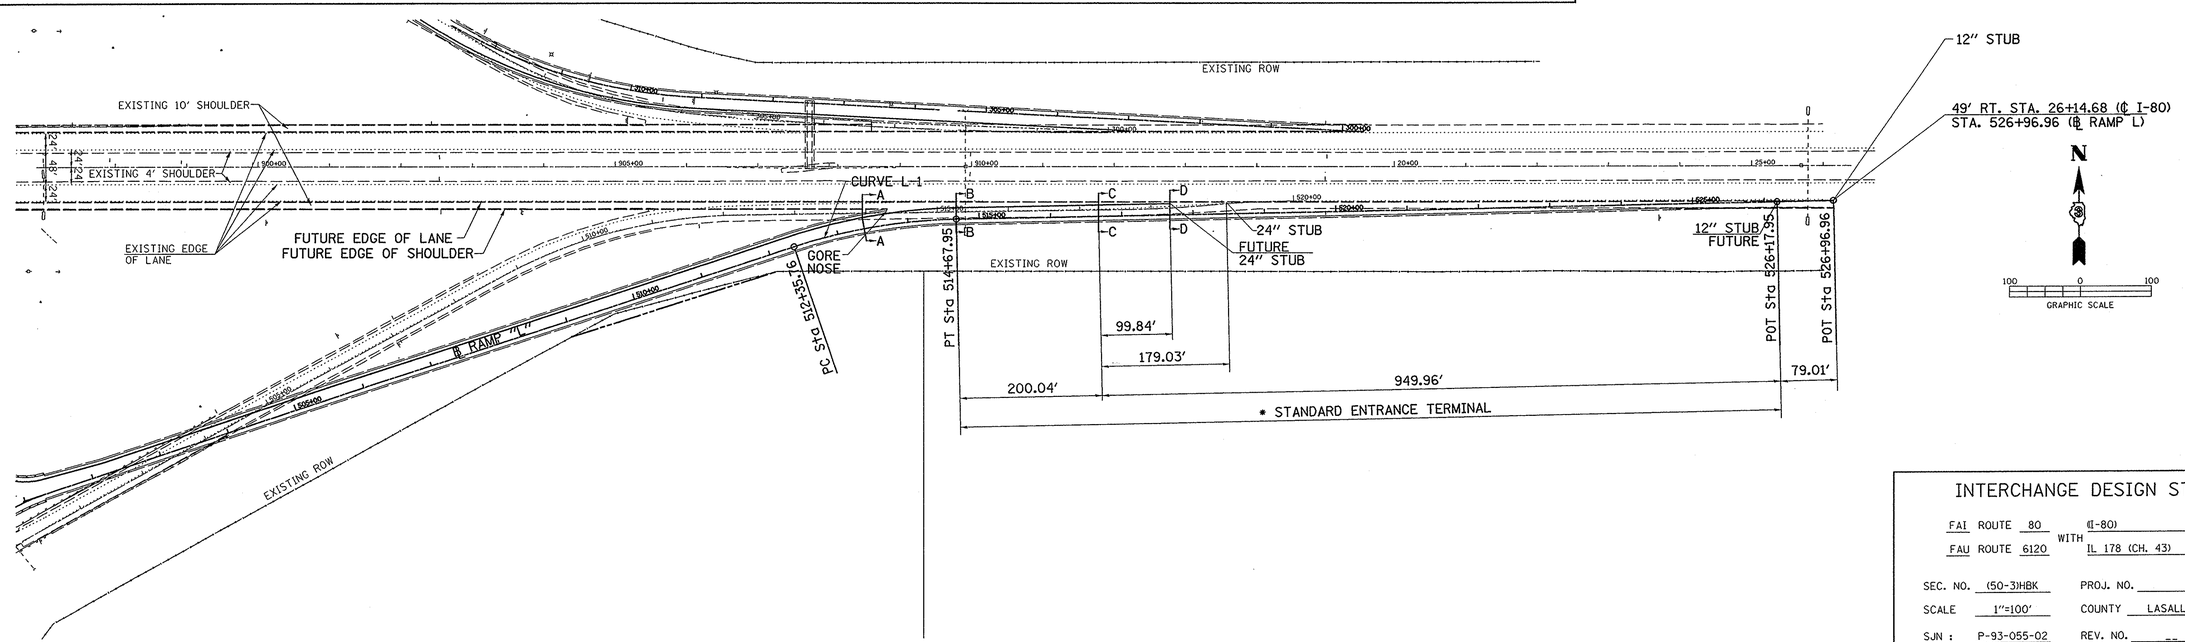

INTERCHANGE DESIGN STUDY

FAI ROUTE 80 (I-80)
WITH
FAU ROUTE 6120 IL 178 (CH. 43)

SEC. NO. (50-3)HBK
PROJ. NO. _____
SCALE 1"=100'
COUNTY LASALLE
SJN : P-93-055-02
REV. NO. --

CADD FILE NAME : [023171DS.A]
I.D.S. SHEET 4 OF 21

BDE-9908

•DGN-SPEC•
•DATE-TIME•
•REF-
•REF-
•REF-