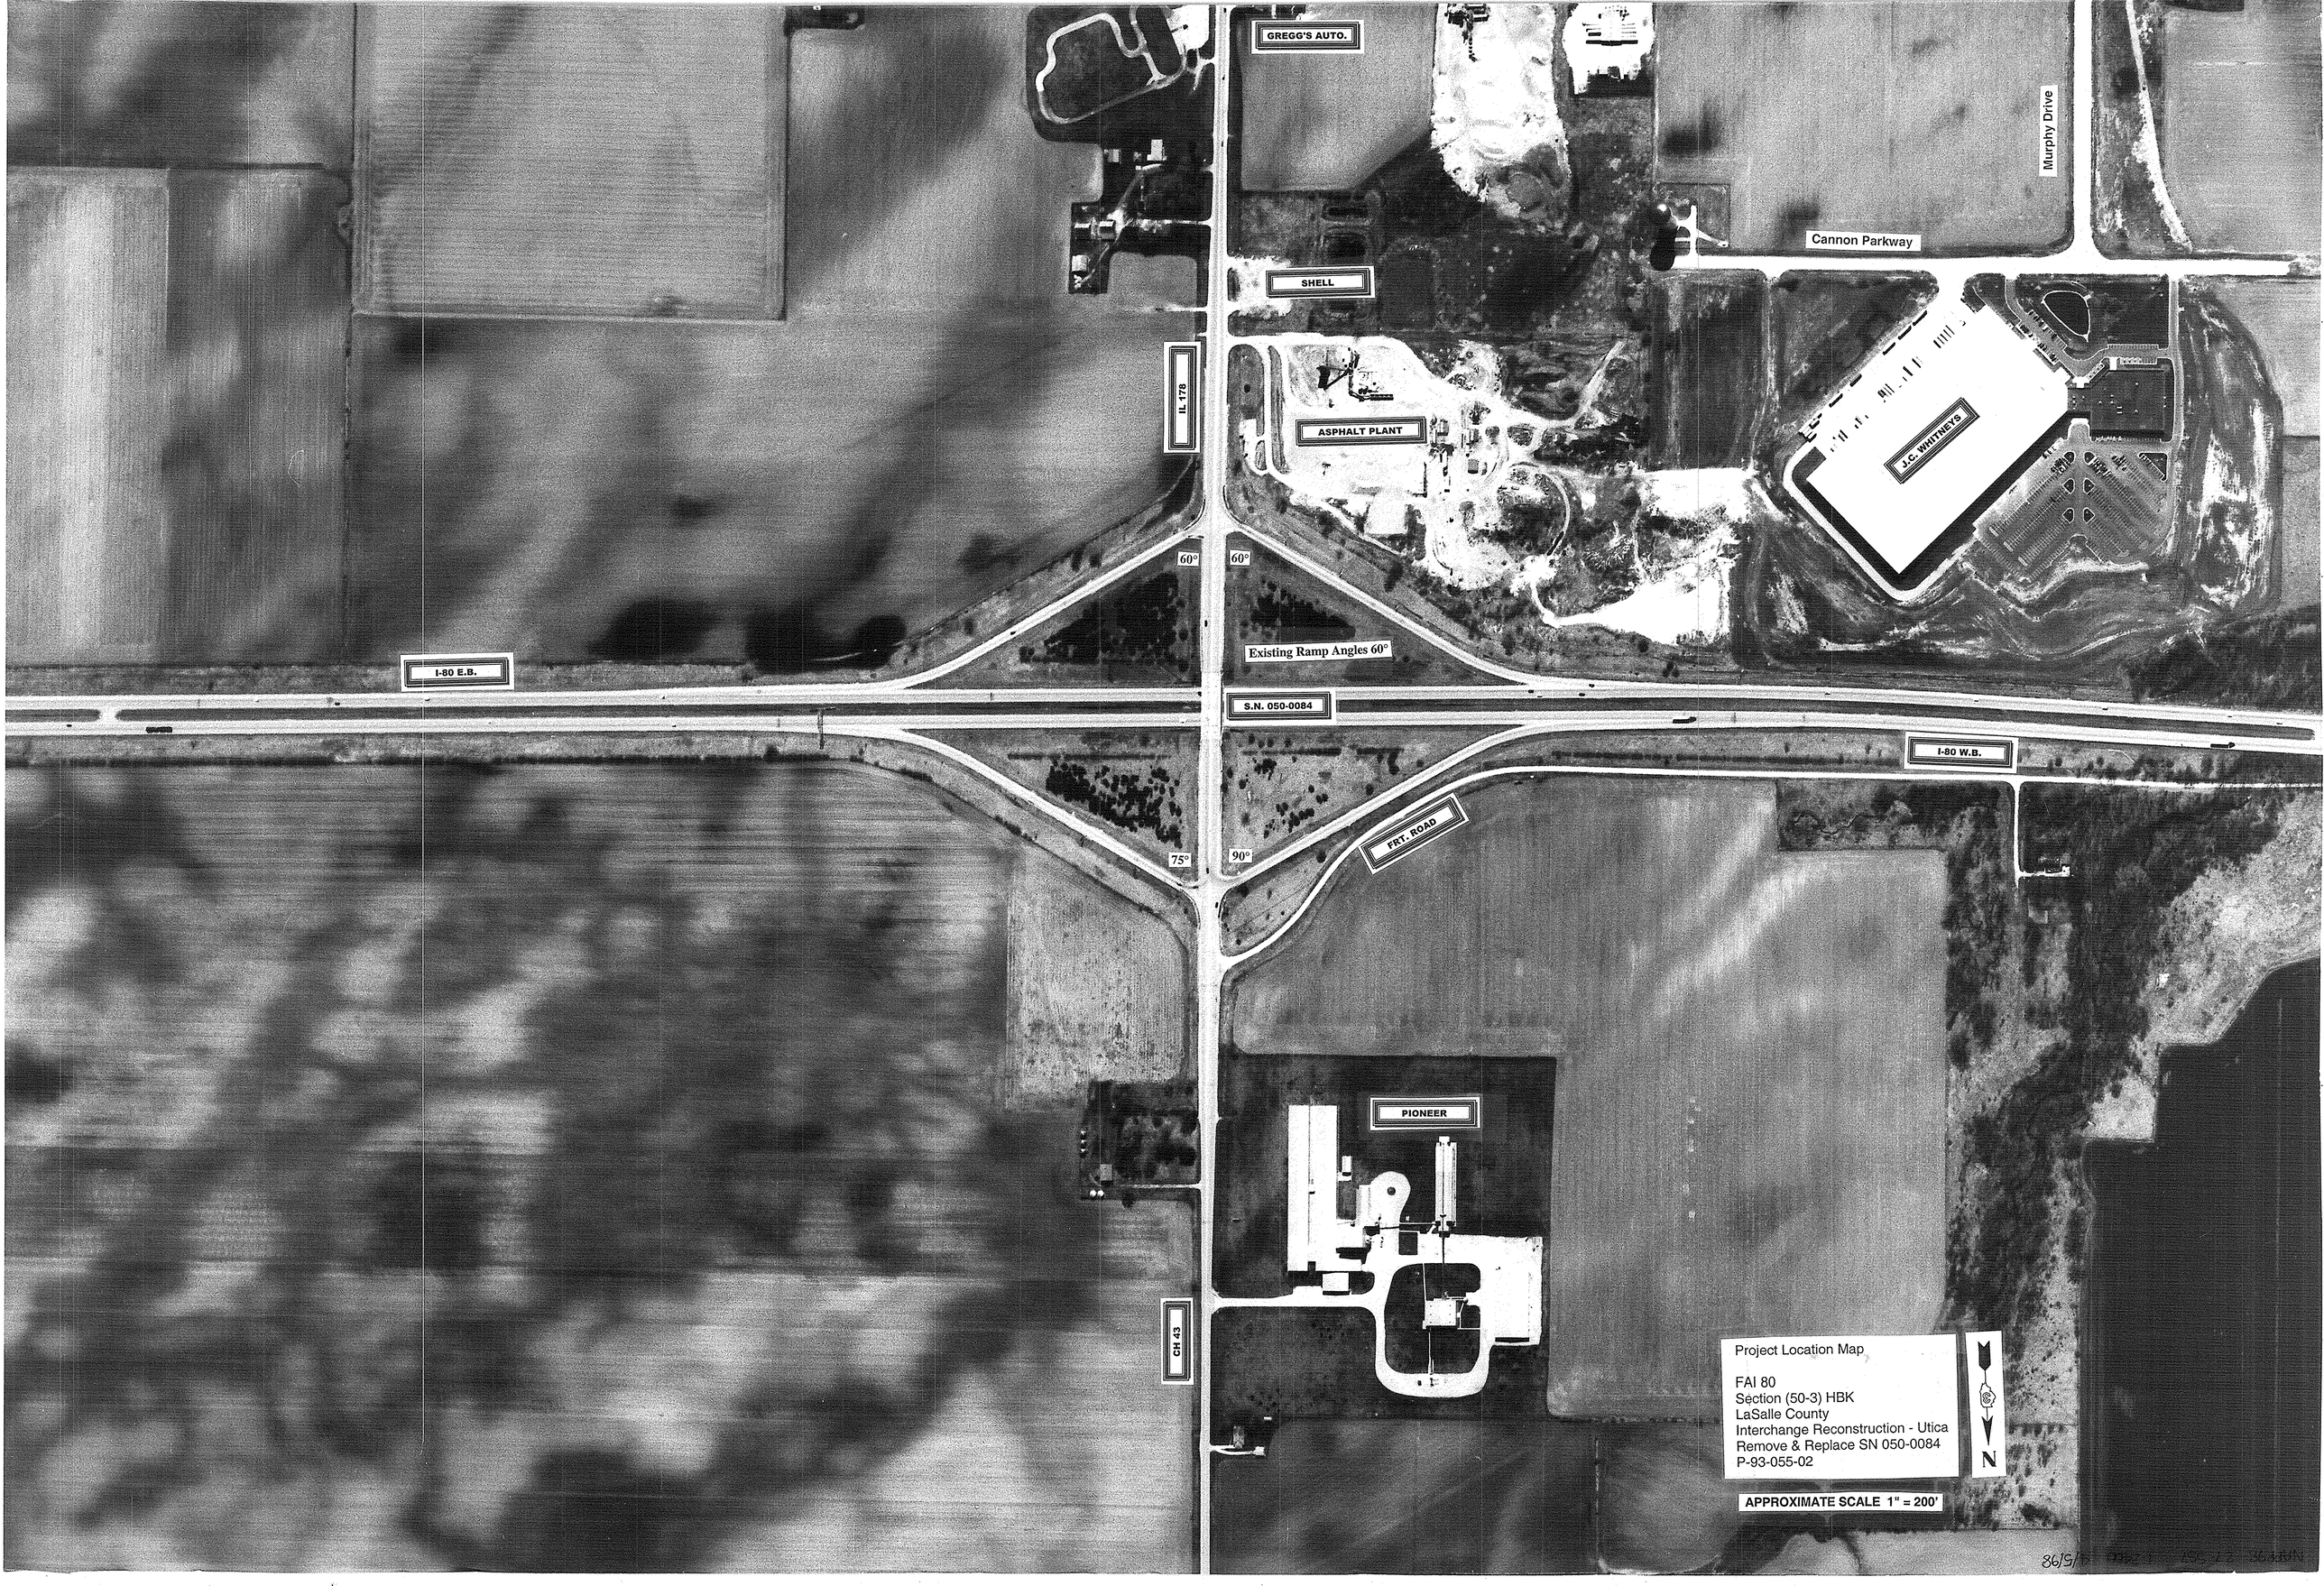
GREGG'S AUTO.
Murphy Drive
Cannon Parkway
SHELL
IL 178
ASPHALT PLANT
J.C. WHITNEY'S
60°
60°
Existing Ramp Angles 60°
I-80 E.B.
S.N. 050-0084
I-80 W.B.
FRT. ROAD
75°
90°
PIONEER
CH 43
Project Location Map
FAI 80
Section (50-3) HBK
LaSalle County
Interchange Reconstruction - Utica
Remove & Replace SN 050-0084
P-93-055-02
N
APPROXIMATE SCALE 1" = 200'