| ROUTE NO. | SECTION | COUNTY | TOTAL SHEETS | SHEET NO. |
|---|---|---|---|---|
| F.A.412 | 50-4 | LASALLE | 13 | 6 |
| FED. ROAD DIST. NO. | ILLINOIS | PROJECT E.B.F-412-4(23) | | |

STATE OF ILLINOIS
DEPARTMENT OF TRANSPORTATION

Recorded as Doc. No. R82-05954, 11-12-82

# SEC. 23, T. 33N, R. 1E, 3RD. P.M.

## PARCEL 1
ELMER TRUMP
TOTAL AREA = 0.85 AC. ±
TOTAL R.O.W. REQ'D. = 0.85 AC. ±

## PARCEL 3 P.E.
ILLINOIS CENTRAL GULF R.R. CO.
PERM. ESM'T. REQ'D. = 12.21 AC. ±

## PARCEL 4
EMIL ALLGOOD & ANNA NEALAND
TOTAL AREA = 2.77 AC. ±
TOTAL R.O.W. REQ'D. = 0.51 AC. ±
PROPERTY OF STATE OF ILLINOIS = 2.26 AC. ±
REMAINDER = 0

## PARCEL 2
MARQUETTE CEMENT MFG. CO.
TOTAL AREA = 220.34 ACRES ±
TRACT #1 TOTAL R.O.W. REQ'D = 8.02 ACRES ±
TRACT #2 TOTAL R.O.W. REQ'D = 6.07 ACRES ±
REMAINING AREA = 206.25 ACRES ±

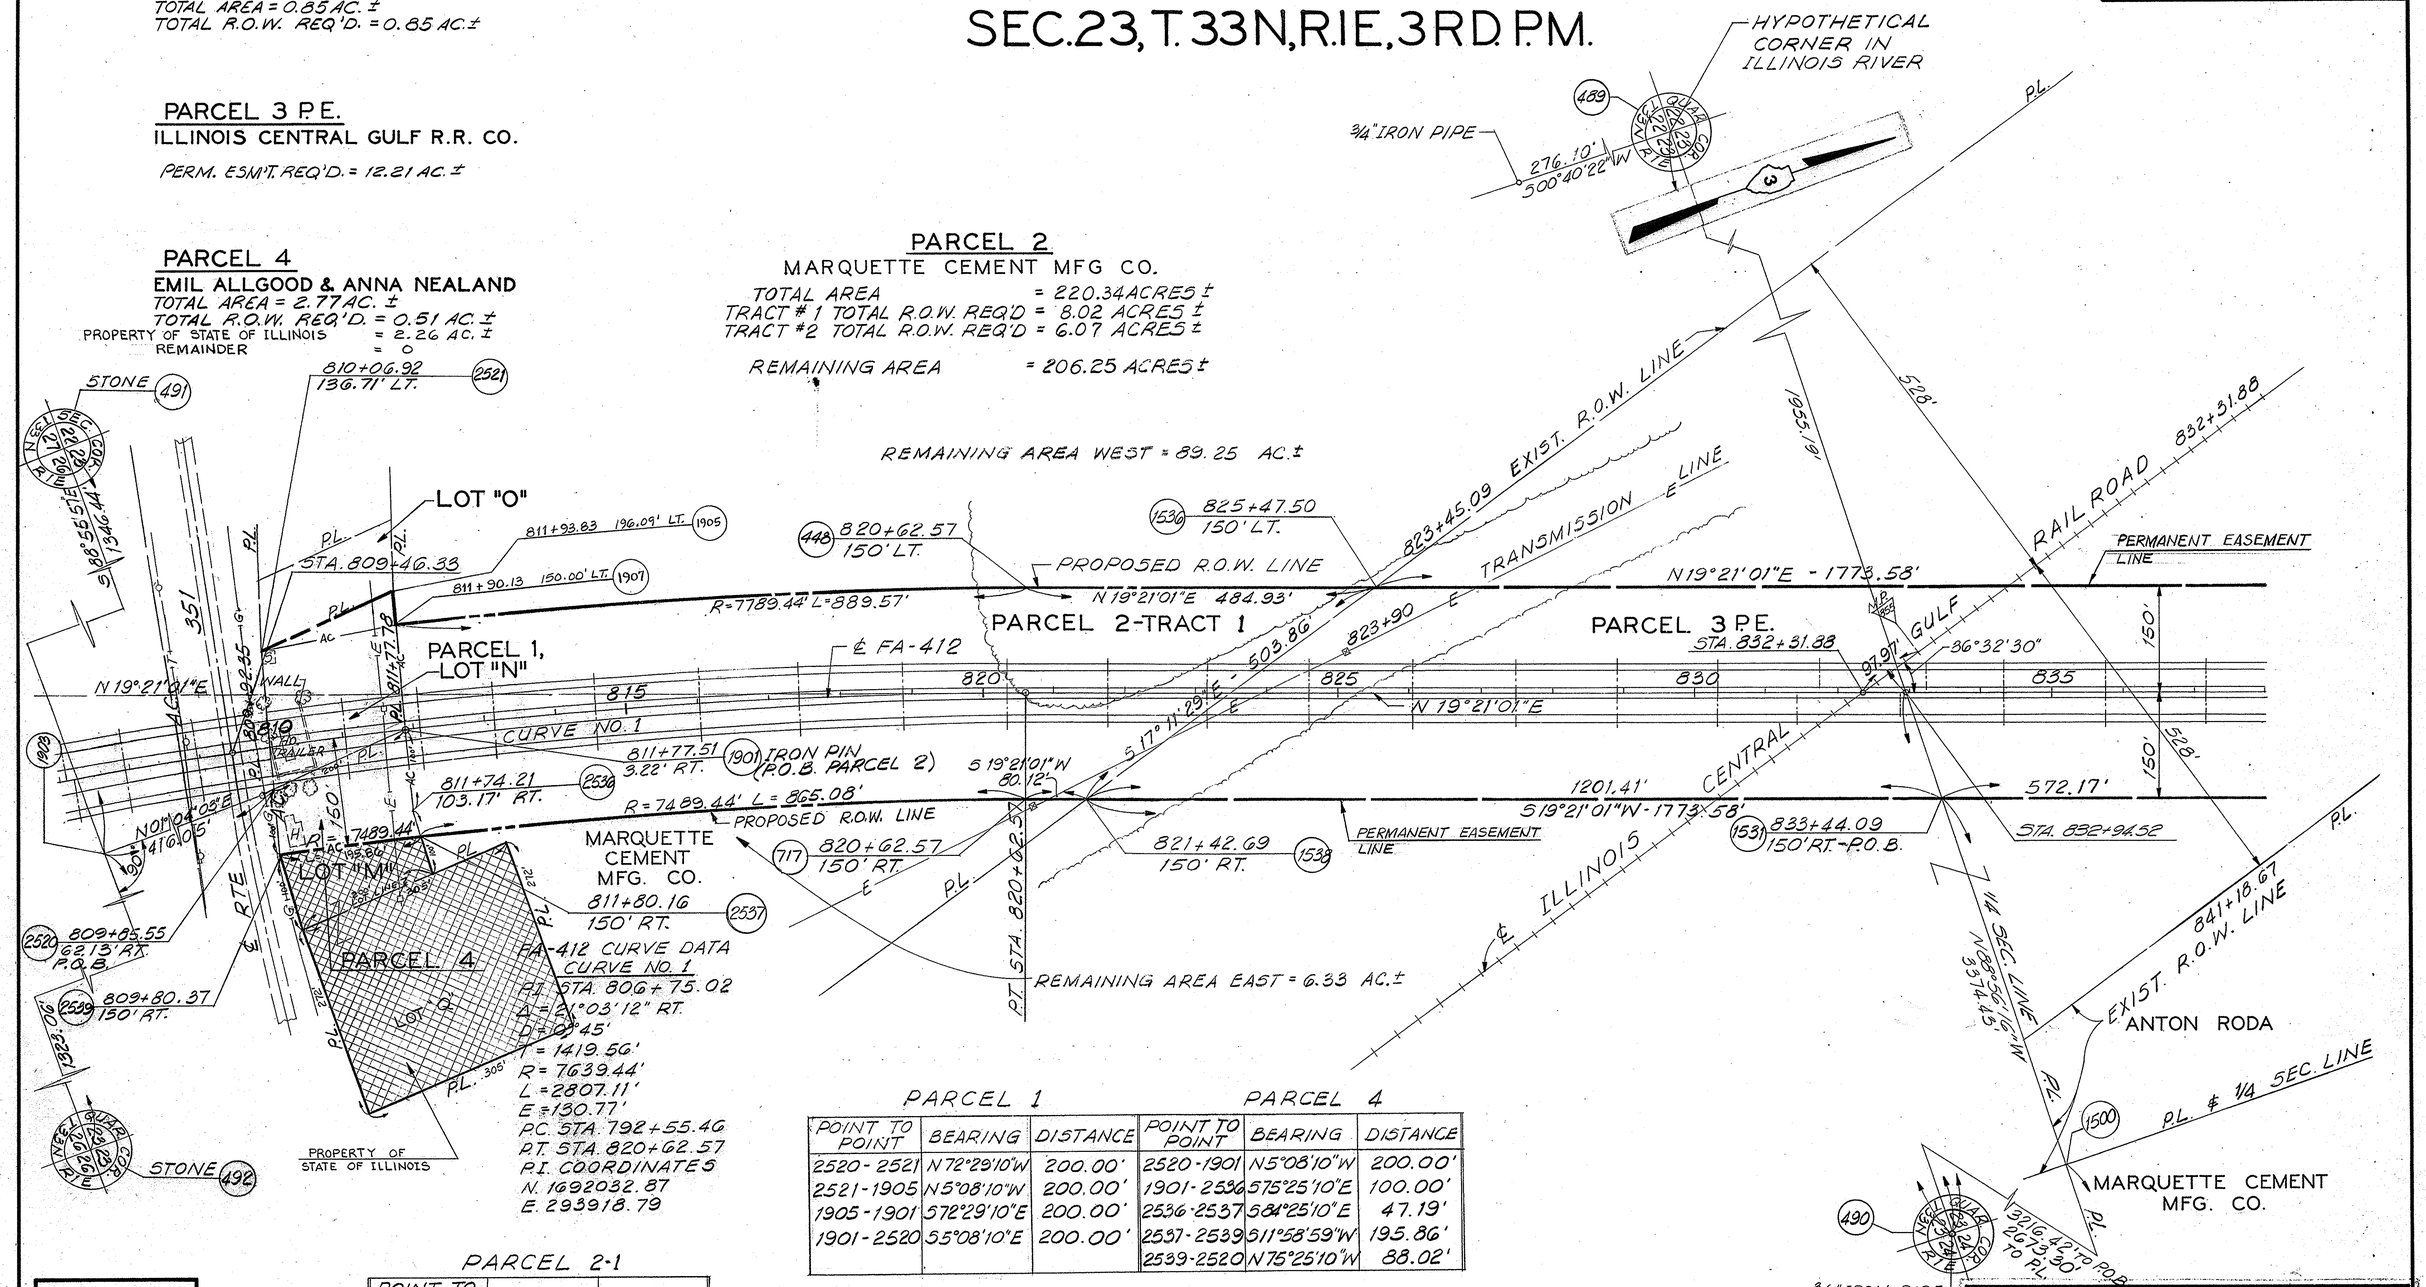


### PARCEL 1

| POINT TO POINT | BEARING | DISTANCE |
|---|---|---|
| 2520-2521 | N72°29'10"W | 200.00' |
| 2521-1905 | N5°08'10"W | 200.00' |
| 1905-1901 | S72°29'10"E | 200.00' |
| 1901-2520 | S5°08'10"E | 200.00' |

### PARCEL 4

| POINT TO POINT | BEARING | DISTANCE |
|---|---|---|
| 2520-1901 | N5°08'10"W | 200.00' |
| 1901-2536 | S75°25'10"E | 100.00' |
| 2536-2537 | S84°25'10"E | 47.19' |
| 2537-2539 | S11°58'59"W | 195.86' |
| 2539-2520 | N75°25'10"W | 88.02' |

### PARCEL 2-1

| POINT TO POINT | BEARING | DISTANCE |
|---|---|---|
| 2537-2536 | N84°25'10"W | 47.19' |
| 2536-1901 | N75°25'10"W | 100.00' |
| 1901-1907 | N72°29'10"W | 153.75' |
| 1907-448 | N16°04'43"E | 889.08' |
| 717-2537 | S16°02'29"W | 864.60' |

| | |
|---|---|
| DESIGNED | C.A.H. |
| CHECKED | R.G.L. |
| DRAWN | R.G.L. |
| CHECKED | A.B. |

6692
80C447

# SEC. 23, T. 33N, R. 1E, 3RD. P.M.

PREPARED BY:
SVERDRUP & PARCEL AND ASSOCIATES, Inc.
ENGINEERS ARCHITECTS PLANNERS
ST. LOUIS, MISSOURI

NOTE: DO NOT SCALE THIS DRAWING. FOLLOW DIMENSIONS.

## RIGHT OF WAY PLANS

| REVISIONS | | |
|---|---|---|
| NO | DATE | BY |
| | 10-'82 | A.H. |
| | 11-'82 | A.H. |
| | 1-'83 | A.H. |

STATE OF ILLINOIS
DEPARTMENT OF TRANSPORTATION

FA 412 SECTIONS 50-4
STA. 809+00 TO STA. 837+00
LA SALLE COUNTY

SCALE 1" = 100' SHEET NO. 6 OF 13

JOB NO. R-93-004-76