Recorded as Doc. No. R82-05953, 11-12-82

ROUTE NO.	SECTION	COUNTY	TOTAL SHEETS	SHEET NO.
F.A.412	50-4	LASALLE	13	7
FED. ROAD DIST. NO.	ILLINOIS	PROJECT EBF-412-4(23)		

STATE OF ILLINOIS
DEPARTMENT OF TRANSPORTATION

SEC. 23, T. 33N, R. 1E, 3RD. P.M.

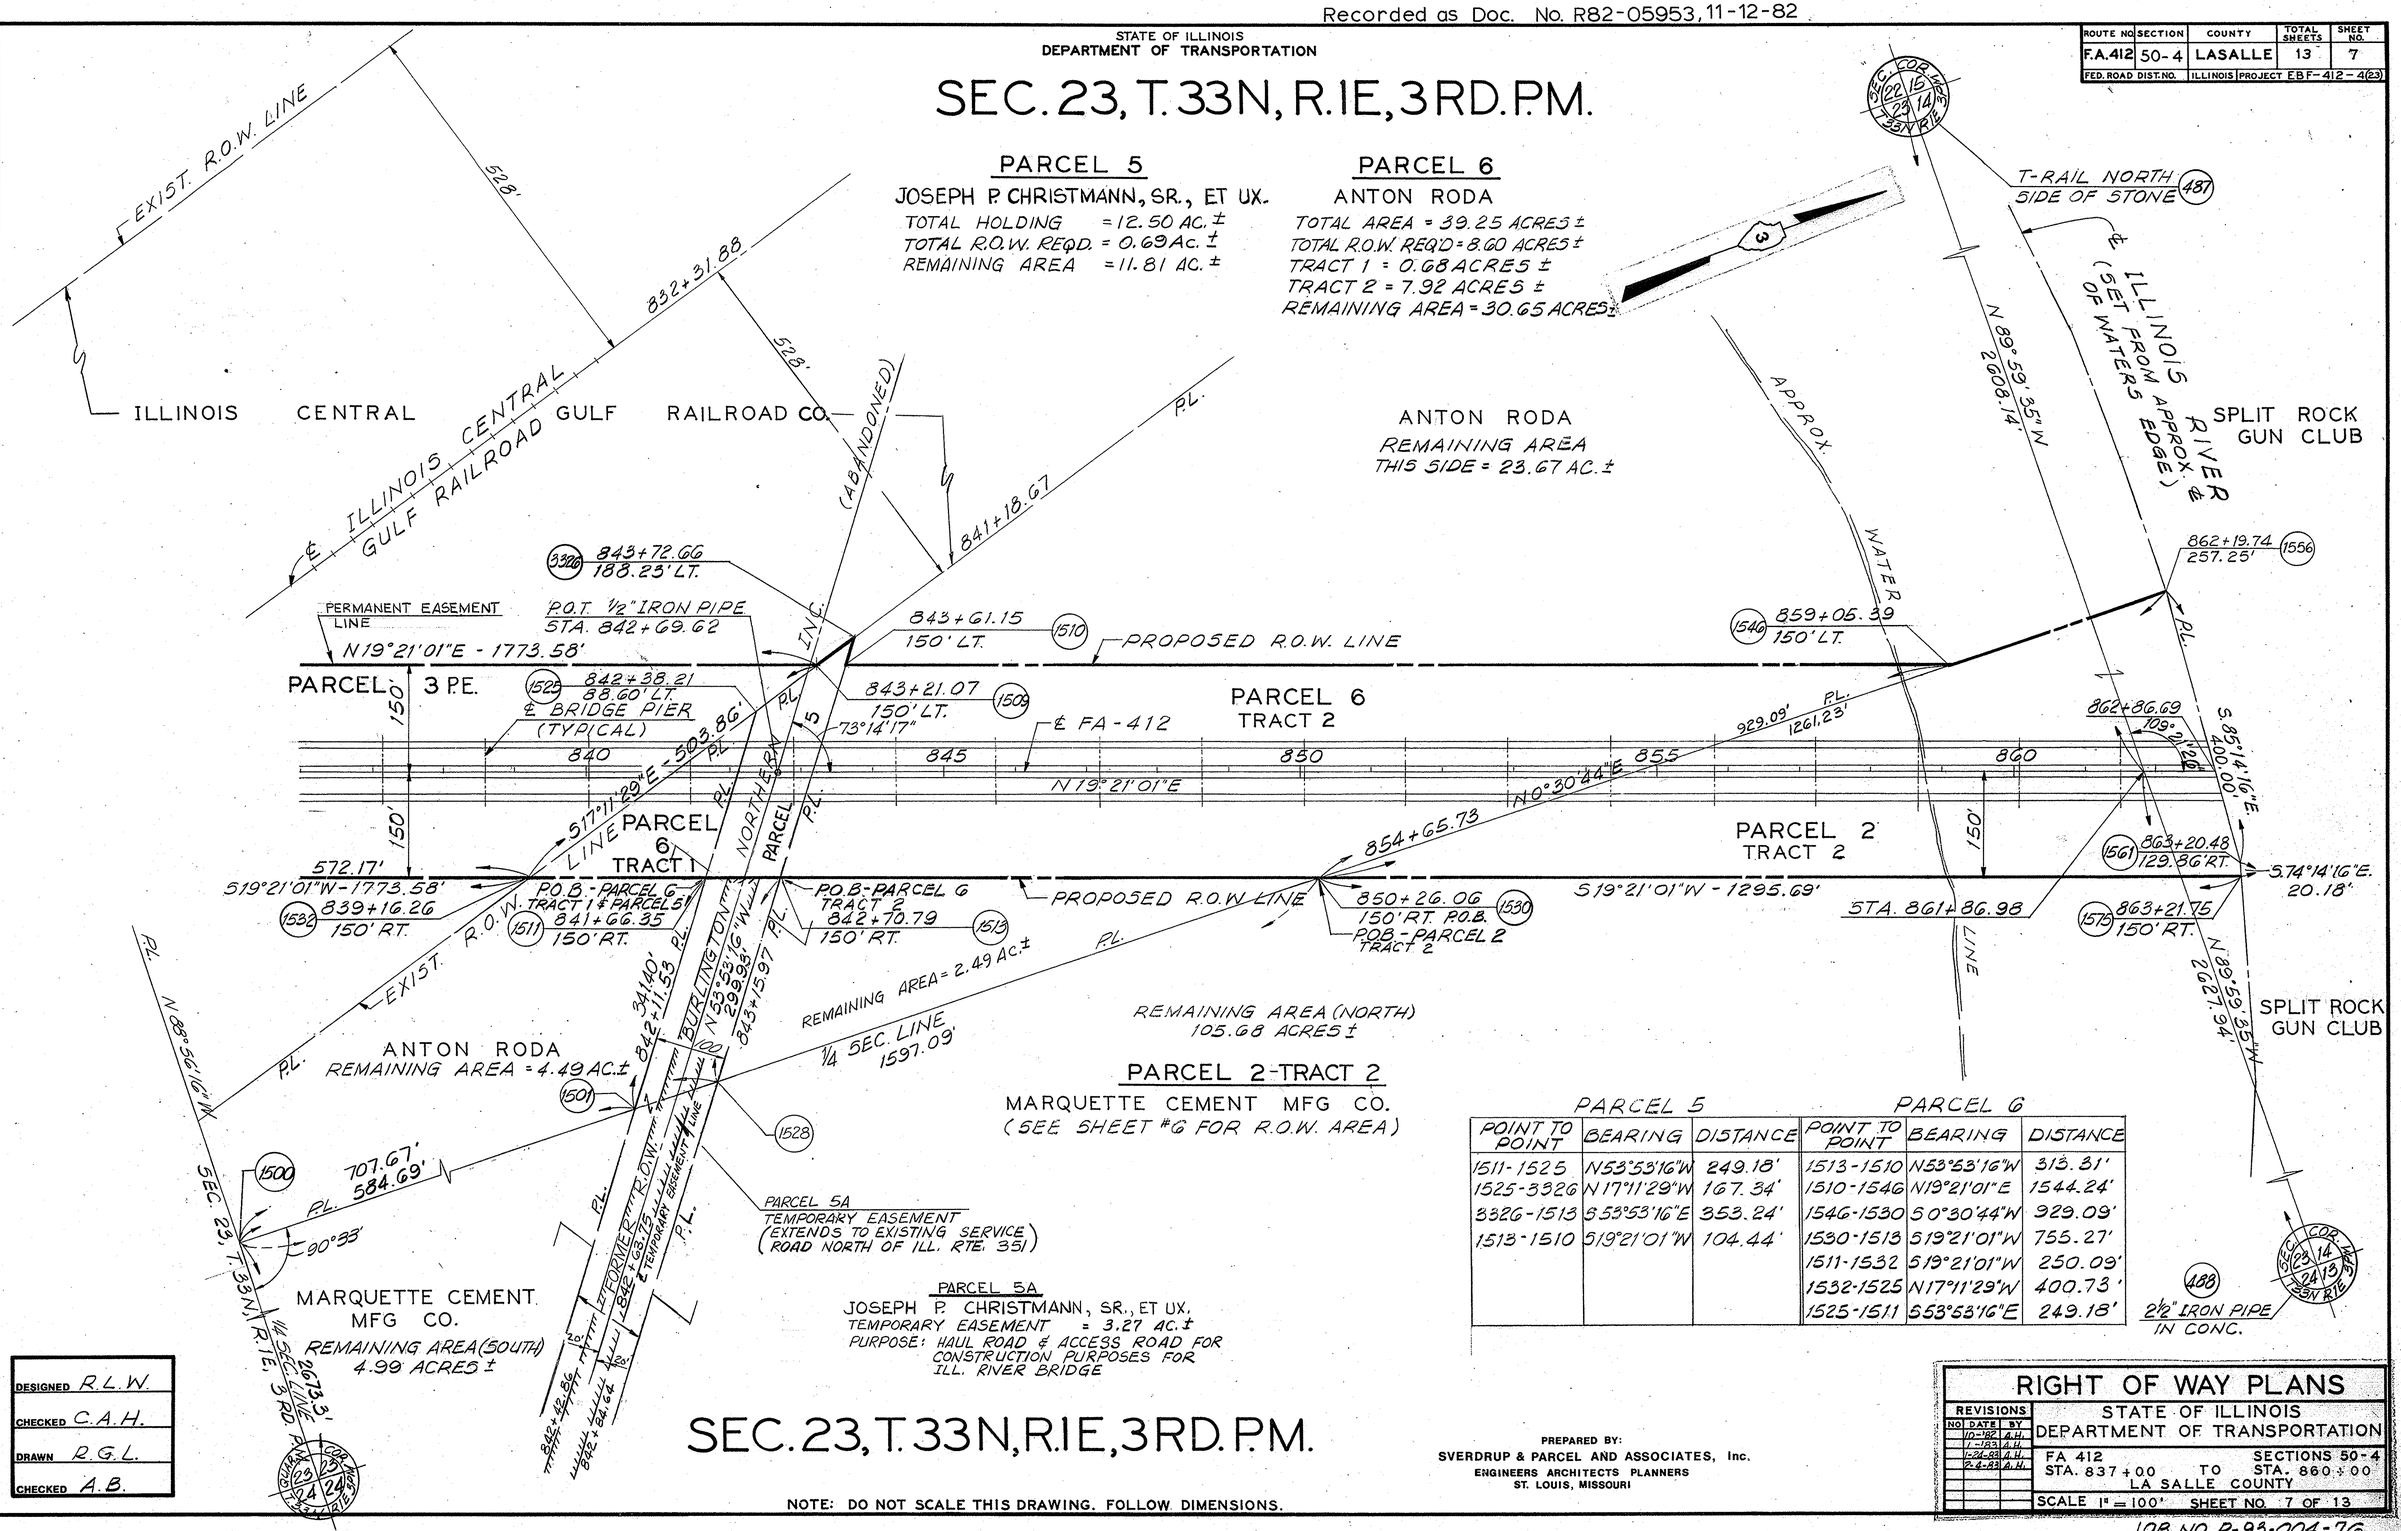

PARCEL 5

POINT TO POINT	BEARING	DISTANCE
1511-1525	N53°53'16"W	249.18'
1525-3326	N17°11'29"W	167.34'
3326-1513	S53°53'16"E	353.24'
1513-1510	S19°21'01"W	104.44'

PARCEL 6

POINT TO POINT	BEARING	DISTANCE
1513-1510	N53°53'16"W	313.31'
1510-1546	N19°21'01"E	1544.24'
1546-1530	S0°30'44"W	929.09'
1530-1513	S19°21'01"W	755.27'
1511-1532	S19°21'01"W	250.09'
1532-1525	N17°11'29"W	400.73'
1525-1511	S53°53'16"E	249.18'

DESIGNED	R.L.W.
CHECKED	C.A.H.
DRAWN	R.G.L.
CHECKED	A.B.

6692
80C448

SEC. 23, T. 33N, R. 1E, 3RD. P.M.

PREPARED BY:
SVERDRUP & PARCEL AND ASSOCIATES, Inc.
ENGINEERS ARCHITECTS PLANNERS
ST. LOUIS, MISSOURI

NOTE: DO NOT SCALE THIS DRAWING. FOLLOW DIMENSIONS.

RIGHT OF WAY PLANS

REVISIONS		
NO	DATE	BY
	10-18-82	A.H.
	1-18-83	A.H.
	1-24-83	A.H.
	2-4-83	A.H.

STATE OF ILLINOIS
DEPARTMENT OF TRANSPORTATION

FA 412 SECTIONS 50-4
STA. 837+00 TO STA. 860+00
LA SALLE COUNTY

SCALE 1" = 100' SHEET NO. 7 OF 13

JOB NO. R-93-004-76