ROUTE NO.	SECTION	COUNTY	TOTAL SHEETS	SHEET NO.
F.A.P. 317		BROWN & SCHUYLER		
FED. ROAD DIST. NO. 7		ILLINOIS	PROJECT	
			SHEET OF	

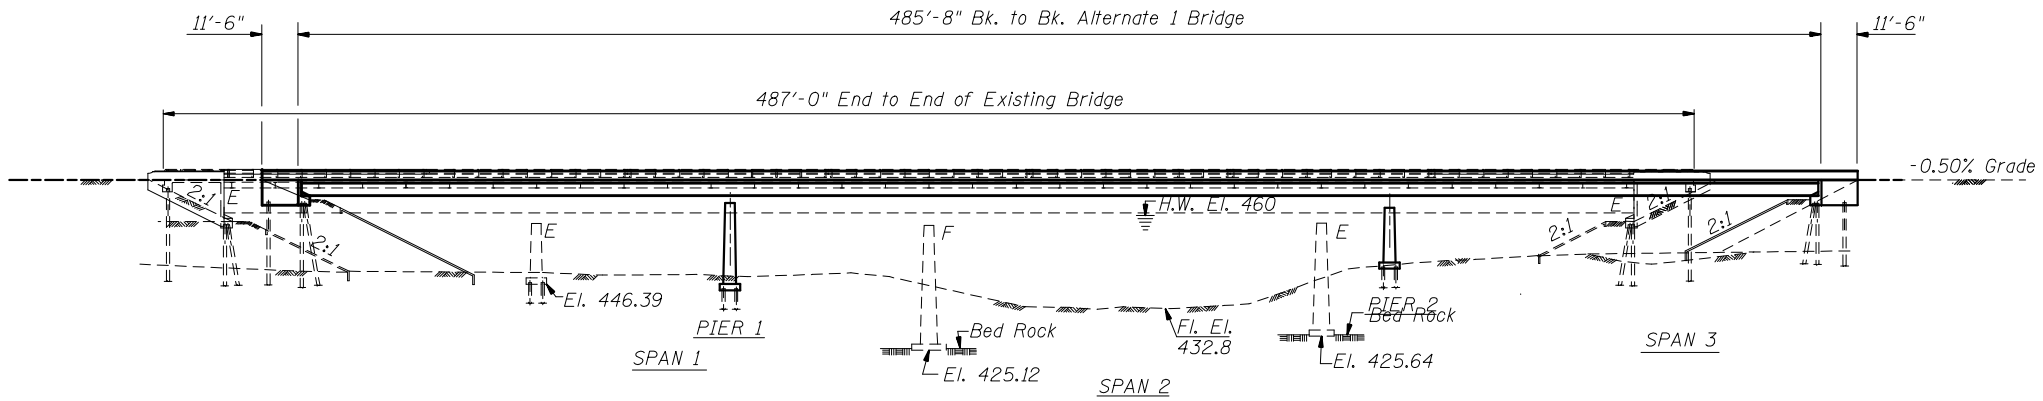

ELEVATION

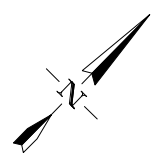

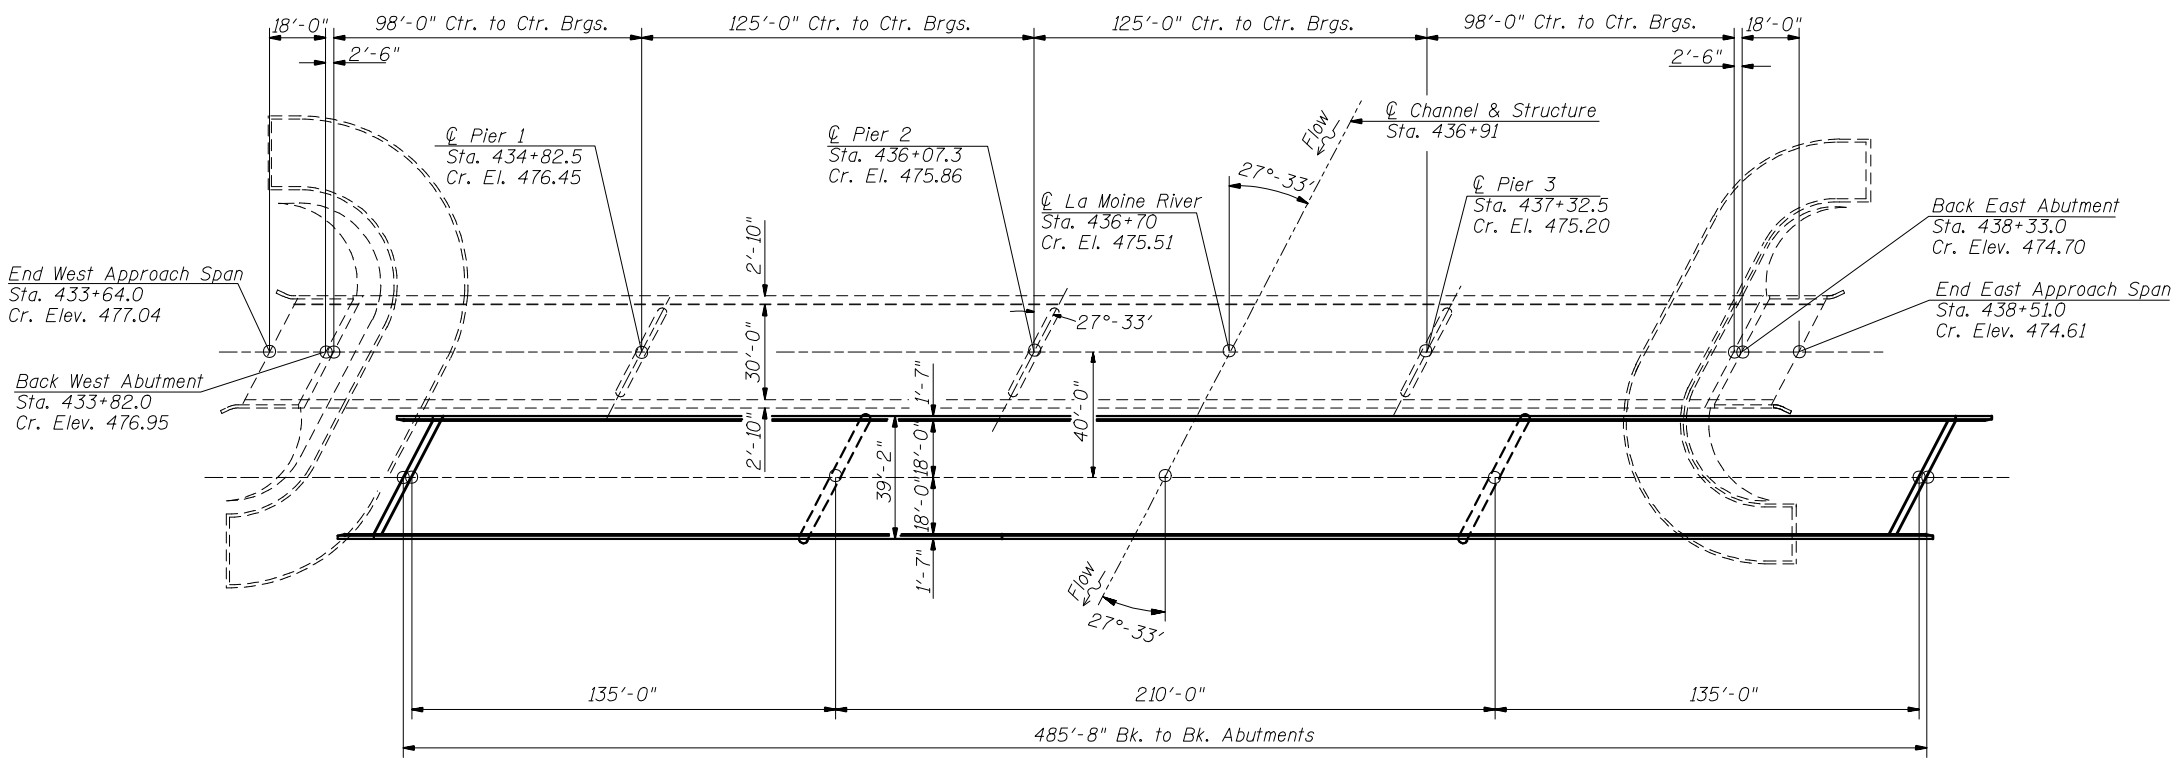

PLAN

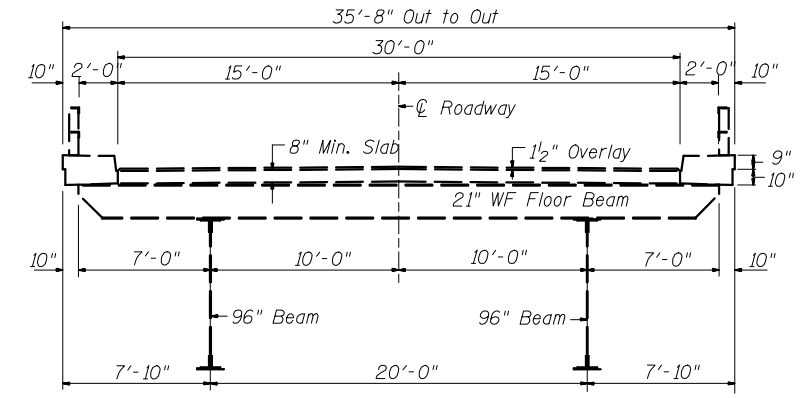

EXISTING SECTION

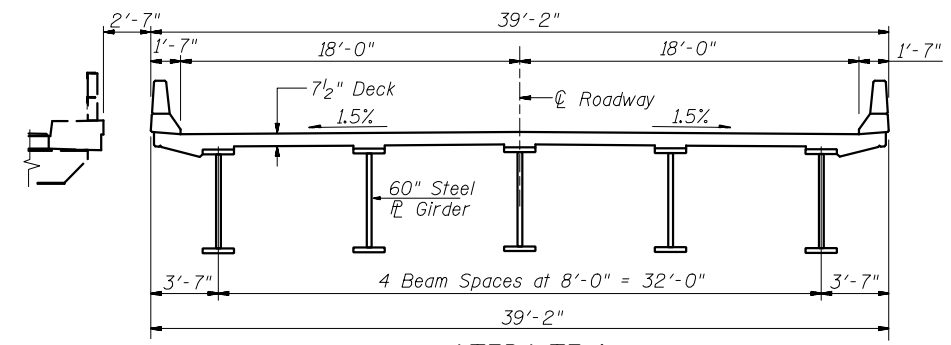

ALTERNATE 1

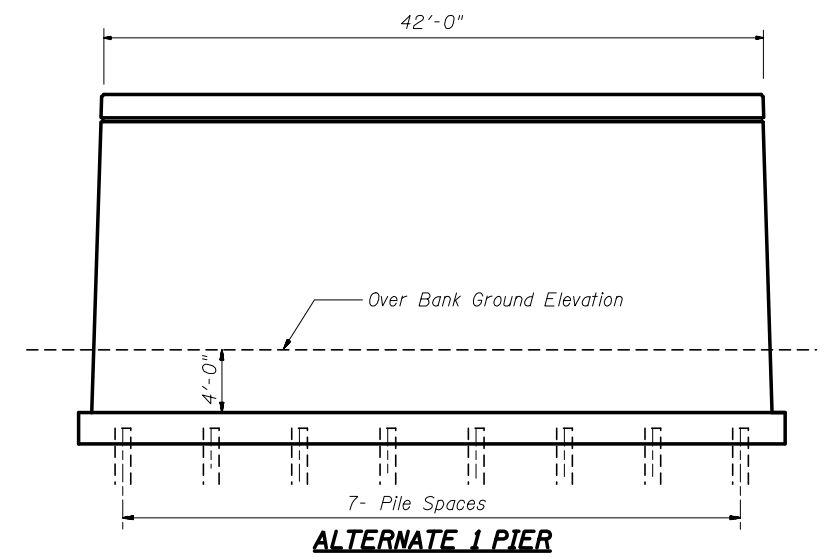

ALTERNATE 1 PIER

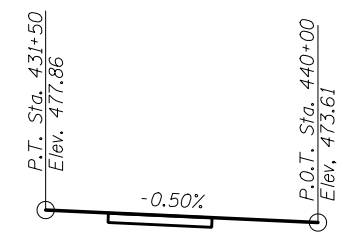

PROFILE GRADE

ALTERNATE 1
GENERAL PLAN AND ELEVATION
U.S. RTE. 24 OVER LA MOINE RIVER
BROWN & SCHUYLER COUNTIES
SECTION (10B-1)R
STA.436+70
STRUCT. NO. 005-0001

ie consultants
6420 South Sixth Street
Springfield, Illinois 62707
Tel. (217) 529-8027
Fax (217) 529-4543
ieSpringfield@ie-consultants.com
www.ie-consultants.com

DESIGNED BY:	CHECKED BY:	DRAWN BY:	DATE:
G.B.M.	D.R.B.	J.P.H.	

FILE: G:\S02017\CADV2017GPE.DGN 01/24/06 02:17:26 PM

ROUTE NO.	SECTION	COUNTY	TOTAL SHEETS	SHEET NO.
F.A.P. 317		BROWN & SCHUYLER		
FED. ROAD DIST. NO. 7		ILLINOIS	PROJECT	

SHEET OF

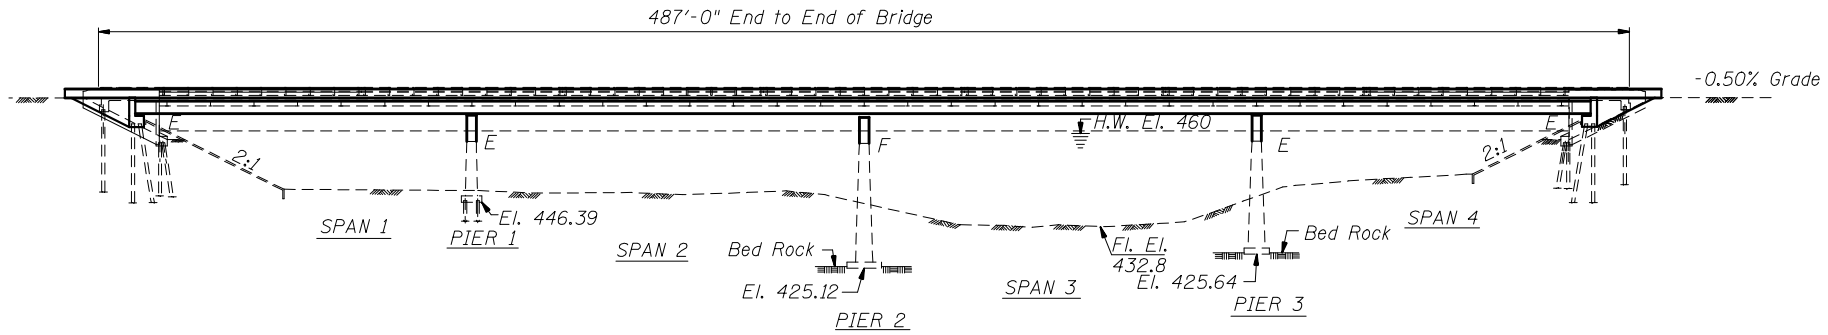

ELEVATION

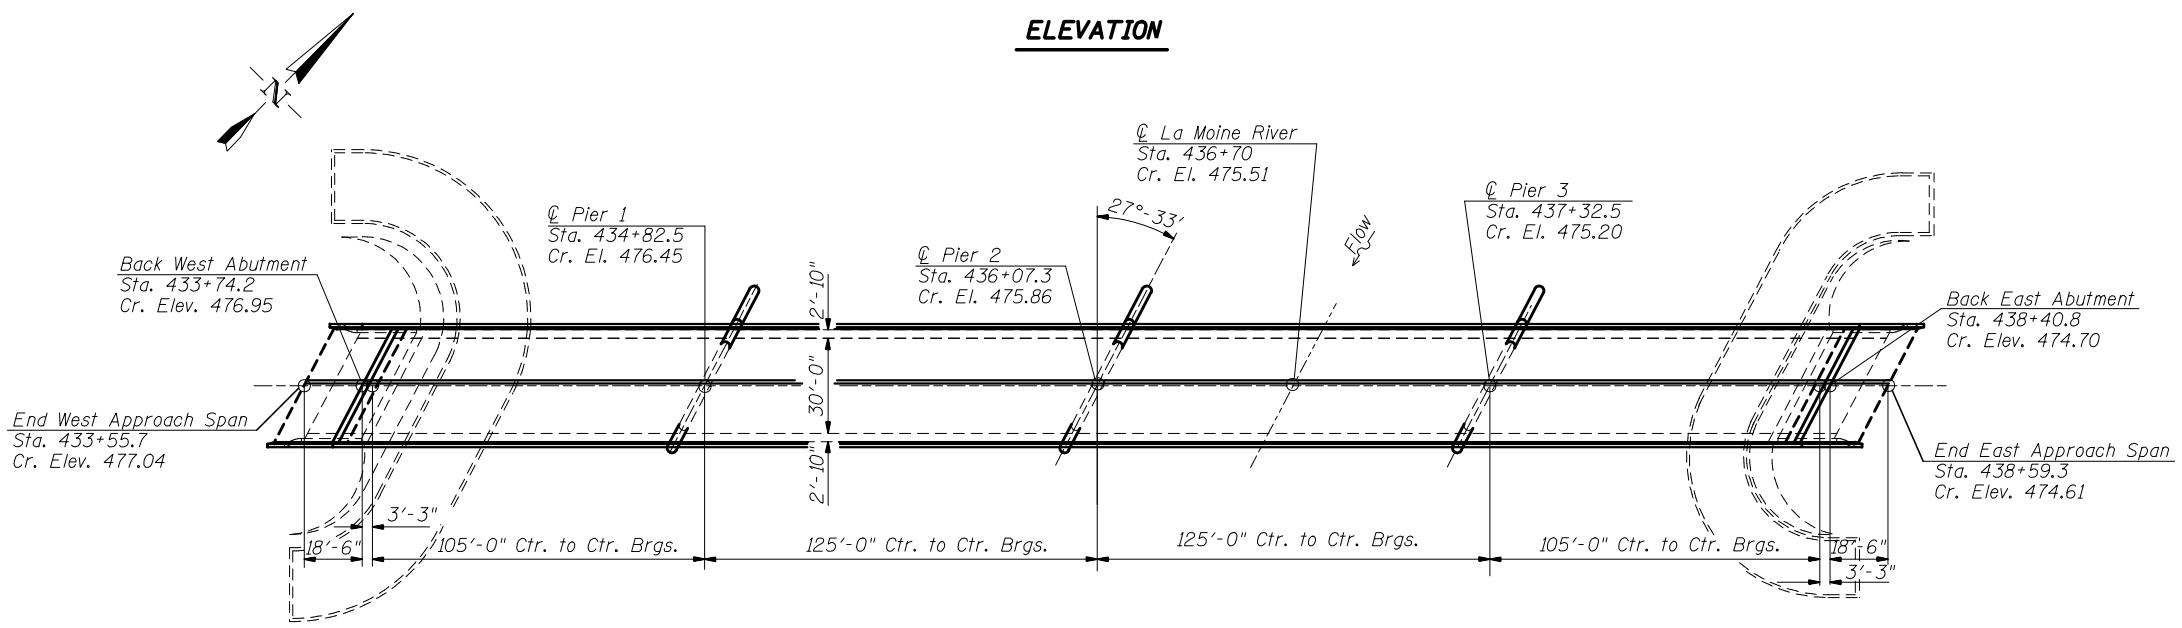

PLAN

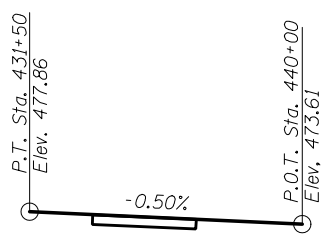

PROFILE GRADE

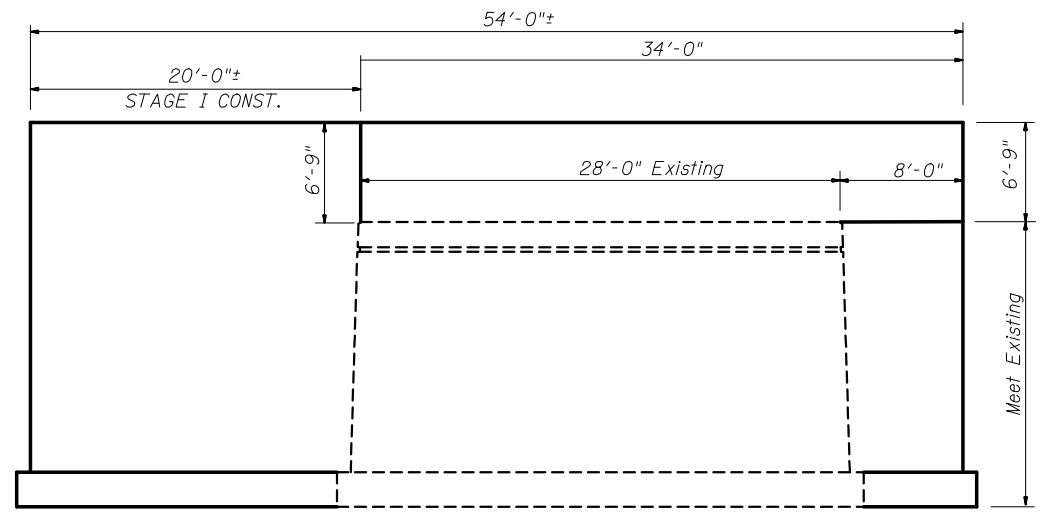

ALTERNATE 2 PIER

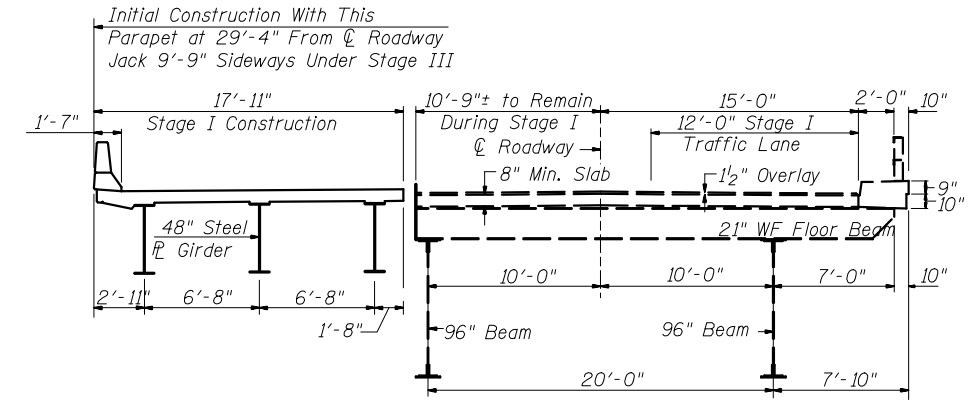

ALTERNATE 2
STAGE I

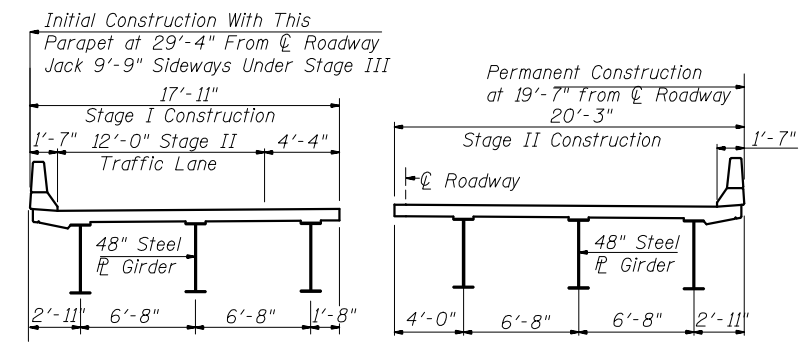

ALTERNATE 2
STAGE II

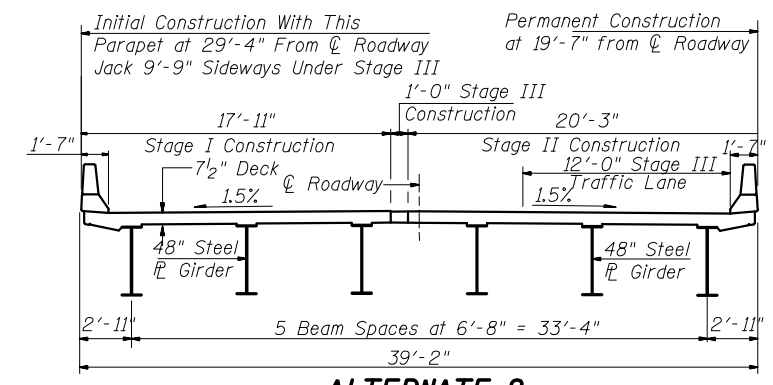

ALTERNATE 2
STAGE III

ALTERNATE 2
GENERAL PLAN AND ELEVATION
U.S. RTE. 24 OVER LA MOINE RIVER
BROWN & SCHUYLER COUNTIES
SECTION (10B-1)R
STA.436+70
STRUCT. NO. 005-0001

ie consultants
6420 South Sixth Street
Springfield, Illinois 62707
Tel. (217) 529-8027
Fax (217) 529-4543
ieSpringfield@ie-consultants.com
www.ie-consultants.com

DESIGNED BY:	CHECKED BY:	DRAWN BY:	DATE:
G.B.M.	D.R.B.	J.P.H.	

FILE: G:\S02017\CAD\2017GPE.DGN 01/24/06 02:18:56 PM

ROUTE NO.	SECTION	COUNTY	TOTAL SHEETS	SHEET NO.
F.A.P. 317		BROWN & SCHUYLER		
FED. ROAD DIST. NO. 7		ILLINOIS	PROJECT	
			SHEET OF	

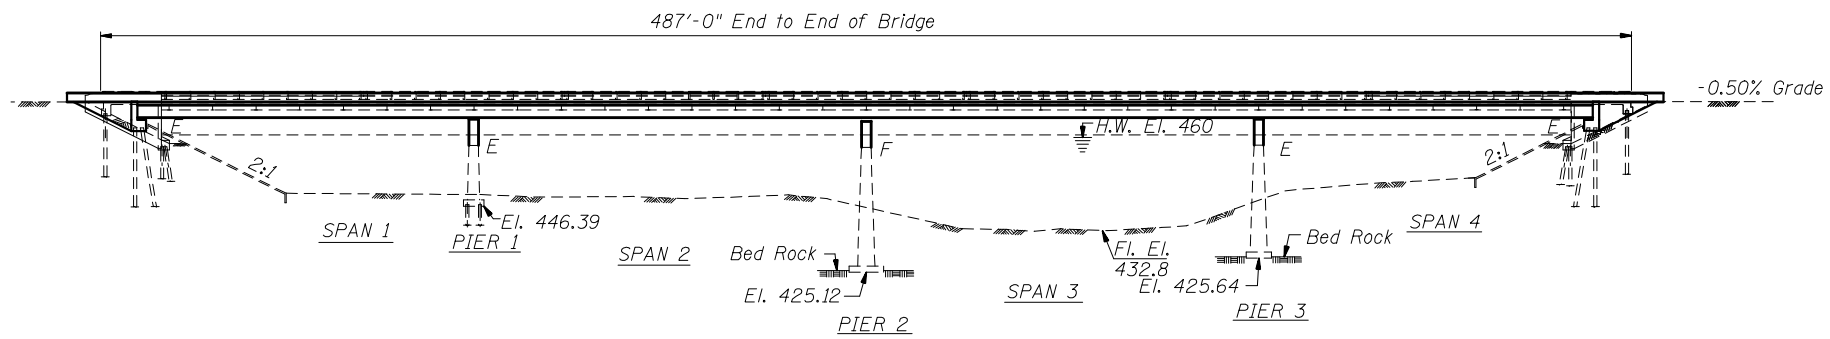

ELEVATION

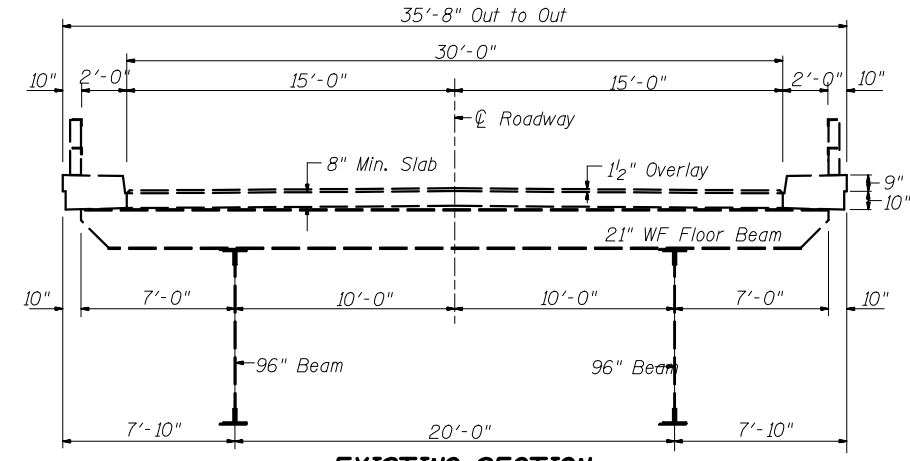

EXISTING SECTION

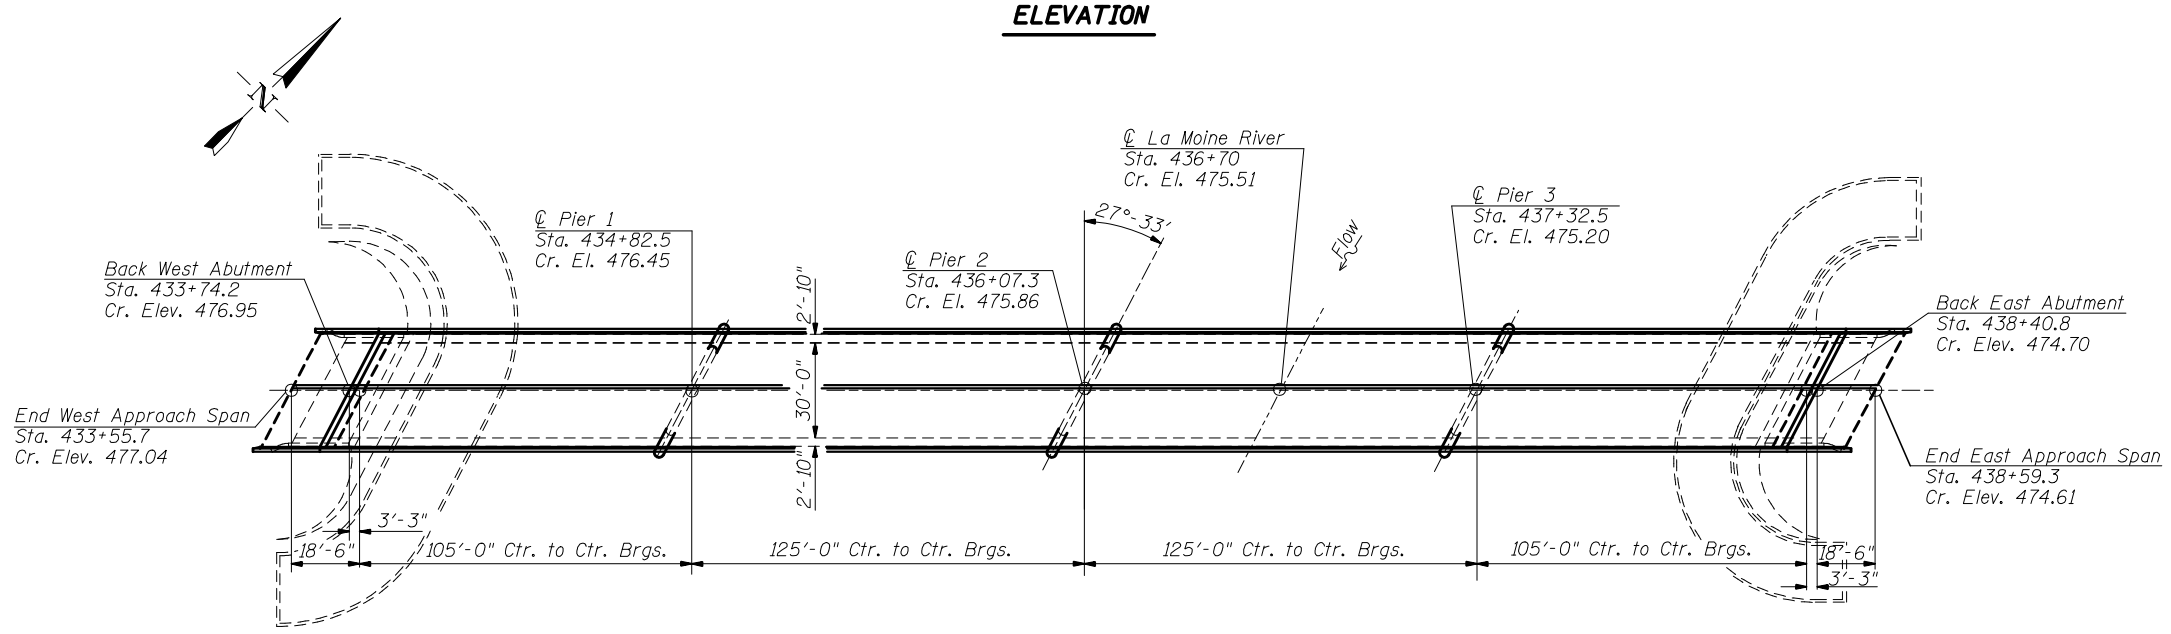

PLAN

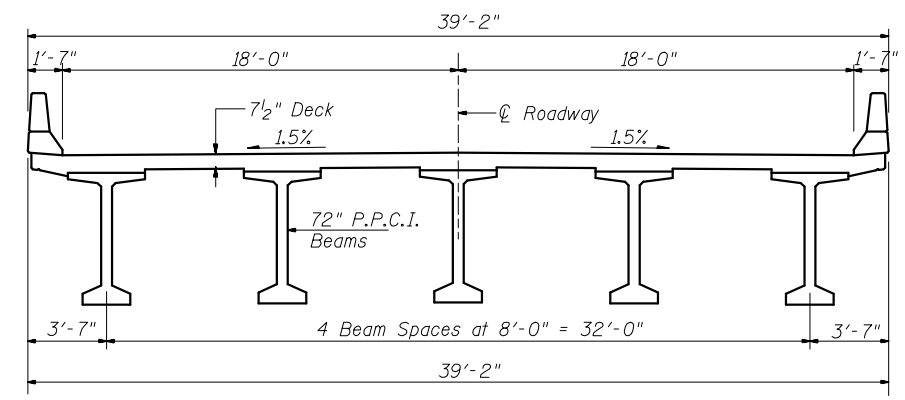

ALTERNATE 3 & 4

NO STAGING - CLOSE ROAD

(CONSTRUCT ON EXISTING ℄ WITH SAME P.G.)

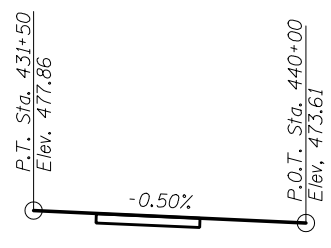

PROFILE GRADE

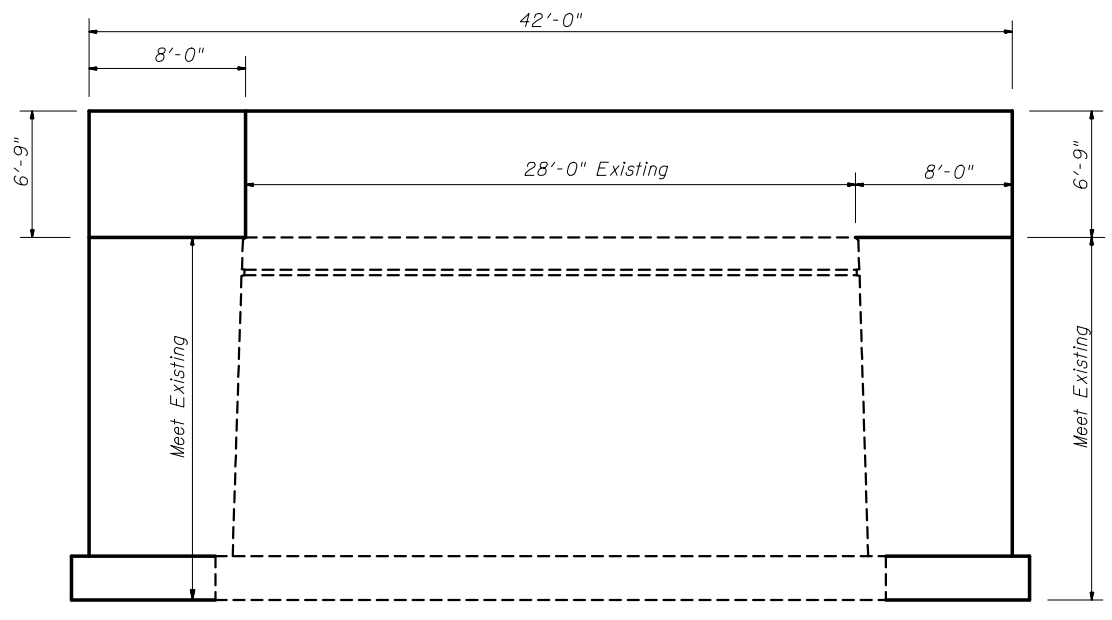

ALTERNATE 3 & 4 PIER

ALTERNATE 3 & 4
GENERAL PLAN AND ELEVATION
U.S. RTE. 24 OVER LA MOINE RIVER
BROWN & SCHUYLER COUNTIES
SECTION (10B-1)R
STA.436+70
STRUCT. NO. 005-0001

ie consultants
6420 South Sixth Street
Springfield, Illinois 62707
Tel. (217) 529-8027
Fax (217) 529-4543
ieSpringfield@ie-consultants.com
www.ie-consultants.com

DESIGNED BY:	CHECKED BY:	DRAWN BY:	DATE:
G.B.M.	D.R.B.	J.P.H.	

FILE: G:\S02017\CAD\2017GPE.DGN 01/24/06 02:19:57 PM