CONTRACT NO. 64988

F.A.P. RTE.	SECTION	COUNTY	TOTAL SHEETS	SHEET NO.
303	129R	WINNEBAGO		
STA.	TO STA.			
FED. ROAD DIST. NO.	ILLINOIS	FED. AID PROJECT		

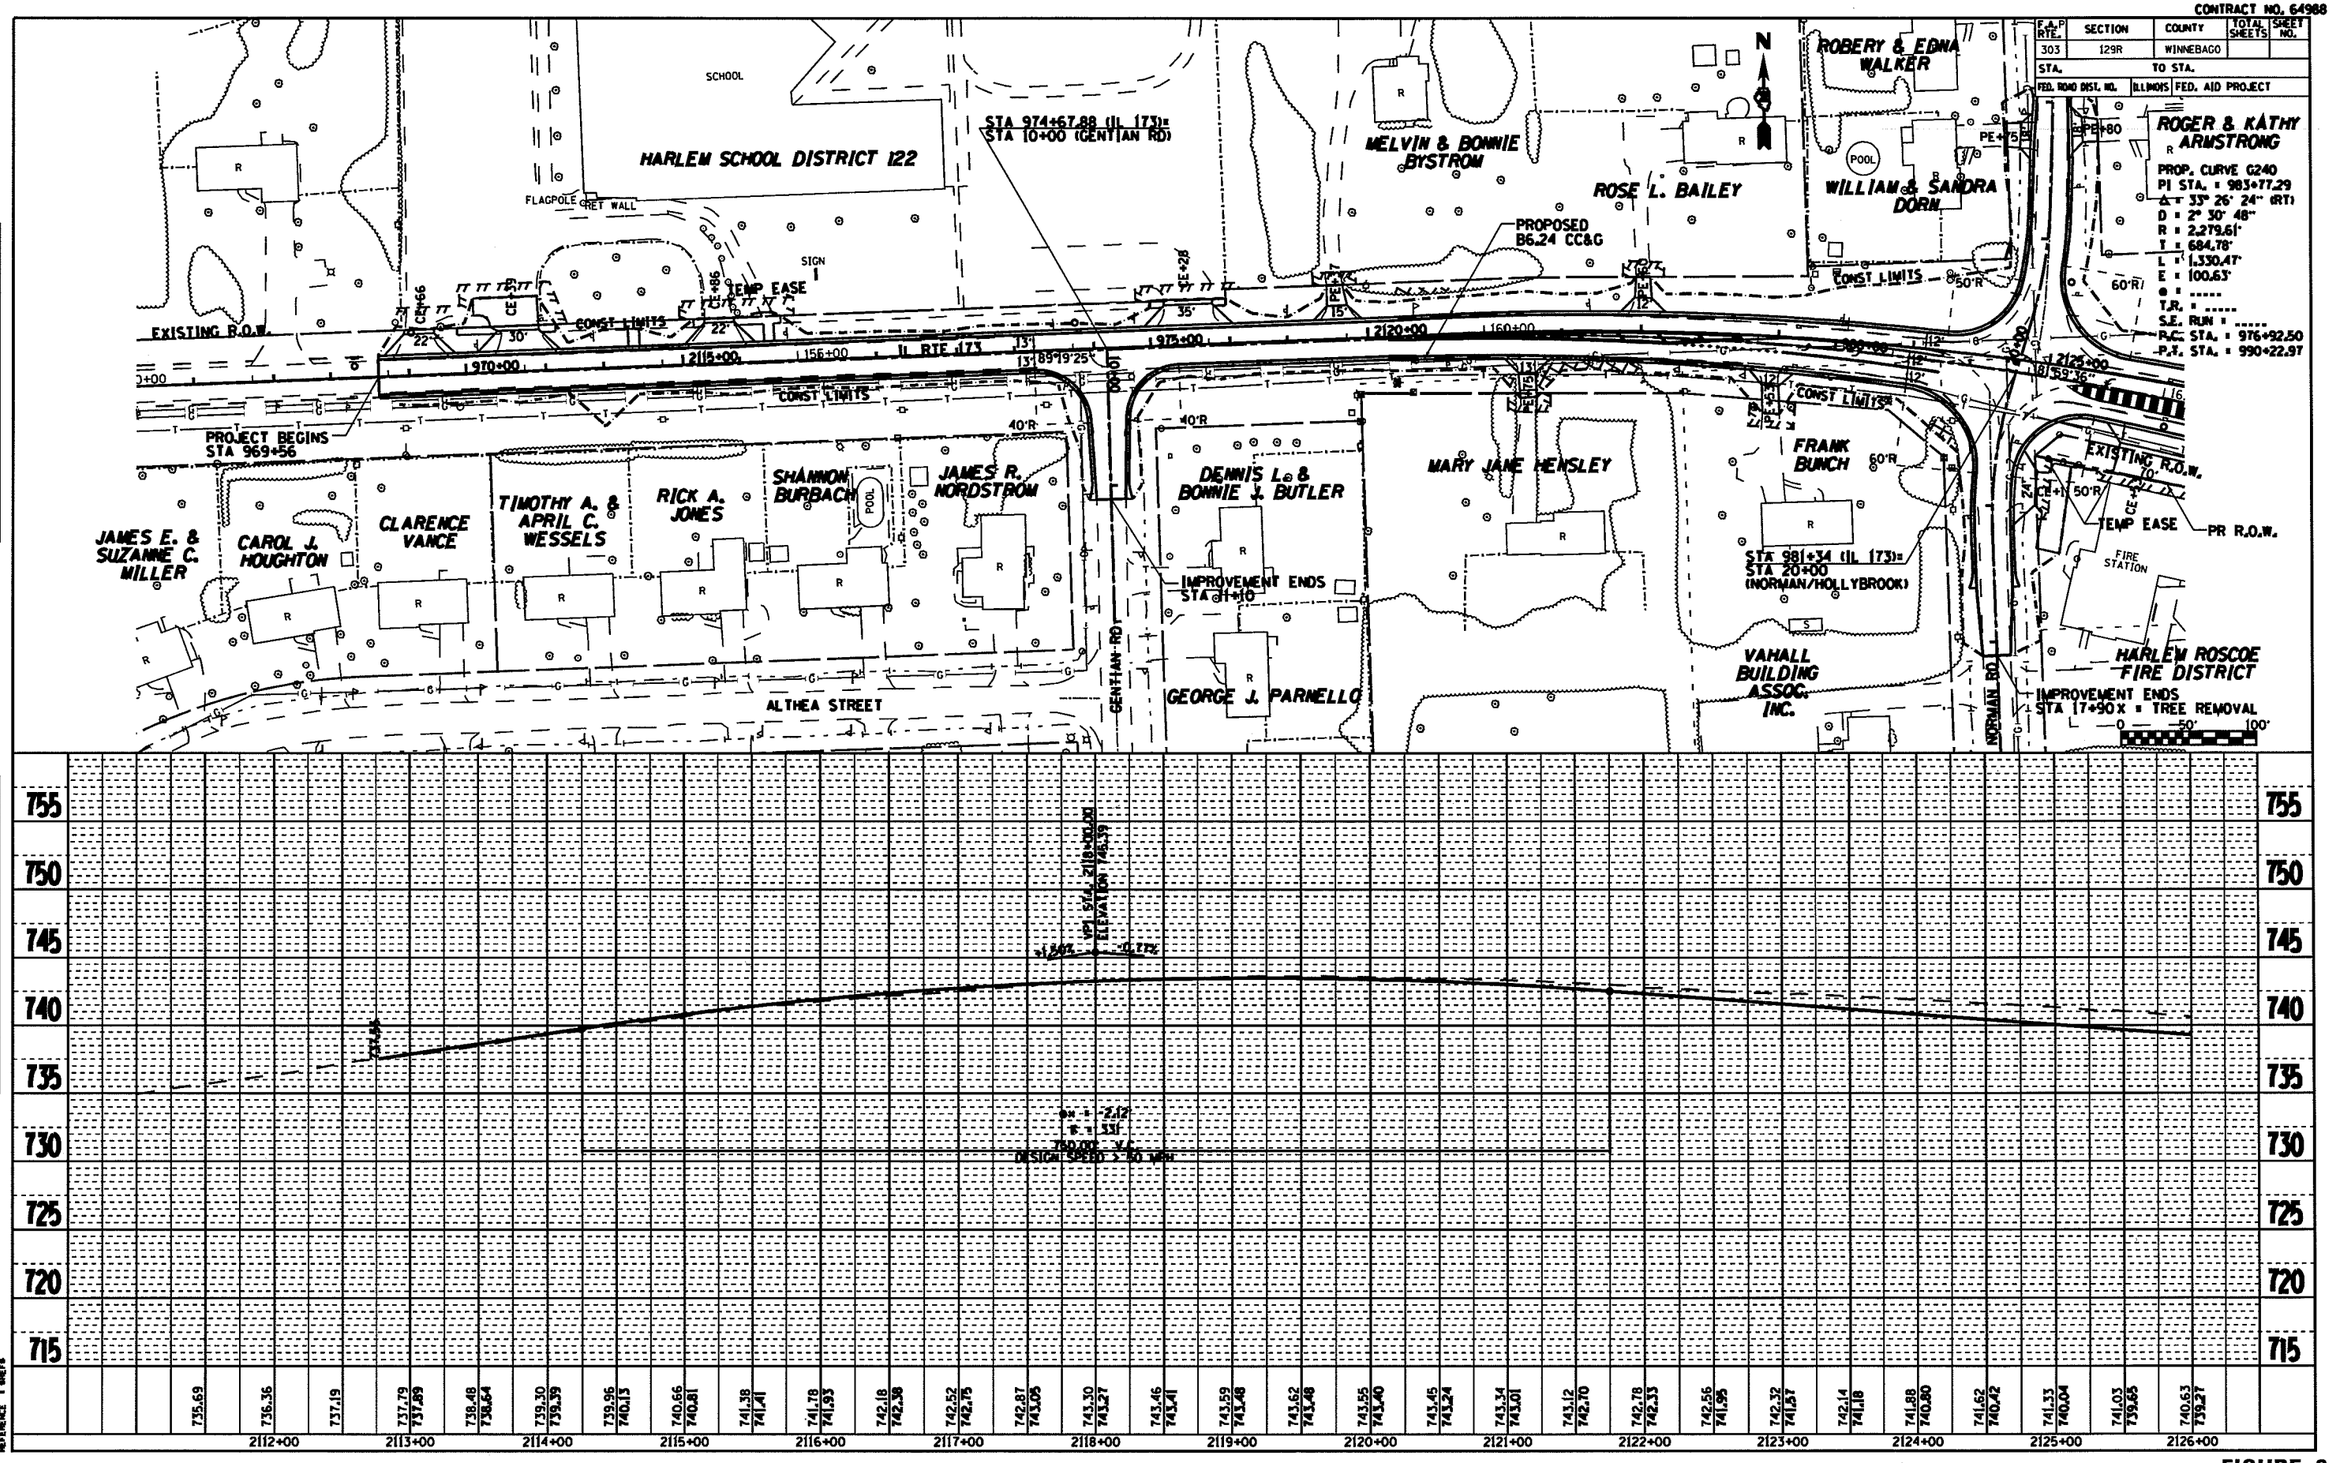

IL RTE 173

FIGURE 3
SHEET 1

CONTRACT NO. 64988

F.A.P. RTE.	SECTION	COUNTY	TOTAL SHEETS	SHEET NO.
303	129R	WINNEBAGO		
STA.	TO STA.			
FED. ROAD DIST. NO.	ILLINOIS	FED. AID PROJECT		

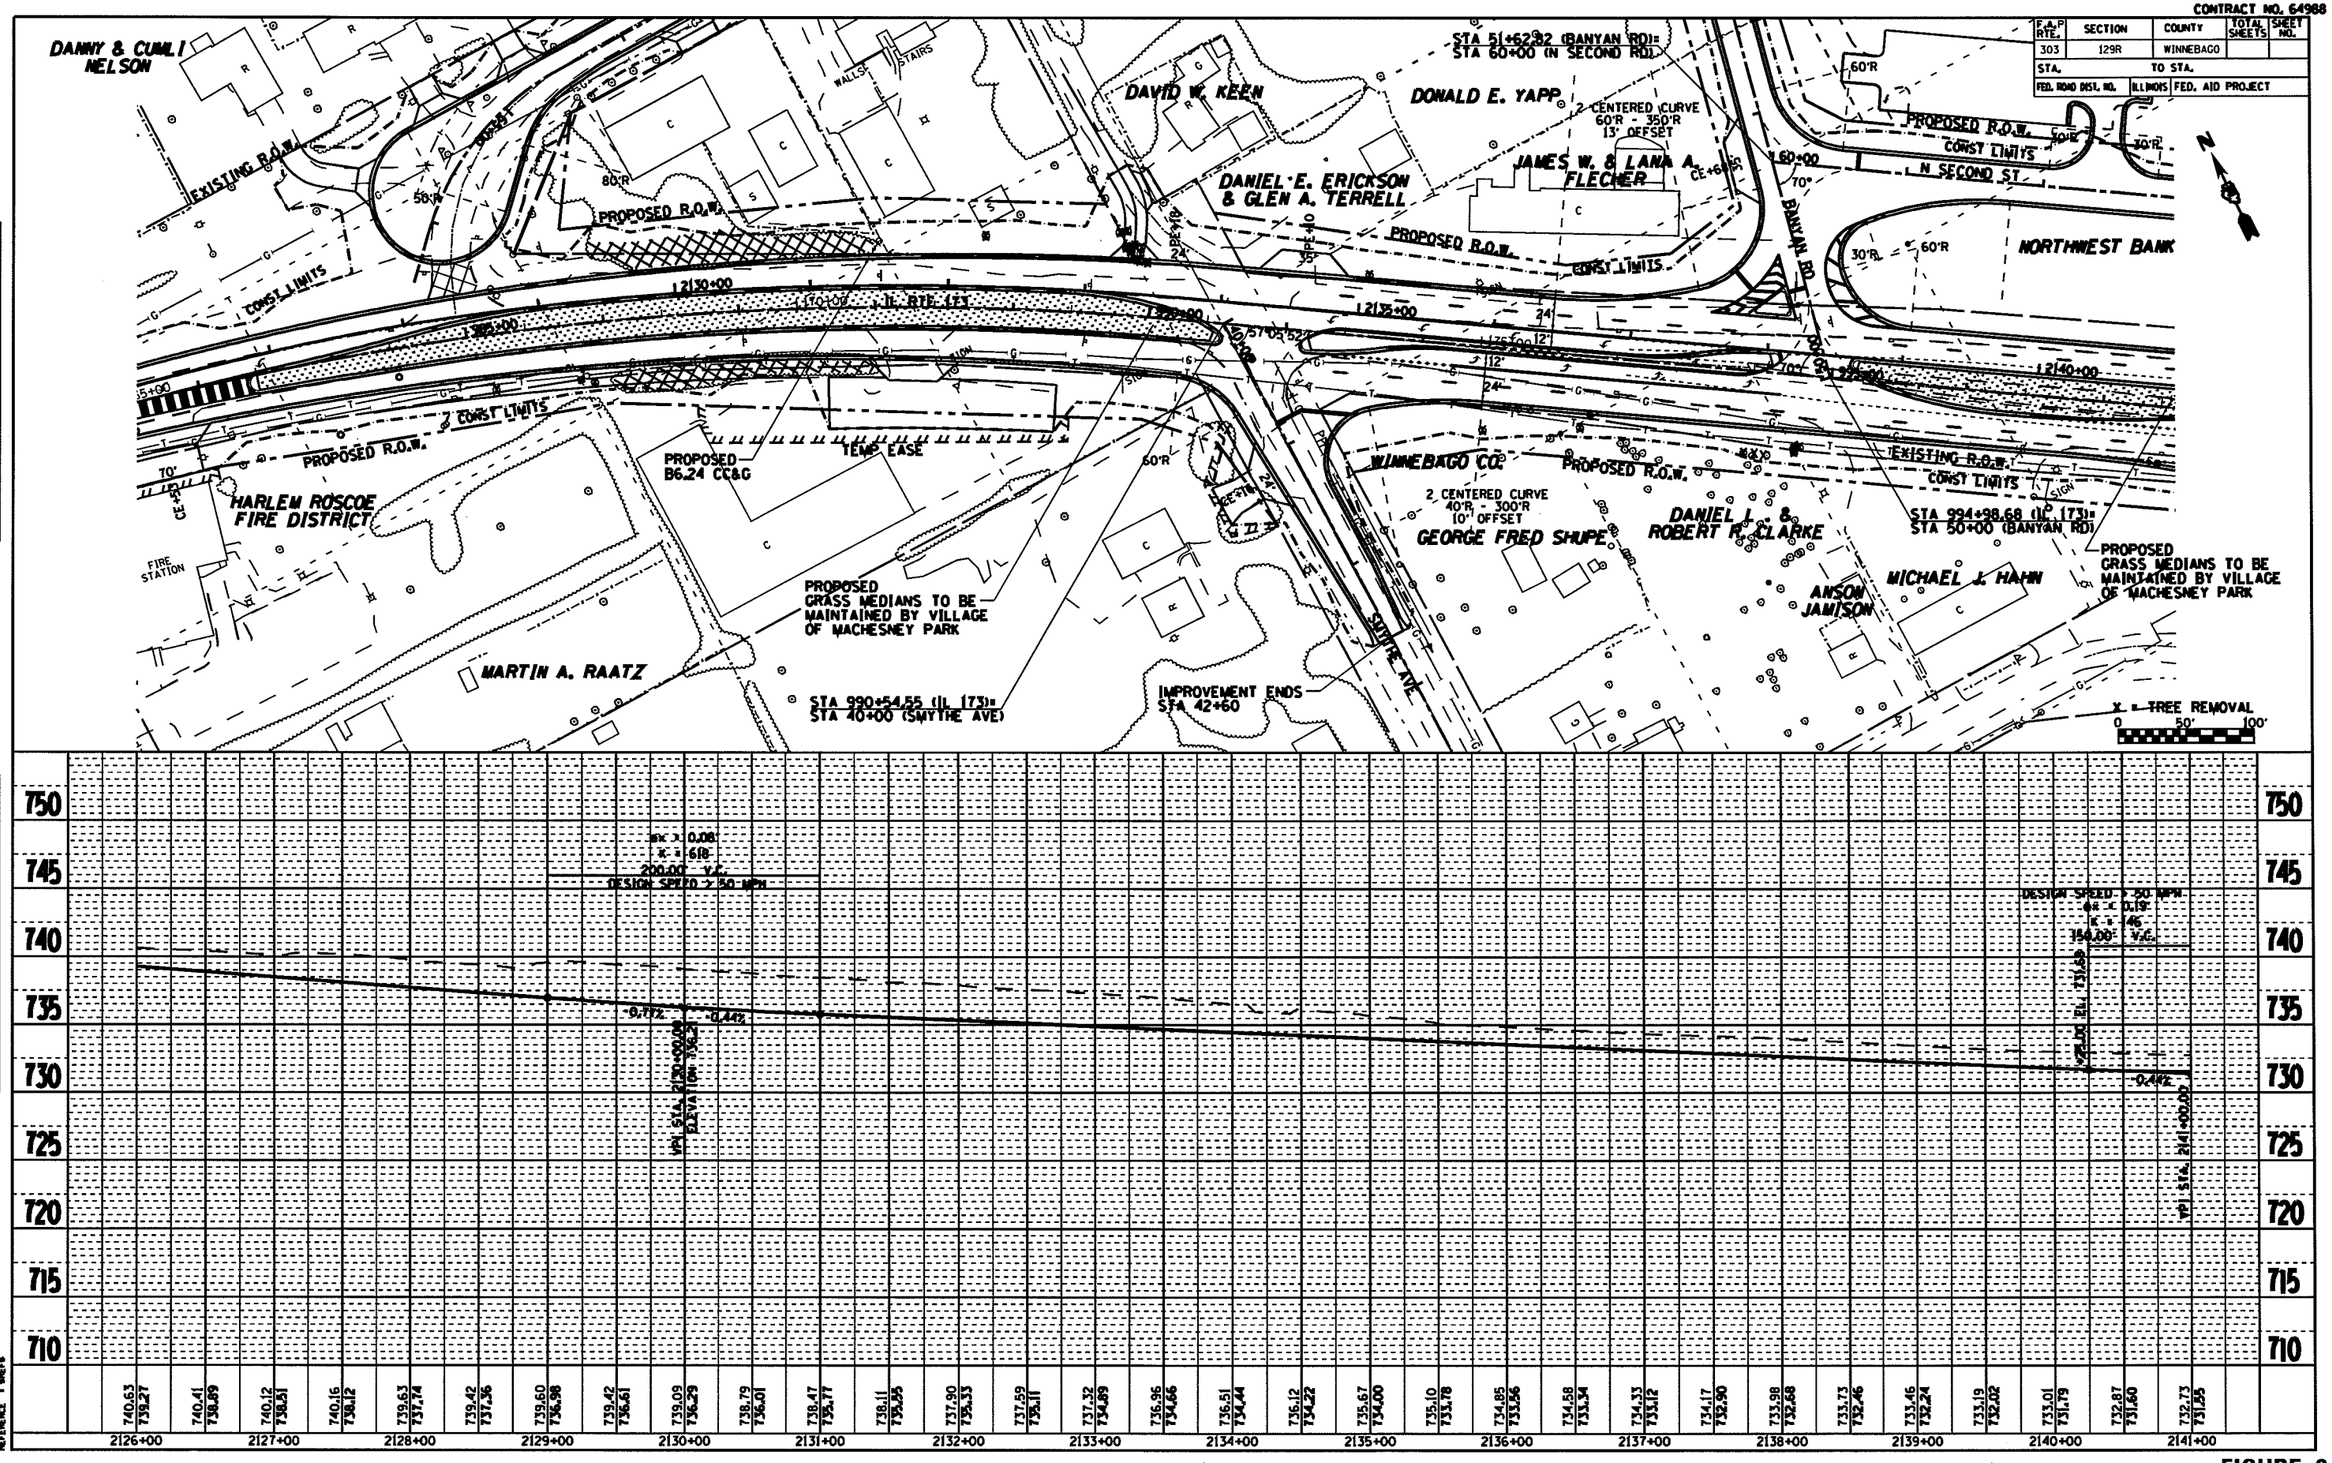

IL RTE 173

FIGURE 3
SHEET 2

CONTRACT NO. 64988

F.A.P. RTE.	SECTION	COUNTY	TOTAL SHEETS	SHEET NO.
303	129R	WINNEBAGO		
STA.	TO STA.			
FED. ROAD DIST. NO.	ILLINOIS	FED. AID PROJECT		

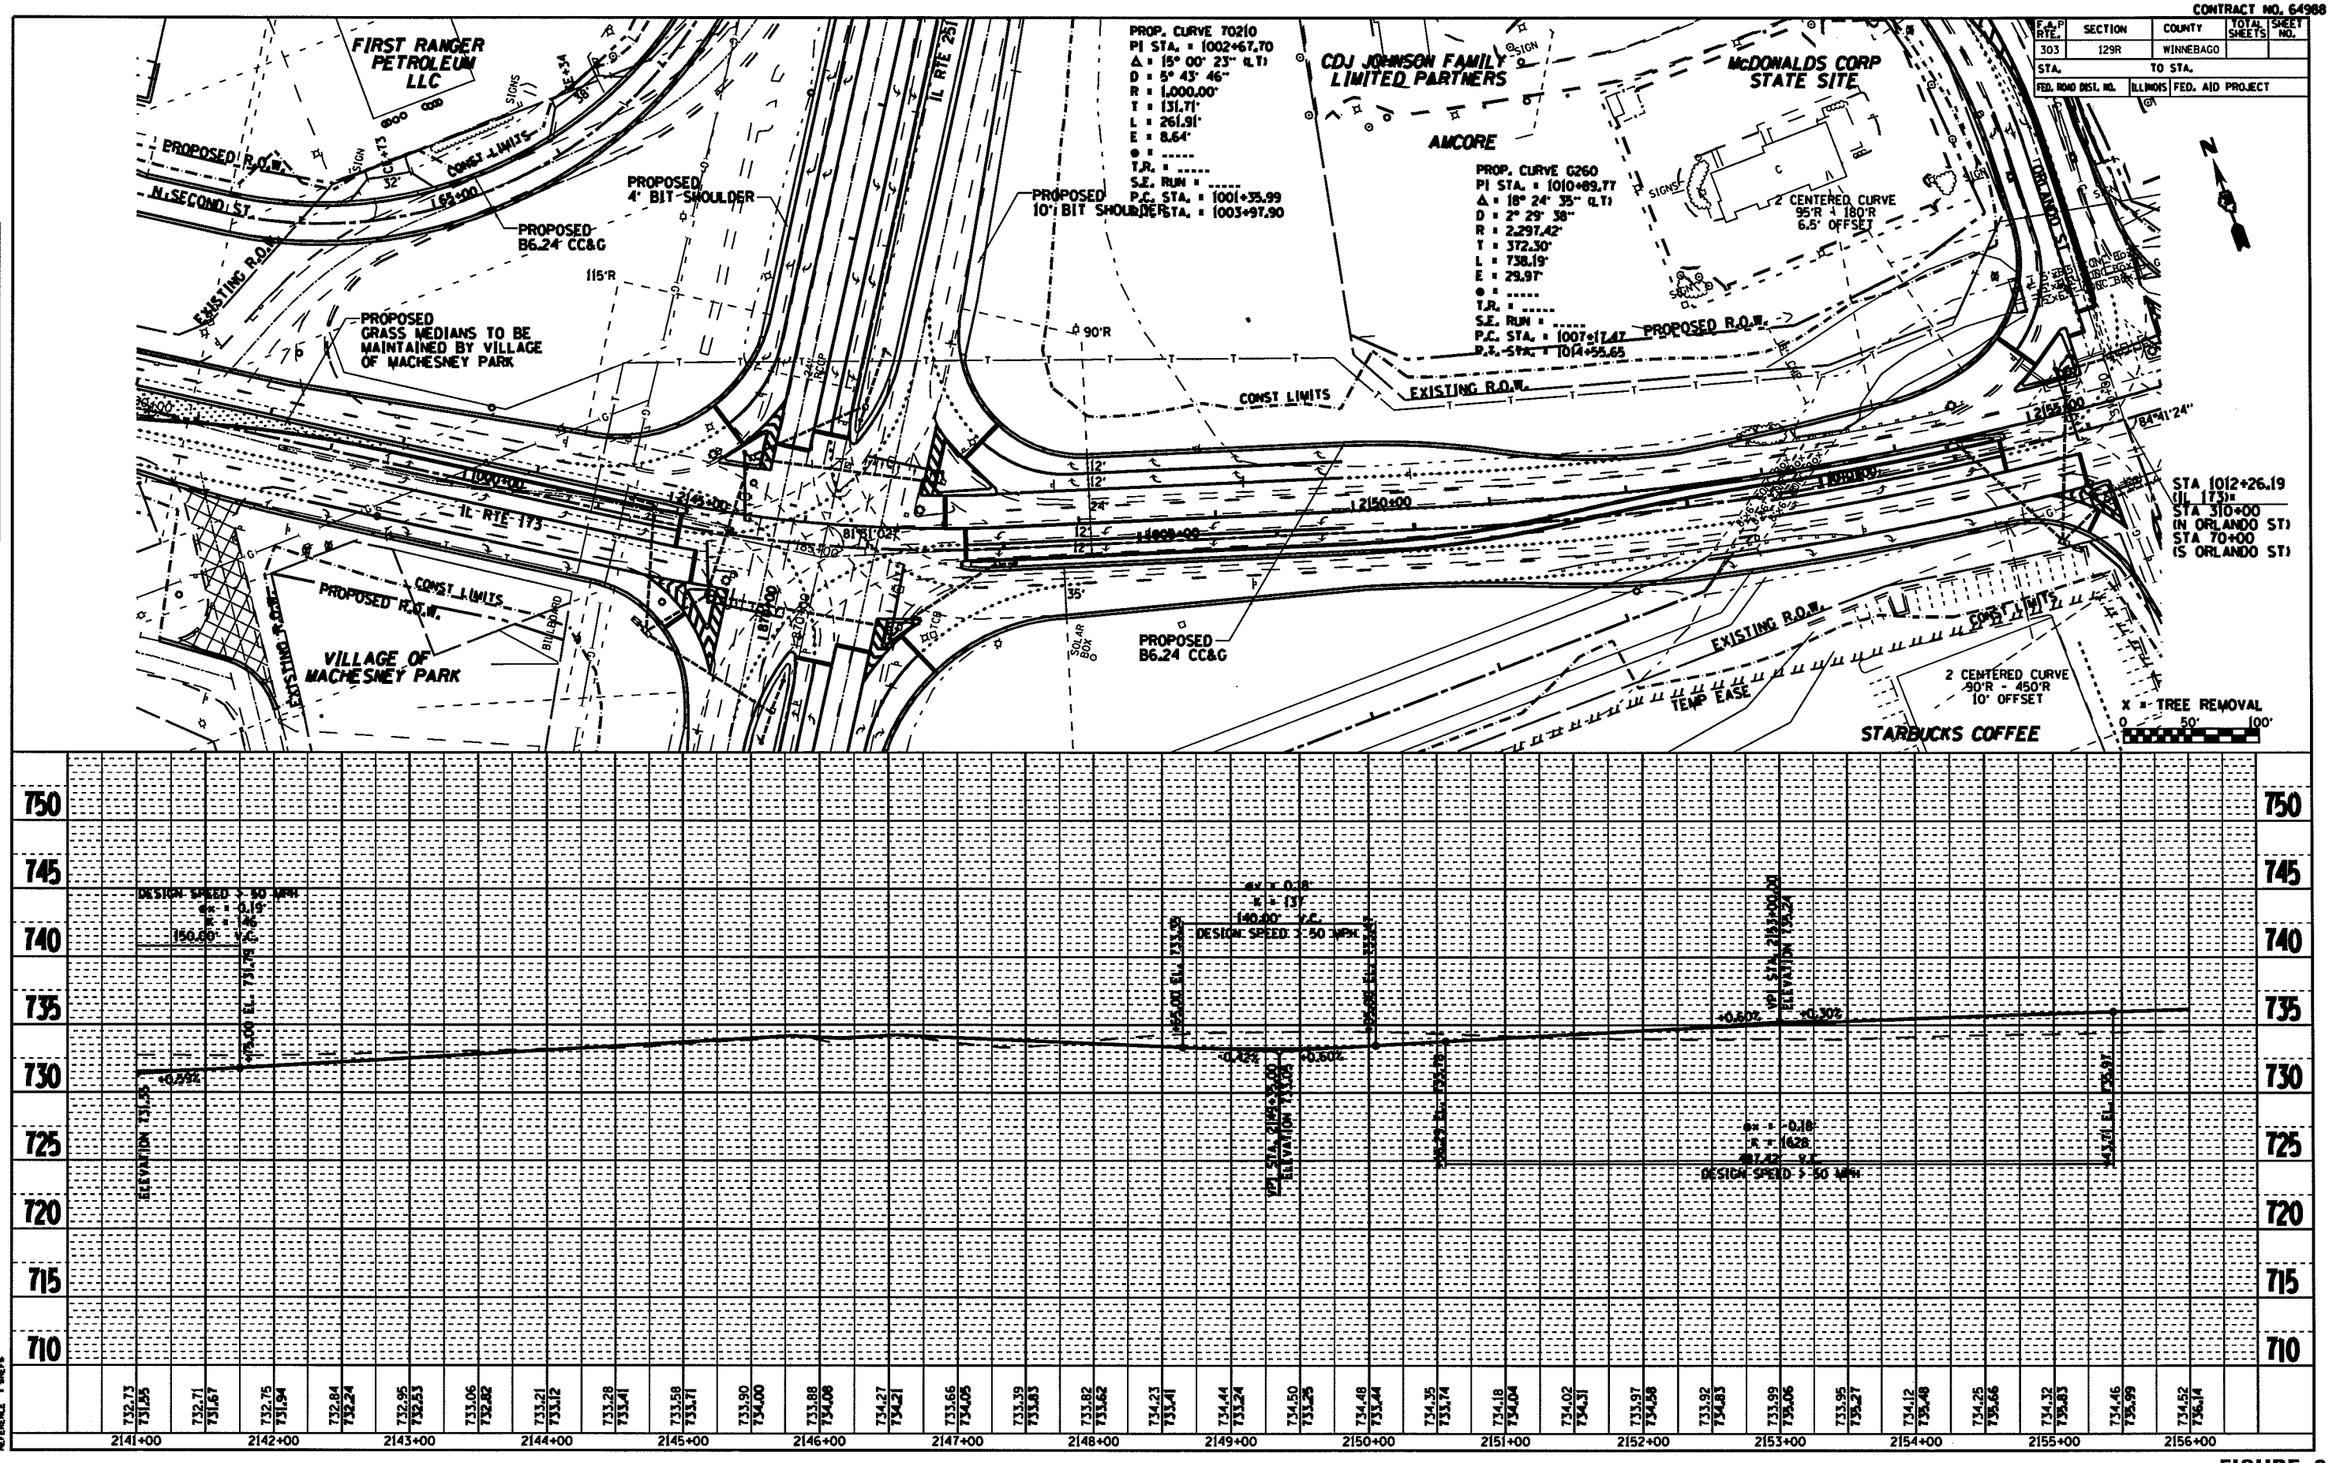

PLAN
SURVEYED
PLOTTED
ALIGNMENT CHECKED
R.O.W. CHECKED
BAL. CHECKED
STRUCTURE CHECKED
NOTE BOOK
NO.
CADD FILE NAME
BY
DATE

PROFILE
SURVEYED
PLOTTED
GRADES CHECKED
BAL. NOTED
STRUCTURE NOTATIONS CHKD
NOTE BOOK
NO.
BY
DATE

PLOT DATE = Wed Jan 03 15:30:09 2007
FILE NAME = c:\projects\0298202\d298202p1.dgn
PLOT SCALE = 100.000 ' / in.
PLOTTED BY = PWC

IL RTE 173

FIGURE 3
SHEET 3

CONTRACT NO. 64988

F.A.P. RTE.	SECTION	COUNTY	TOTAL SHEETS	SHEET NO.
303	129R	WINNEBAGO		
STA.		TO STA.		
FED. ROAD DIST. NO.	ILLINOIS	FED. AID PROJECT		

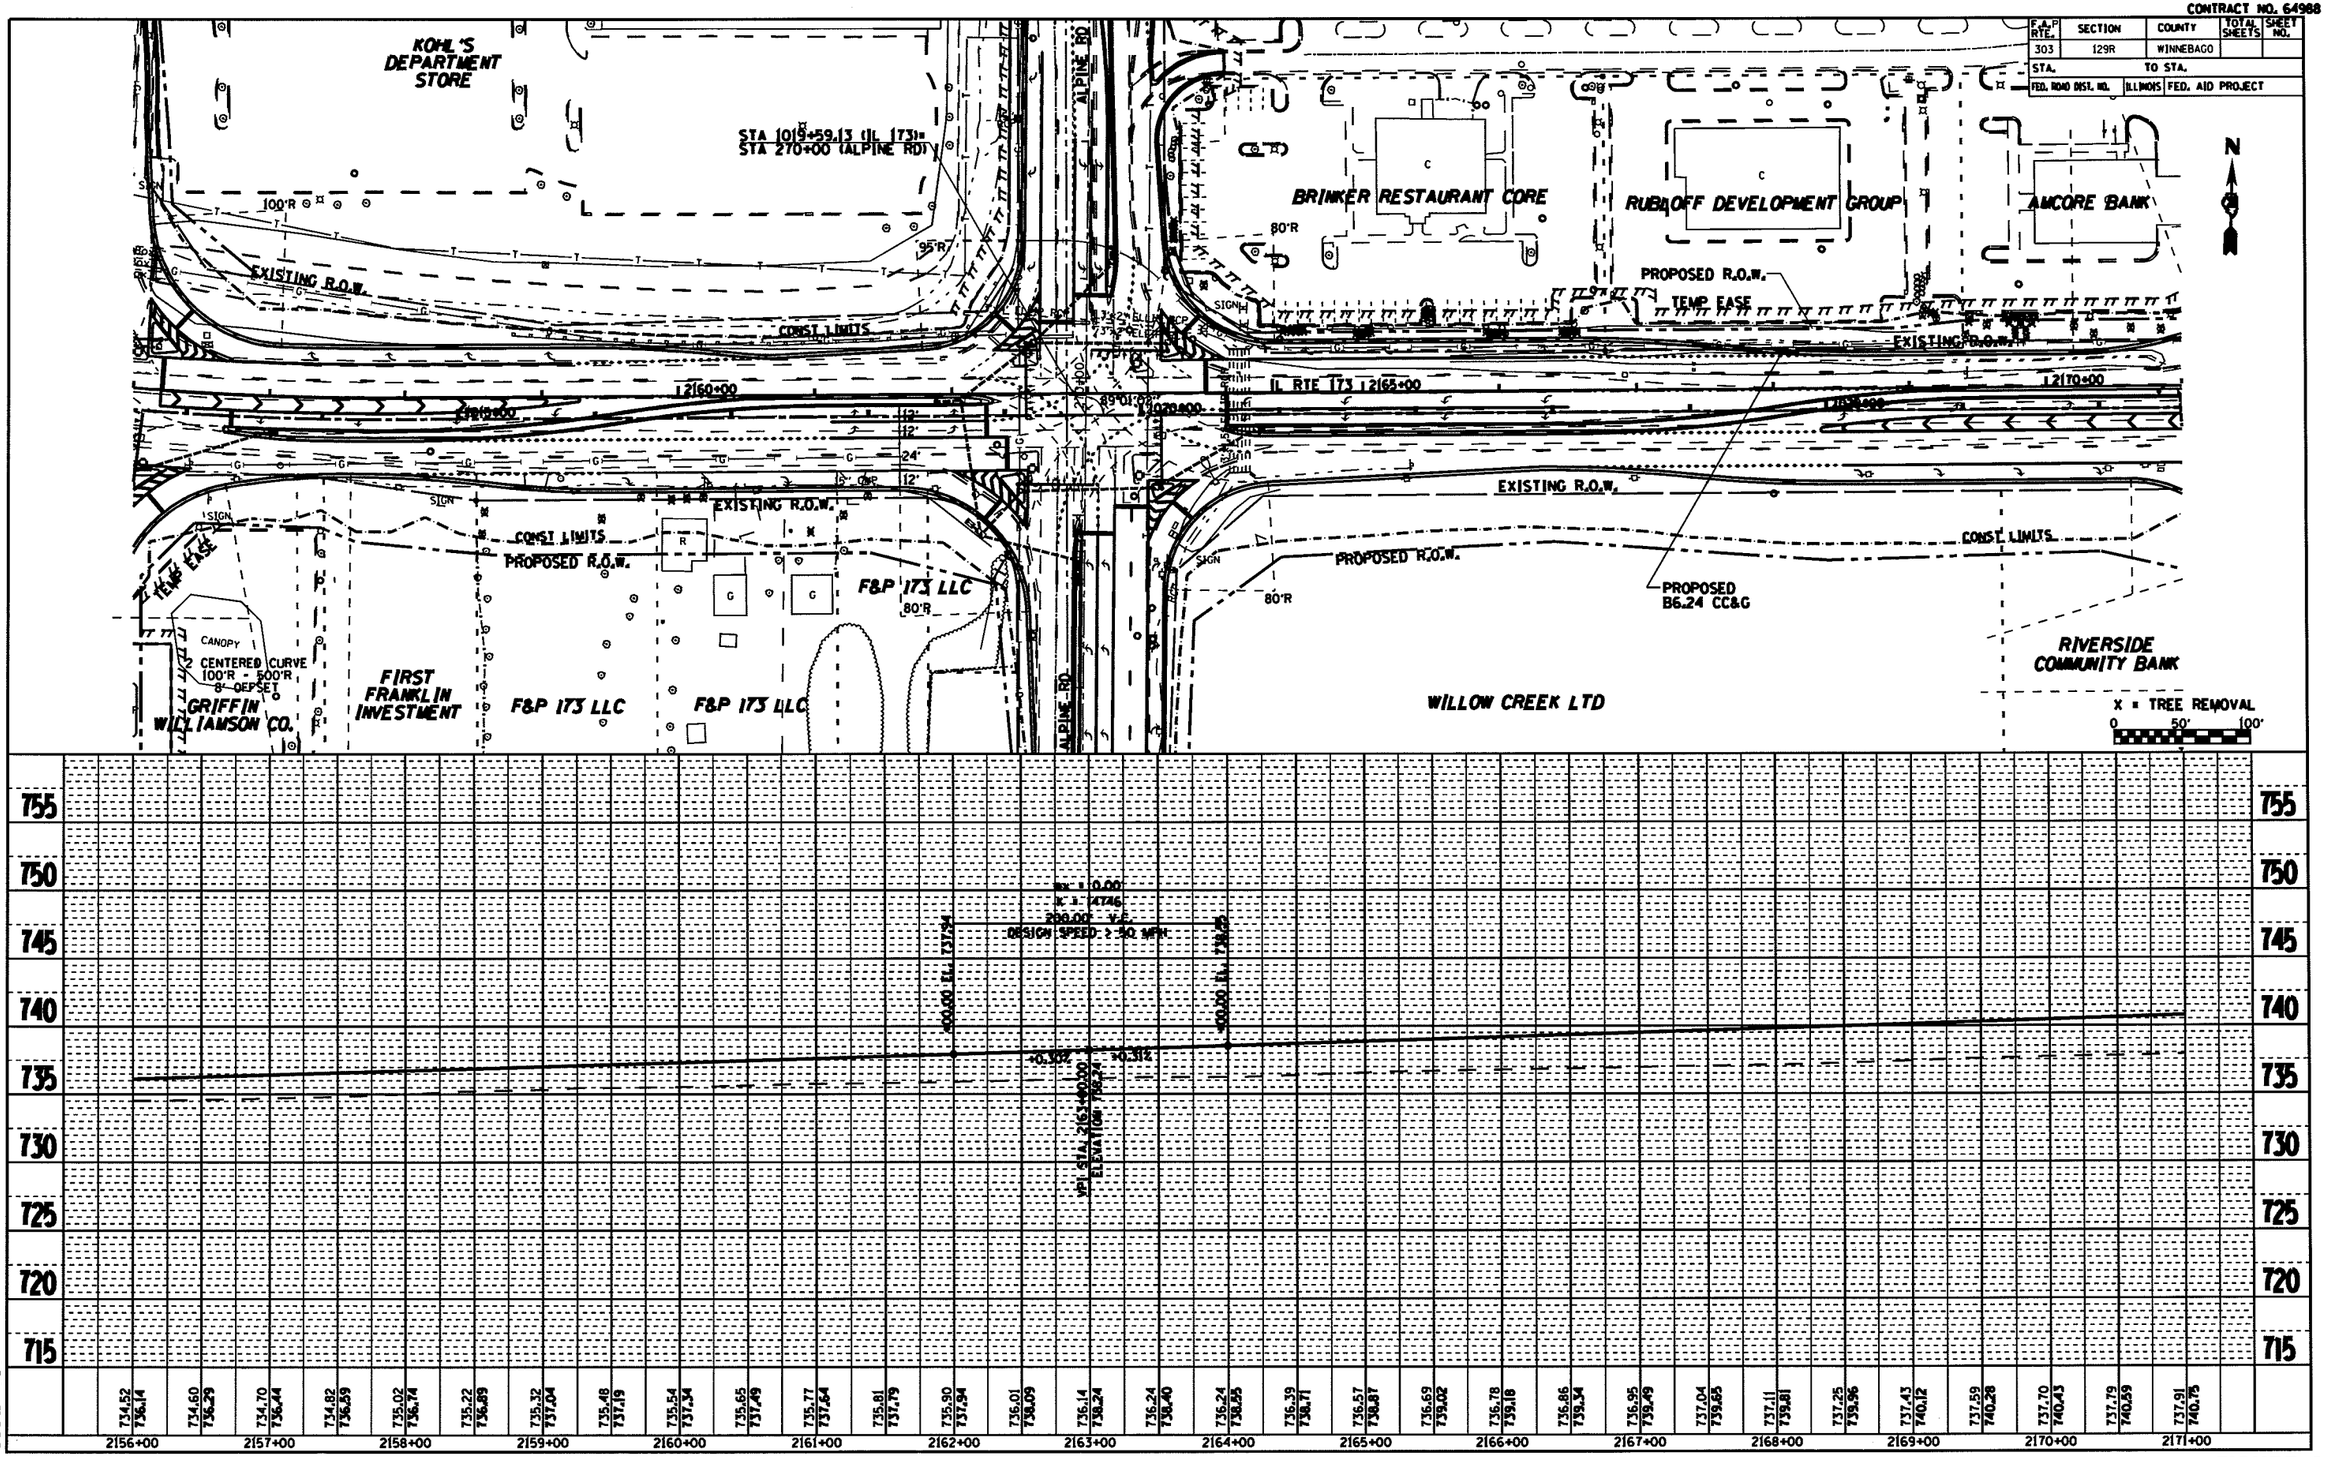

PLAN — SURVEYED / PLOTTED / ALIGNMENT CHECKED / GRADES CHECKED / S.U.E. / R.O.W. CHECKED / UTIL. NOTIFIED / NOTE BOOK NO. / BY / DATE

PROFILE — SURVEYED / PLOTTED / GRADES CHECKED / STRUCTURE NOTATIONS CHKD / NOTE BOOK NO. / BY / DATE

PLOT DATE : Wed Jan 03 15:30:23 2007
FILE NAME : c:\projects\WCREEK~1\ILRTE173\plan1.dgn
PLOT SCALE : 1 IN/20 FT
REFERENCE : sheet4

IL RTE 173

FIGURE 3
SHEET 4

CONTRACT NO. 64968

F.A.P. RTE.	SECTION	COUNTY	TOTAL SHEETS	SHEET NO.
303	129R	WINNEBAGO		
STA.	TO STA.			
FED. ROAD DIST. NO.	ILLINOIS	FED. AID PROJECT		

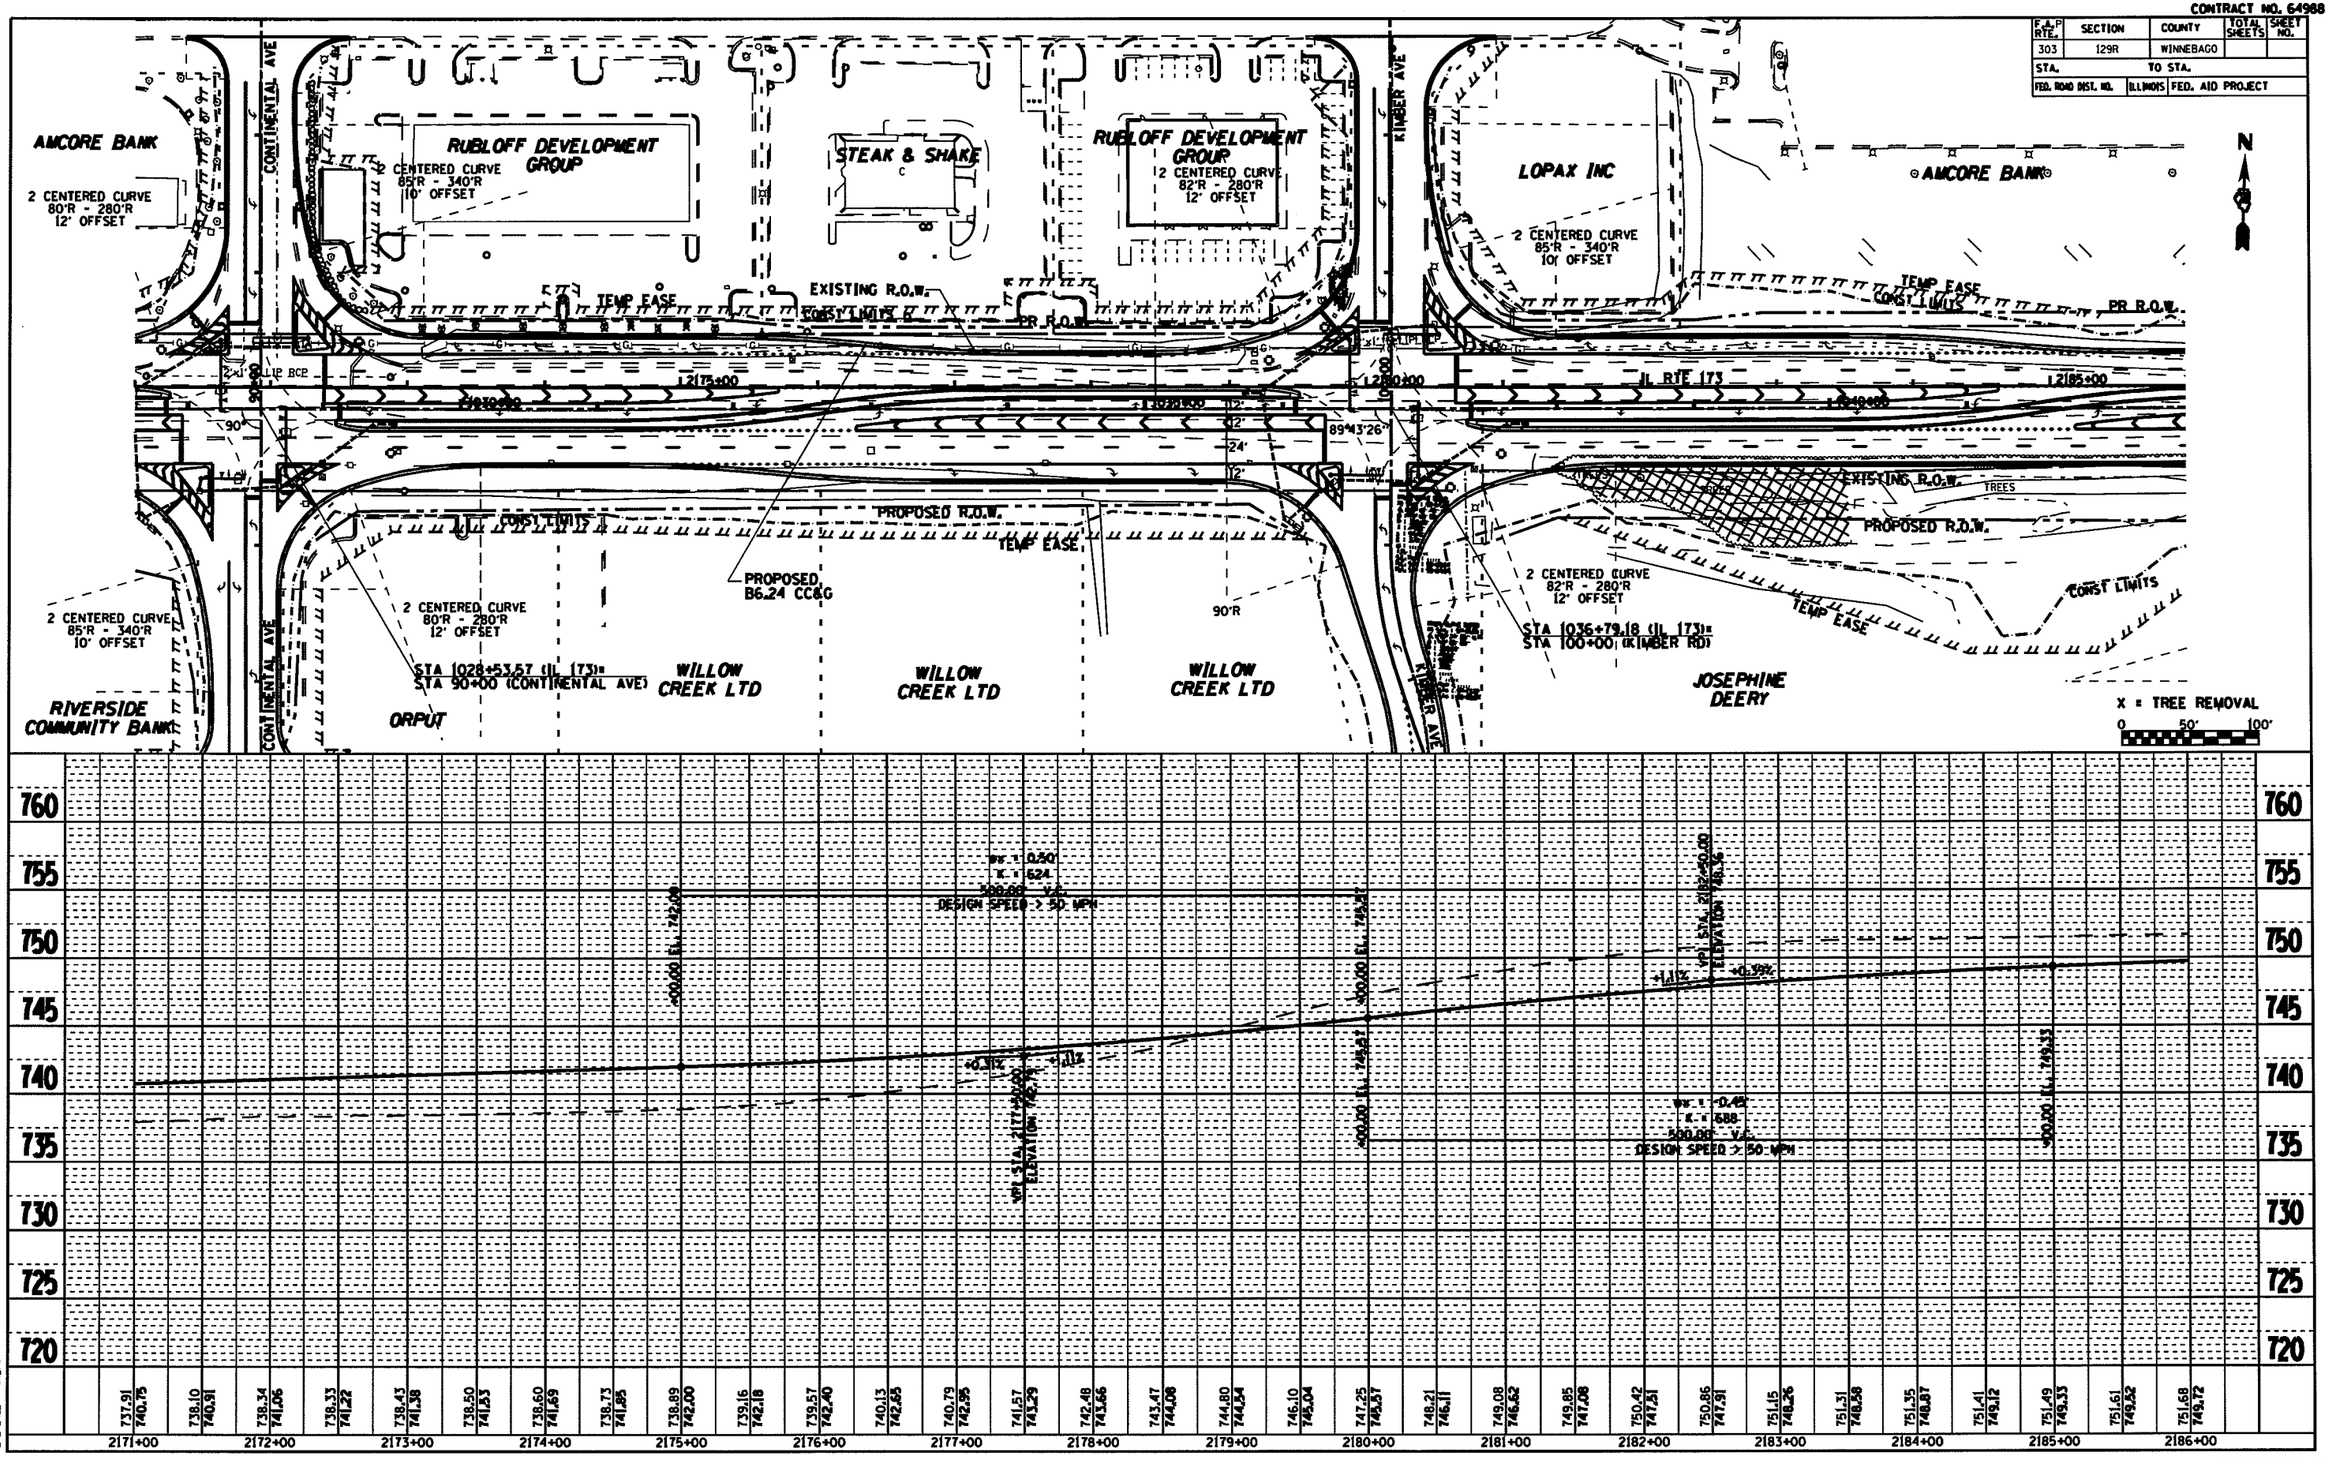

PLAN
SURVEYED DATE
PLOTTED BY
ALIGNMENT CHECKED
GRADES CHECKED BY
NOTE BOOK
NO.
PLAN FIELD CHECKED
DATE BY

PROFILE
SURVEYED DATE
PLOTTED BY
GRADES CHECKED
NOTE BOOK
NO.
STRUCTURE NOTATIONS CHKD

PLOT DATE : Wed Jan 03 15:30:27 2007
PROJECT : ...
PLOT SCALE : 1 Inch = 50 Feet
REFERENCE : ...

IL RTE 173

FIGURE 3

SHEET 5

CONTRACT NO. 64988

F.A.P RTE.	SECTION	COUNTY	TOTAL SHEETS	SHEET NO.
303	129R	WINNEBAGO		
STA.		TO STA.		
FED. ROAD DIST. NO.	ILLINOIS	FED. AID PROJECT		

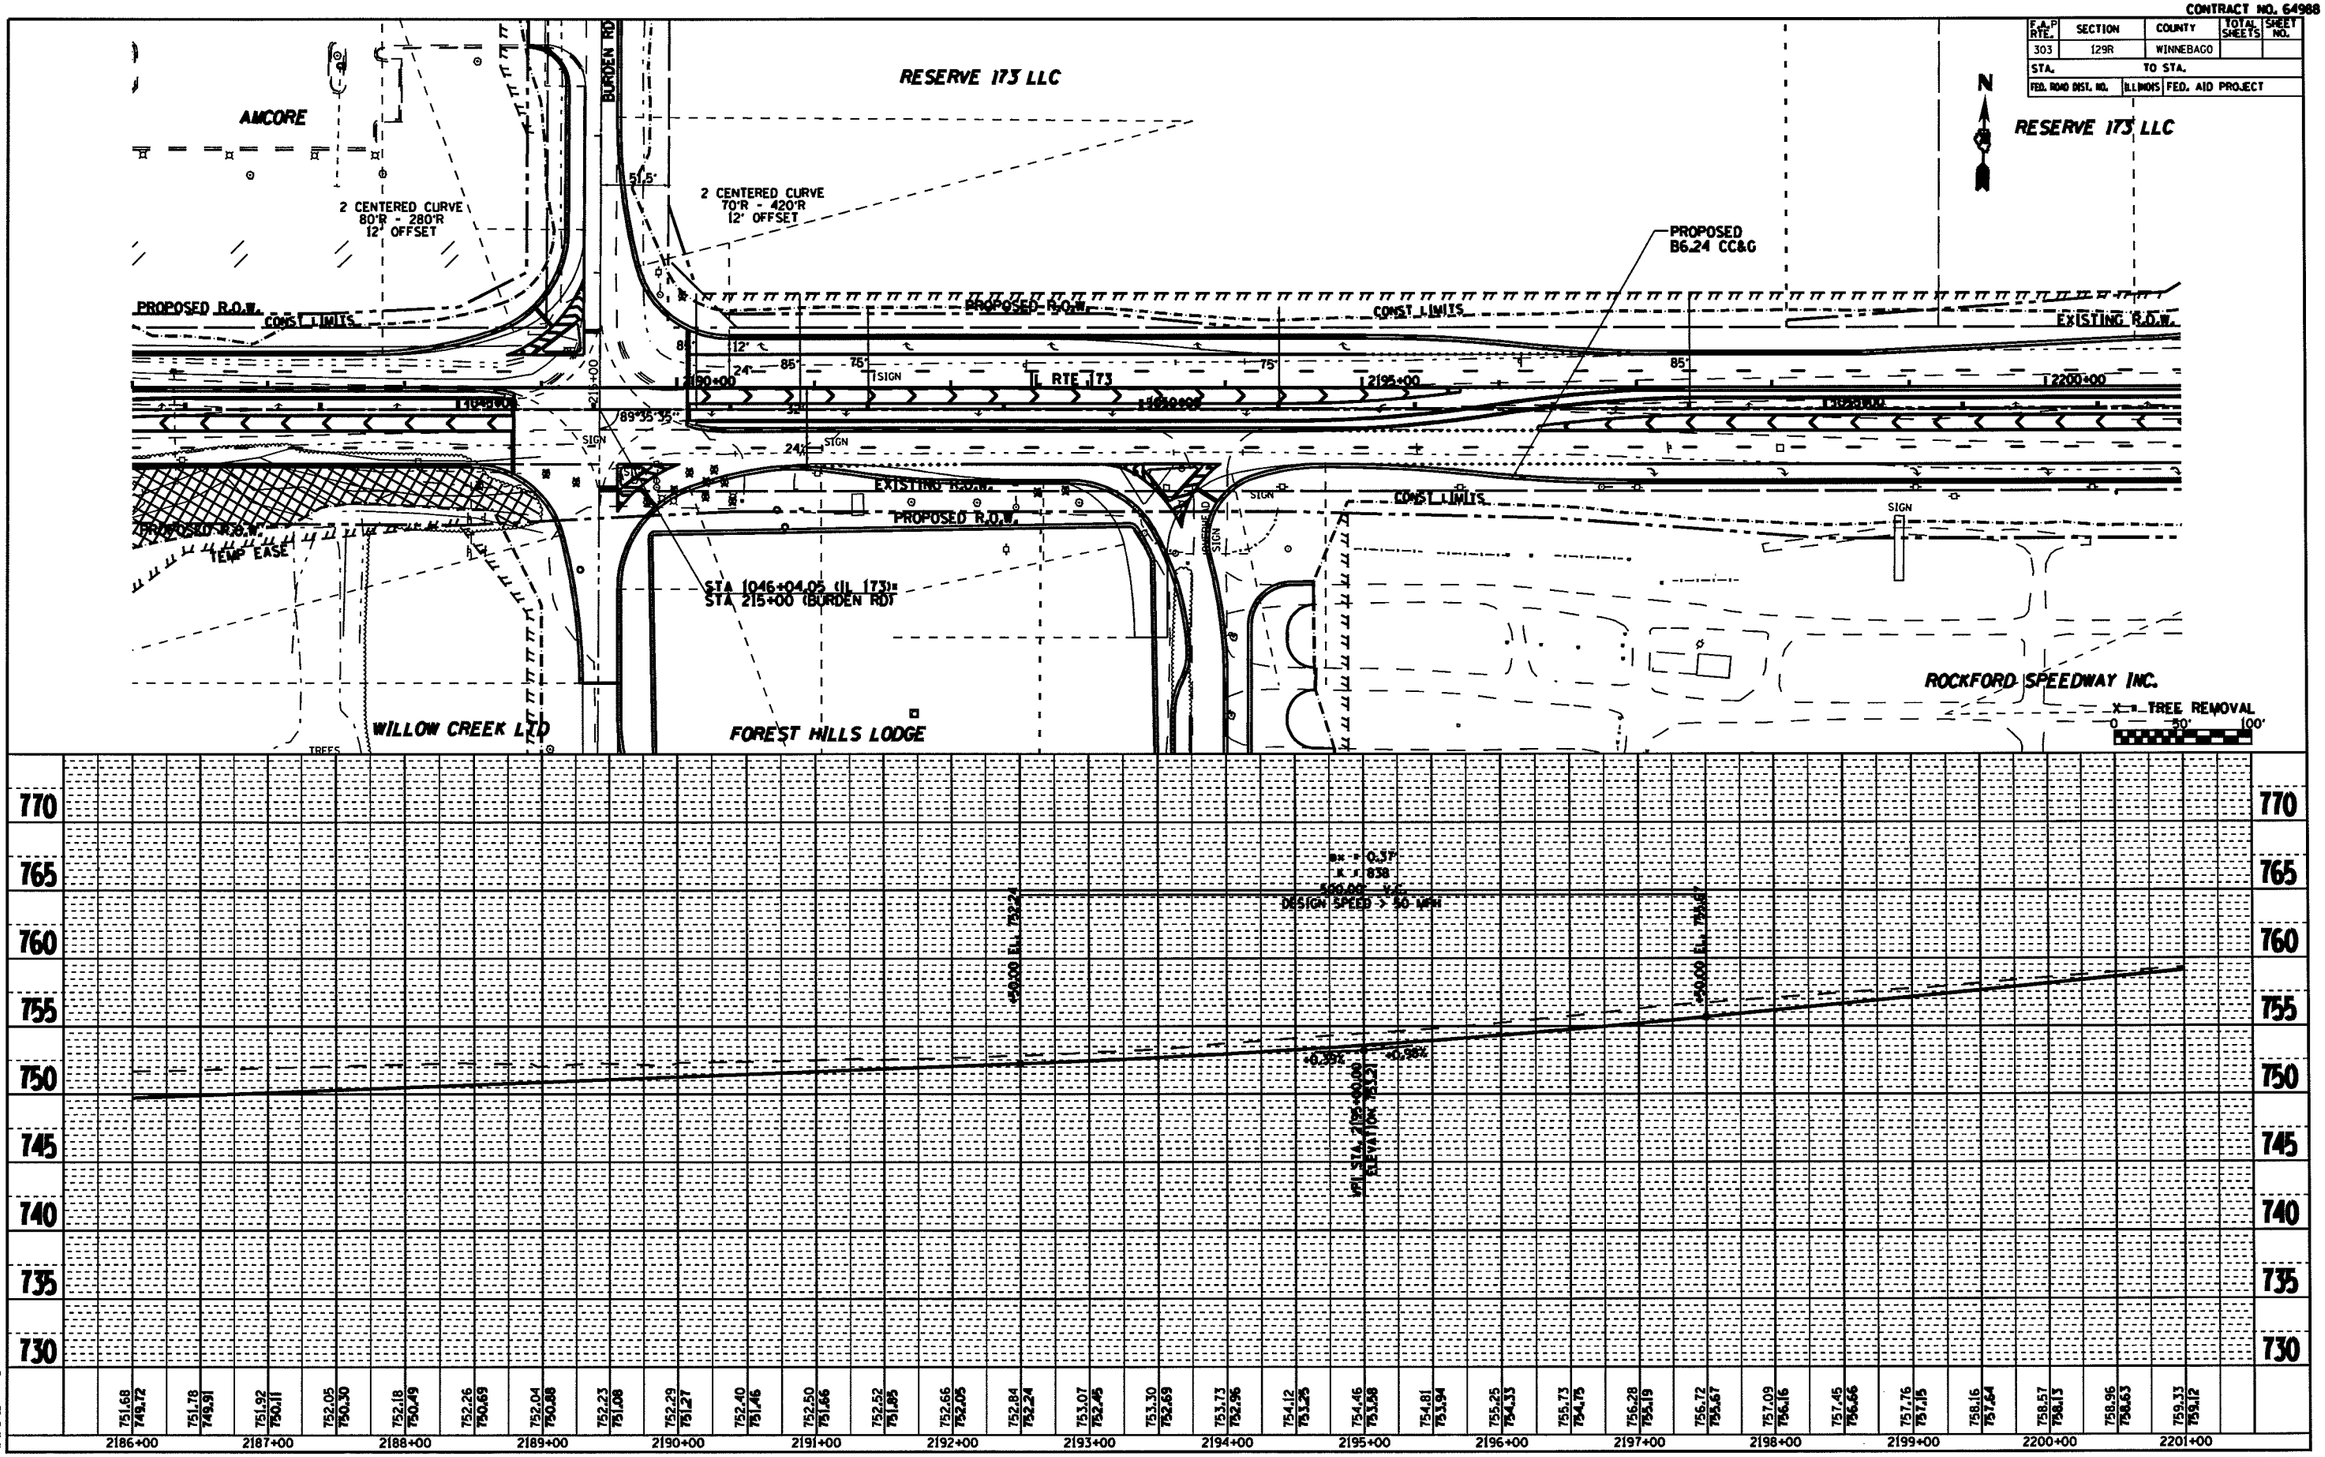

IL RTE 173

FIGURE 3
SHEET 6

CONTRACT NO. 64968

F.A.P RTE.	SECTION	COUNTY	TOTAL SHEETS	SHEET NO.
303	129R	WINNEBAGO		
STA.	TO STA.			
FED. ROAD DIST. NO.	ILLINOIS	FED. AID PROJECT		

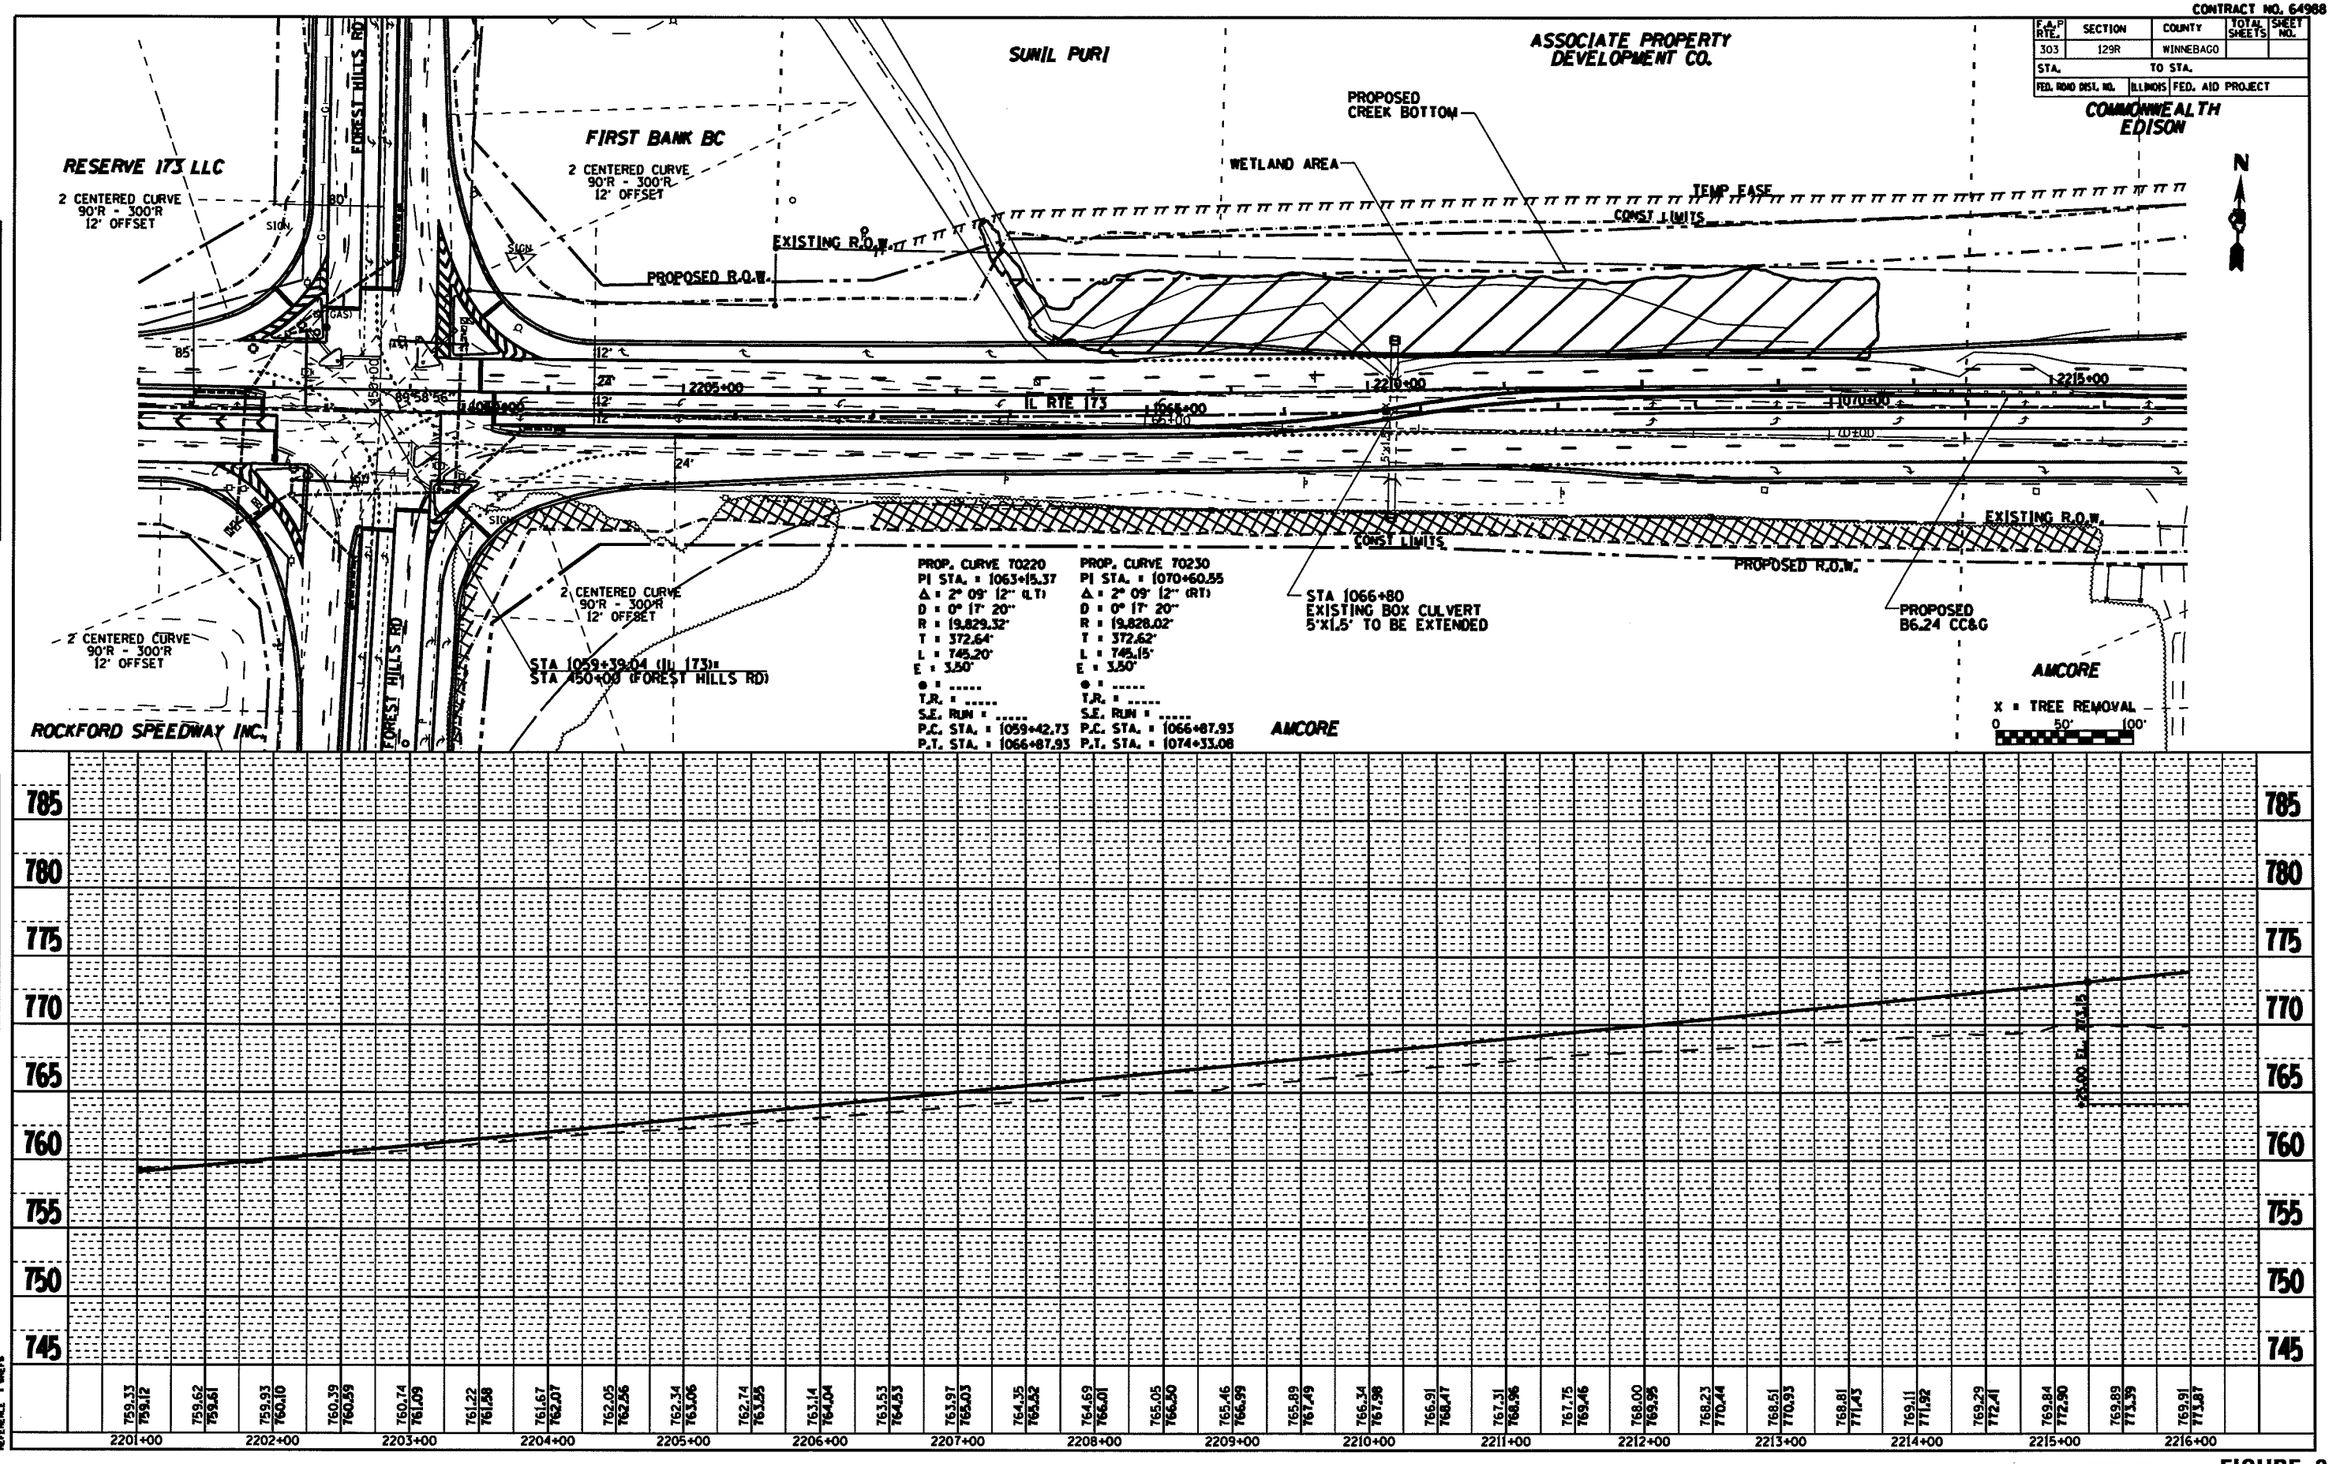

IL RTE 173

FIGURE 3

SHEET 7

CONTRACT NO. 64968

F.A.P RTE.	SECTION	COUNTY	TOTAL SHEETS	SHEET NO.
303	129R	WINNEBAGO		
STA.	TO STA.			
FED. ROAD DIST. NO.	ILLINOIS	FED. AID PROJECT		

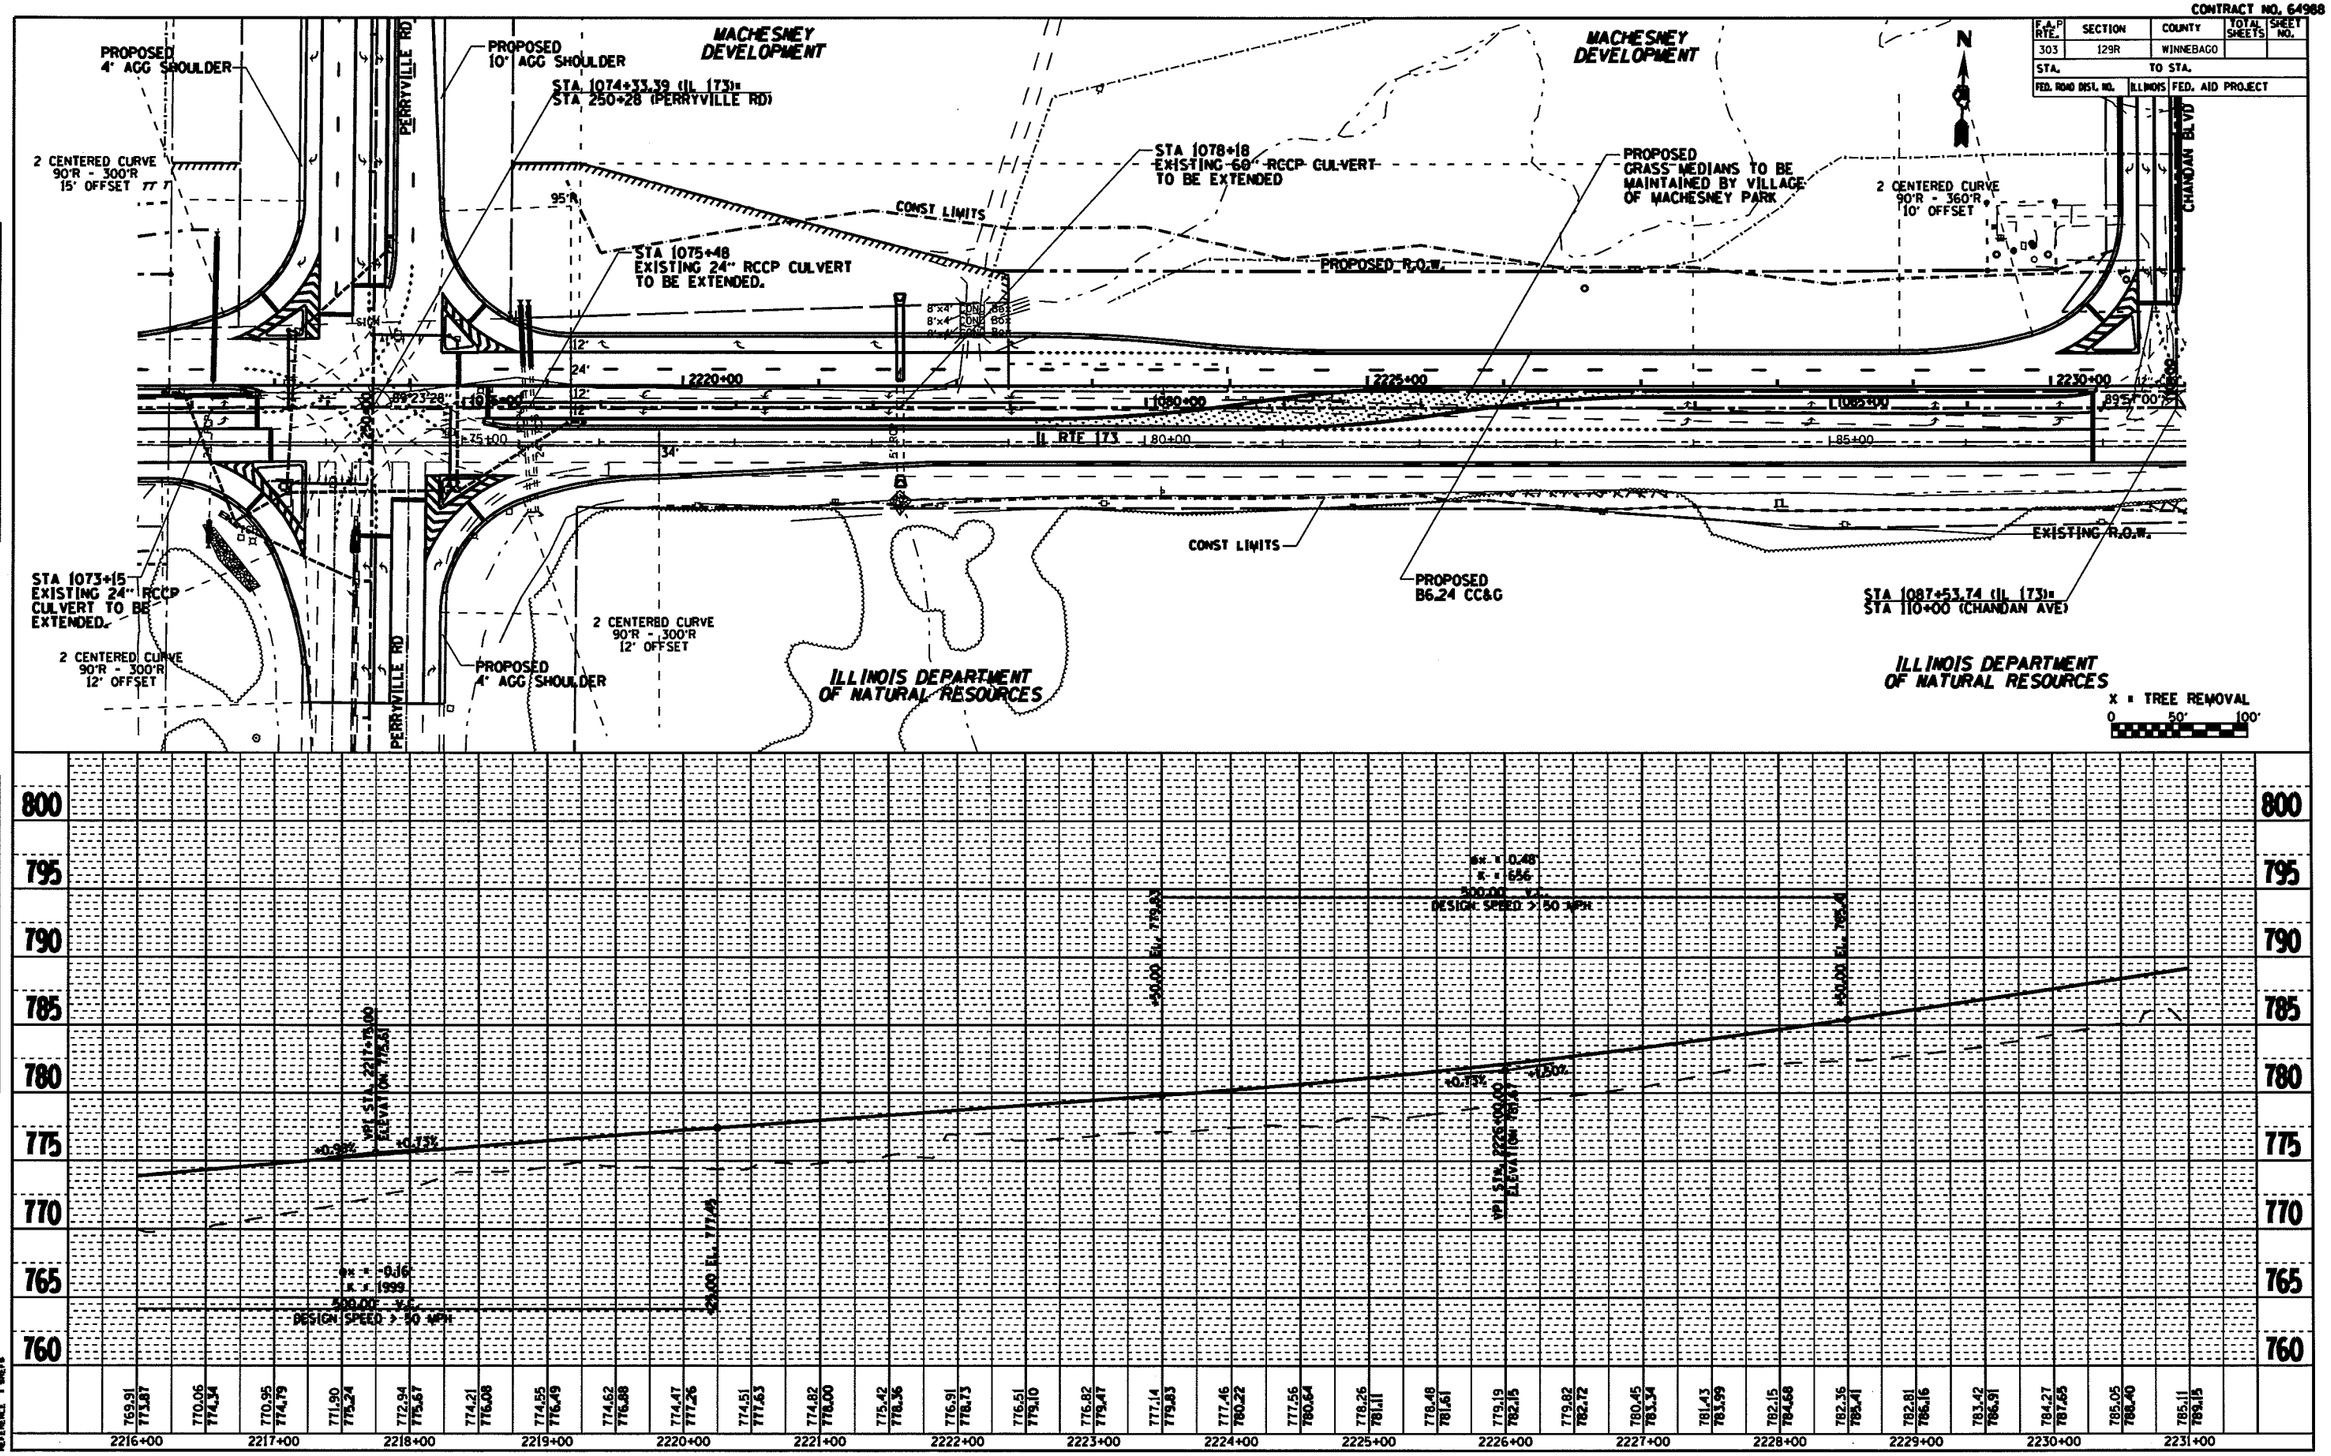

IL RTE 173

FIGURE 3

SHEET 8

CONTRACT NO. 64988

F.A.P RTE.	SECTION	COUNTY	TOTAL SHEETS	SHEET NO.
303	129R	WINNEBAGO		
STA.		TO STA.		
FED. ROAD DIST. NO.	ILLINOIS	FED. AID PROJECT		

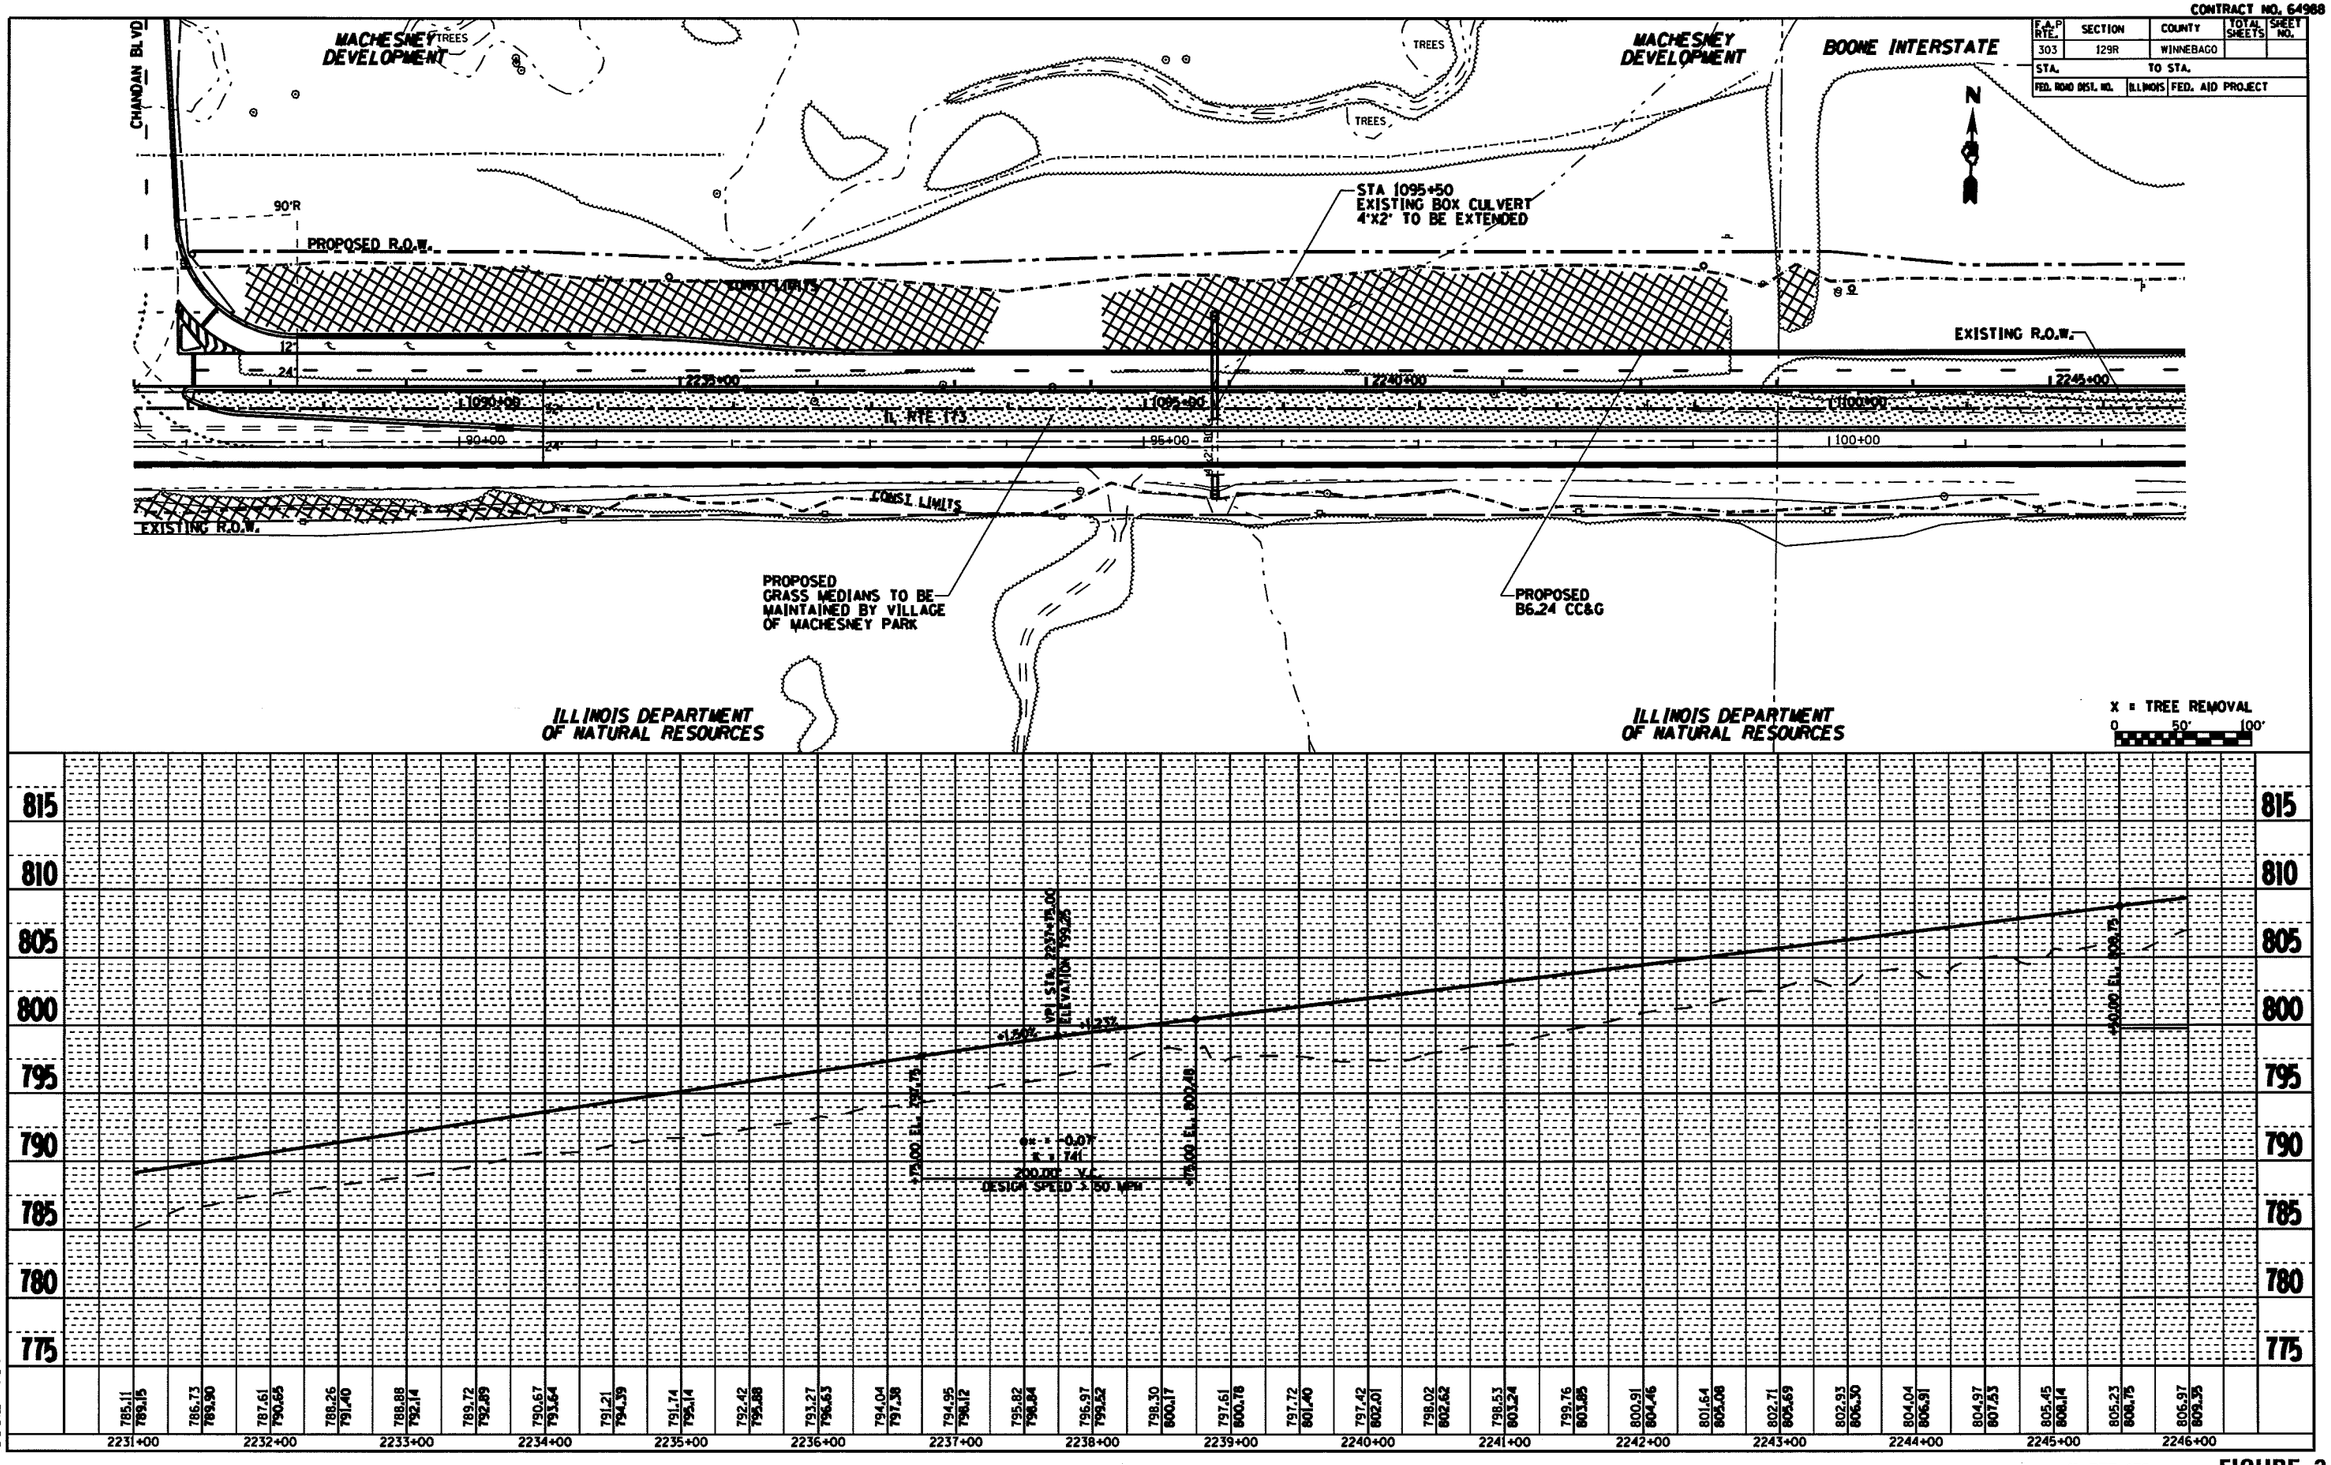

PLAN NOTE BOOK NO. ____ SURVEYED ____ PLOTTED ____ ALIGNMENT CHECKED ____ RT. OF WAY CHECKED ____ CADD FILE NAME ____ BY ____ DATE ____

PROFILE NOTE BOOK NO. ____ SURVEYED ____ PLOTTED ____ GRADES CHECKED ____ B.M. NOTED ____ STRUCTURE NOTATNS CHKD ____ BY ____ DATE ____

PLOT DATE = Wed Jan 03 15:30:39 2007
FILE NAME = c:\projects\c2052282\d2052282pln1.dgn
PLOT SCALE = 100.0000 ' / IN.
REFERENCE = sHEFs

IL RTE 173

FIGURE 3

SHEET 9

CONTRACT NO. 64988

F.A.P. RTE.	SECTION	COUNTY	TOTAL SHEETS	SHEET NO.
303	129R	WINNEBAGO		
STA.	TO STA.			
FED. ROAD DIST. NO.	ILLINOIS	FED. AID PROJECT		

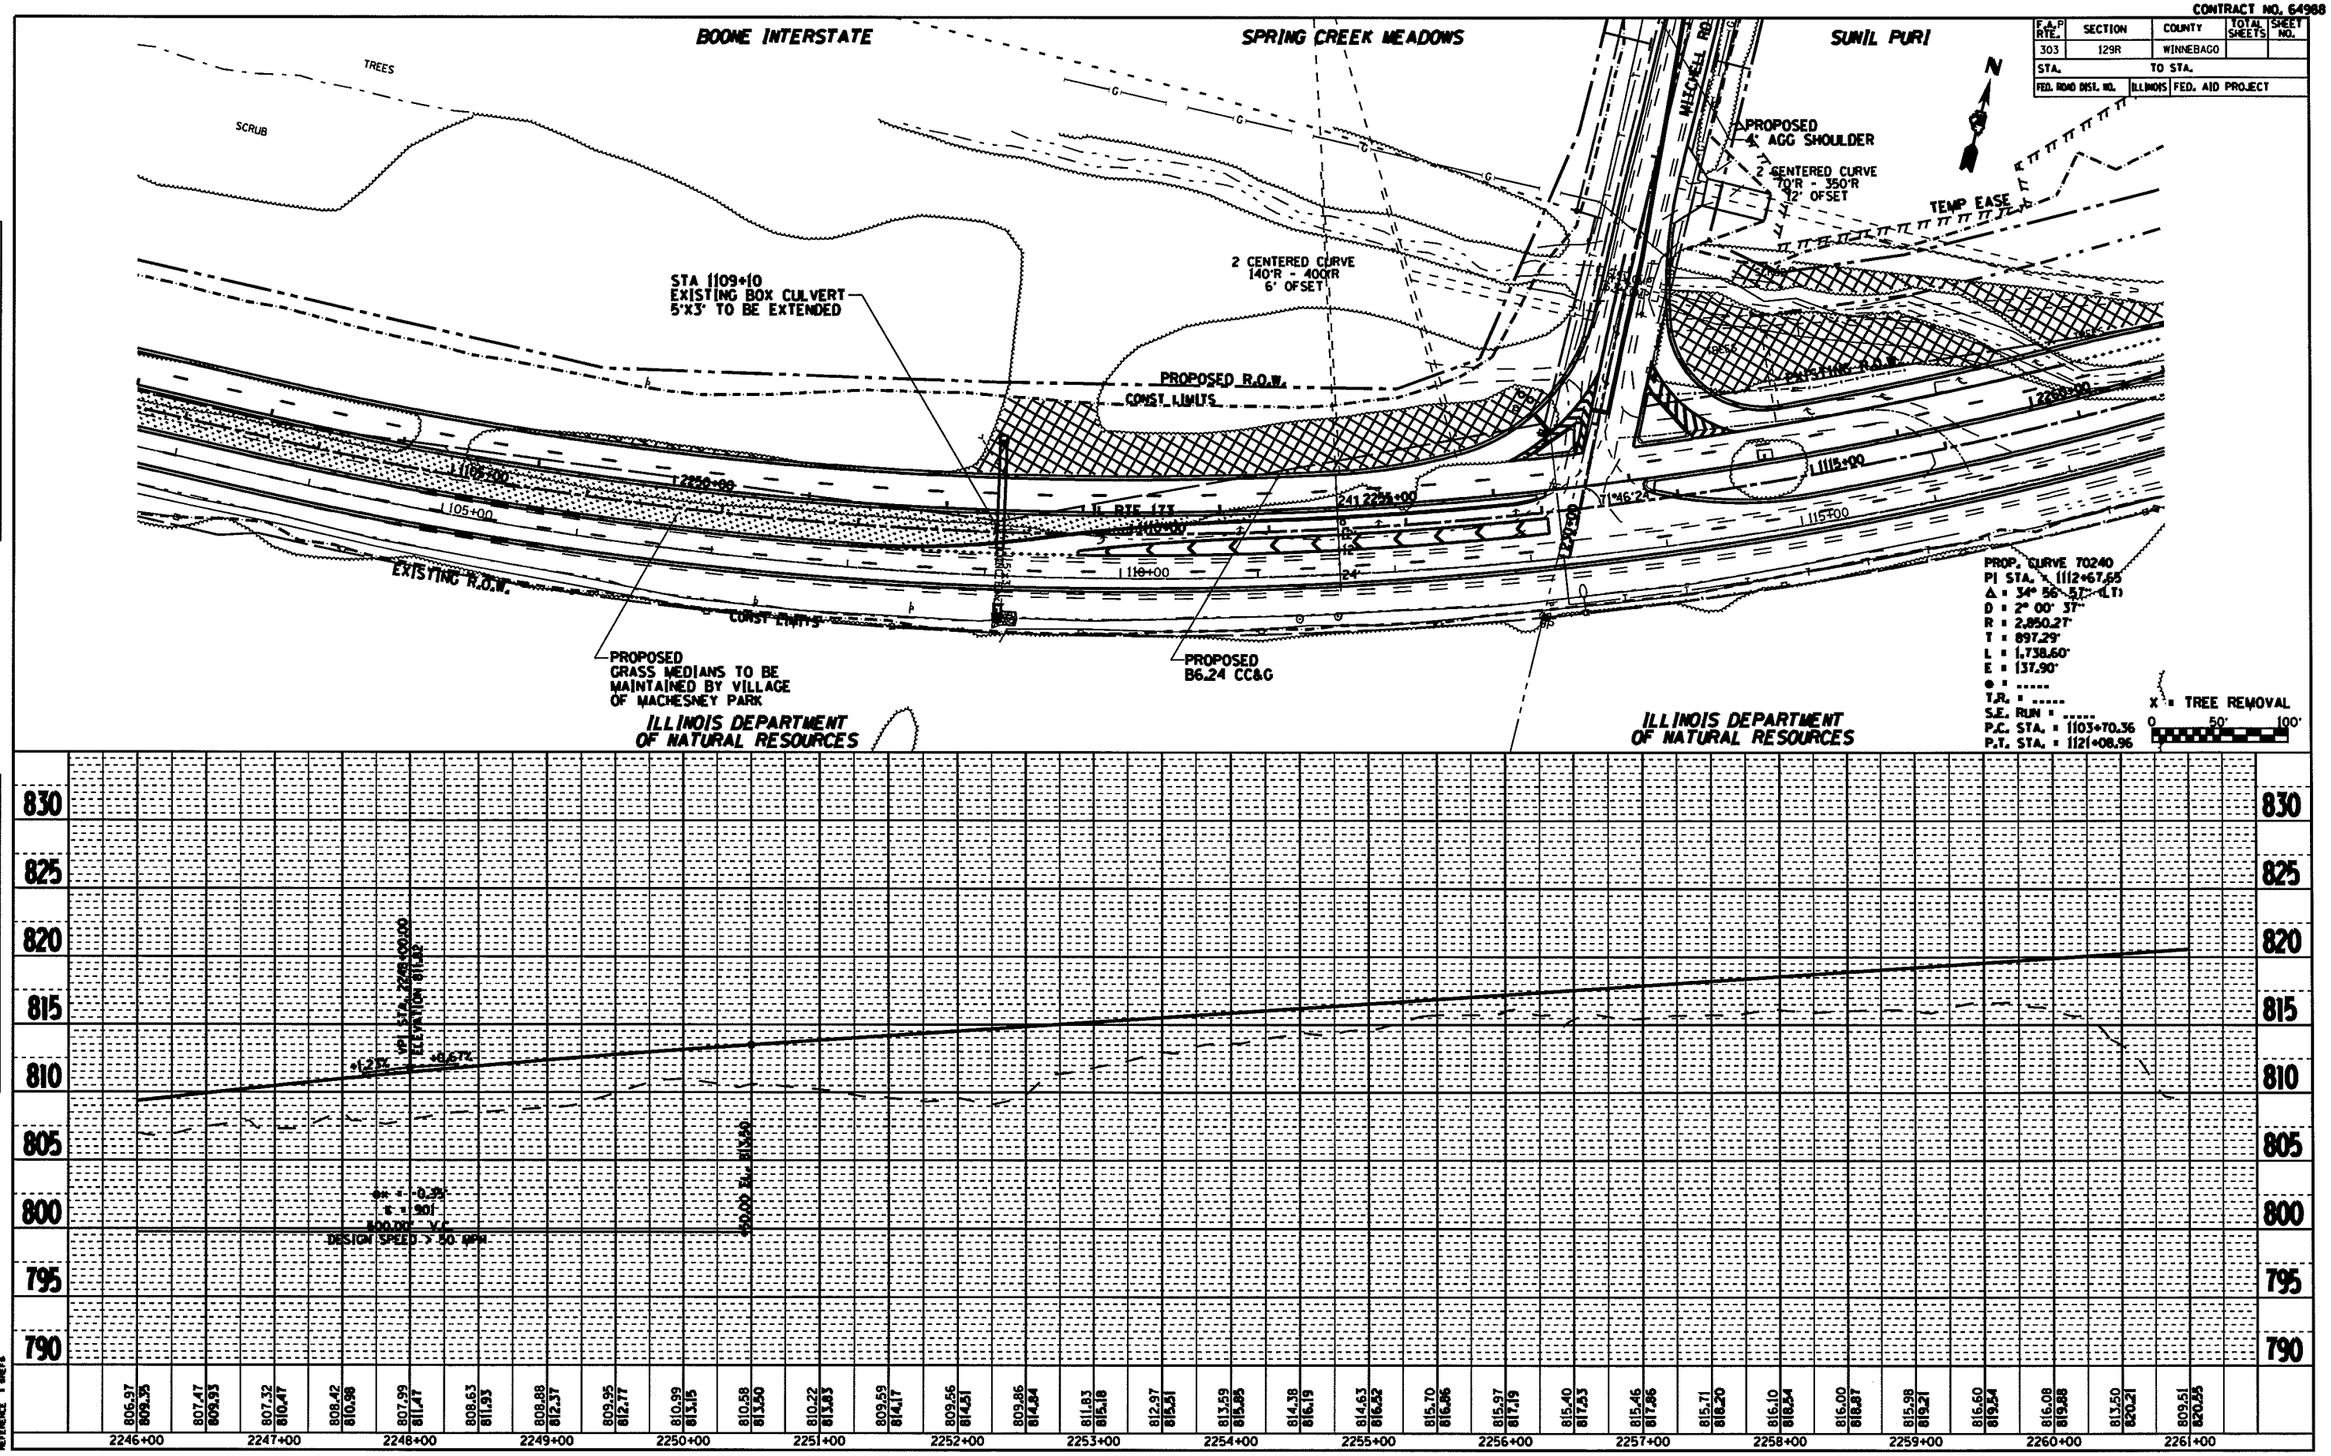

FIGURE 3
SHEET 10

CONTRACT NO. 64988

F.A.P. RTE.	SECTION	COUNTY	TOTAL SHEETS	SHEET NO.
303	129R	WINNEBAGO		
STA.		TO STA.		
FED. ROAD DIST. NO.	ILLINOIS	FED. AID PROJECT		

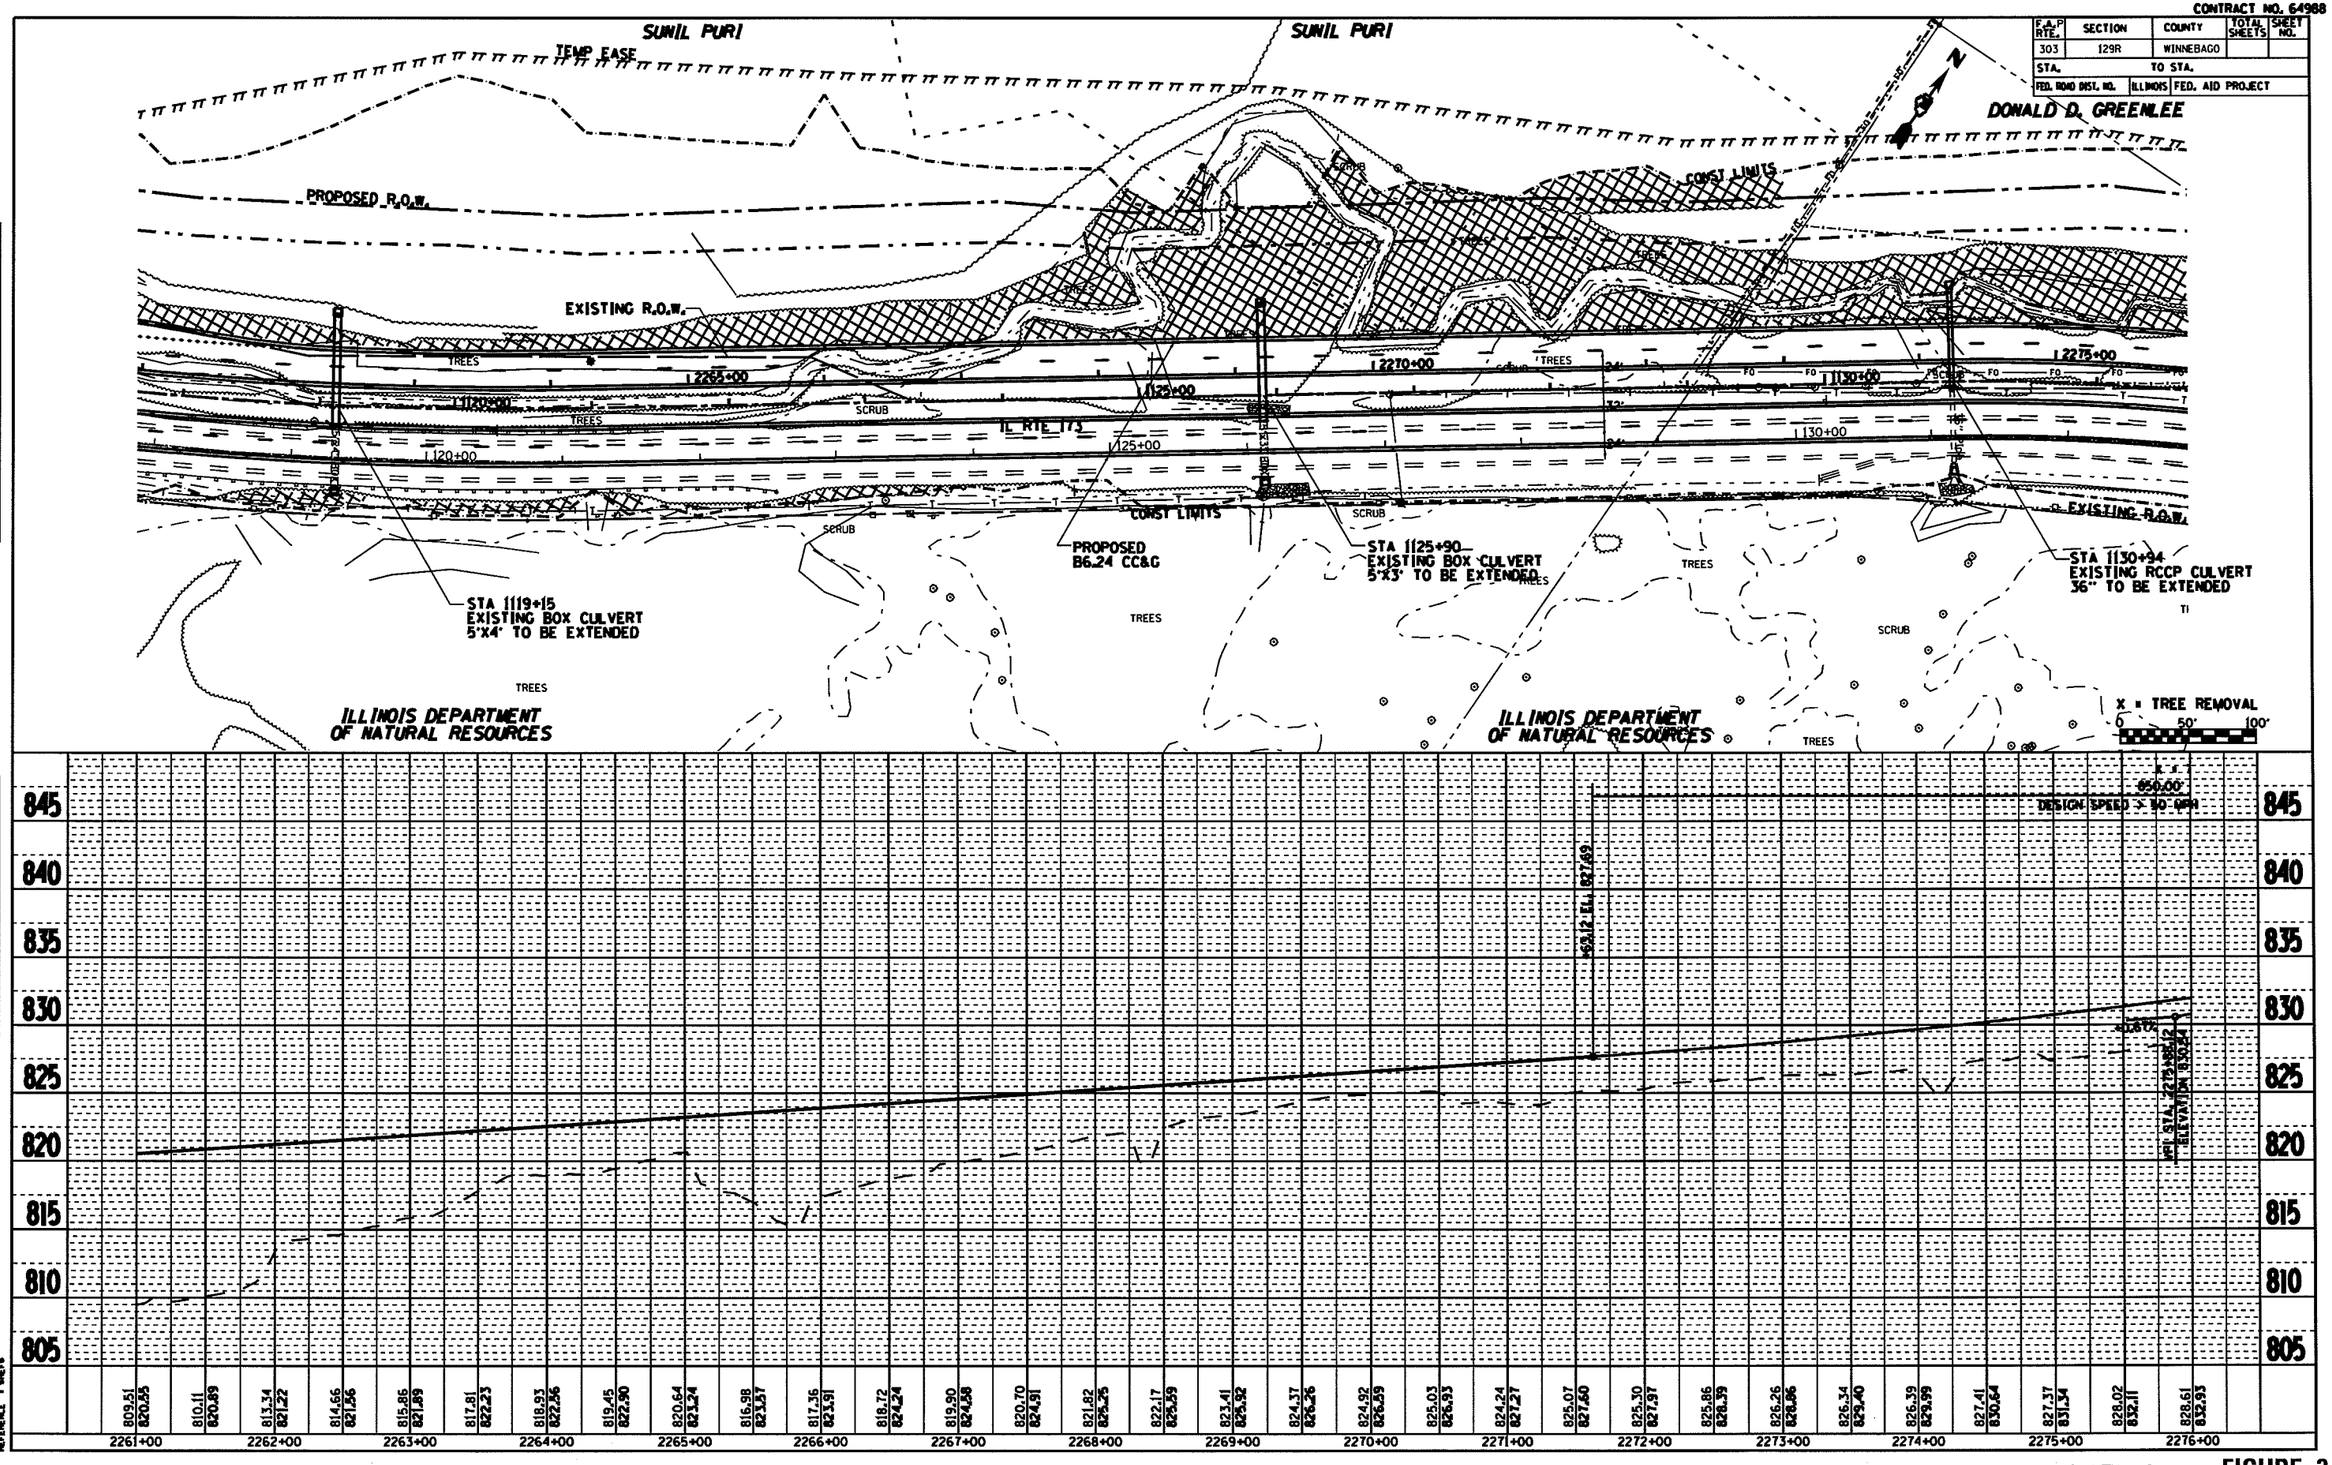

PLAN
NOTE BOOK NO.
SURVEYED
PLOTTED
ALIGNMENT CHECKED
STA. OF MAT. CHECKED
CAD FILE NAME
BY
DATE

PROFILE
NOTE BOOK NO.
SURVEYED
PLOTTED
GRADES CHECKED
B.M. NOTED
STRUCTURE NOTE(S) CHKD
BY
DATE

PLOT DATE = Wed Jan 03 15:06:05 2007
FILE NAME = c:\projects\n2026260\d26260p1.dgn
PLOT SCALE = 100.000 ' / in.
REFERENCE = mapfb

IL RTE 173

FIGURE 3
SHEET 11

CONTRACT NO. 64988

F.A.P. RTE.	SECTION	COUNTY	TOTAL SHEETS	SHEET NO.
303	129R	WINNEBAGO		
STA.		TO STA.		
FED. ROAD DIST. NO.	ILLINOIS	FED. AID PROJECT		

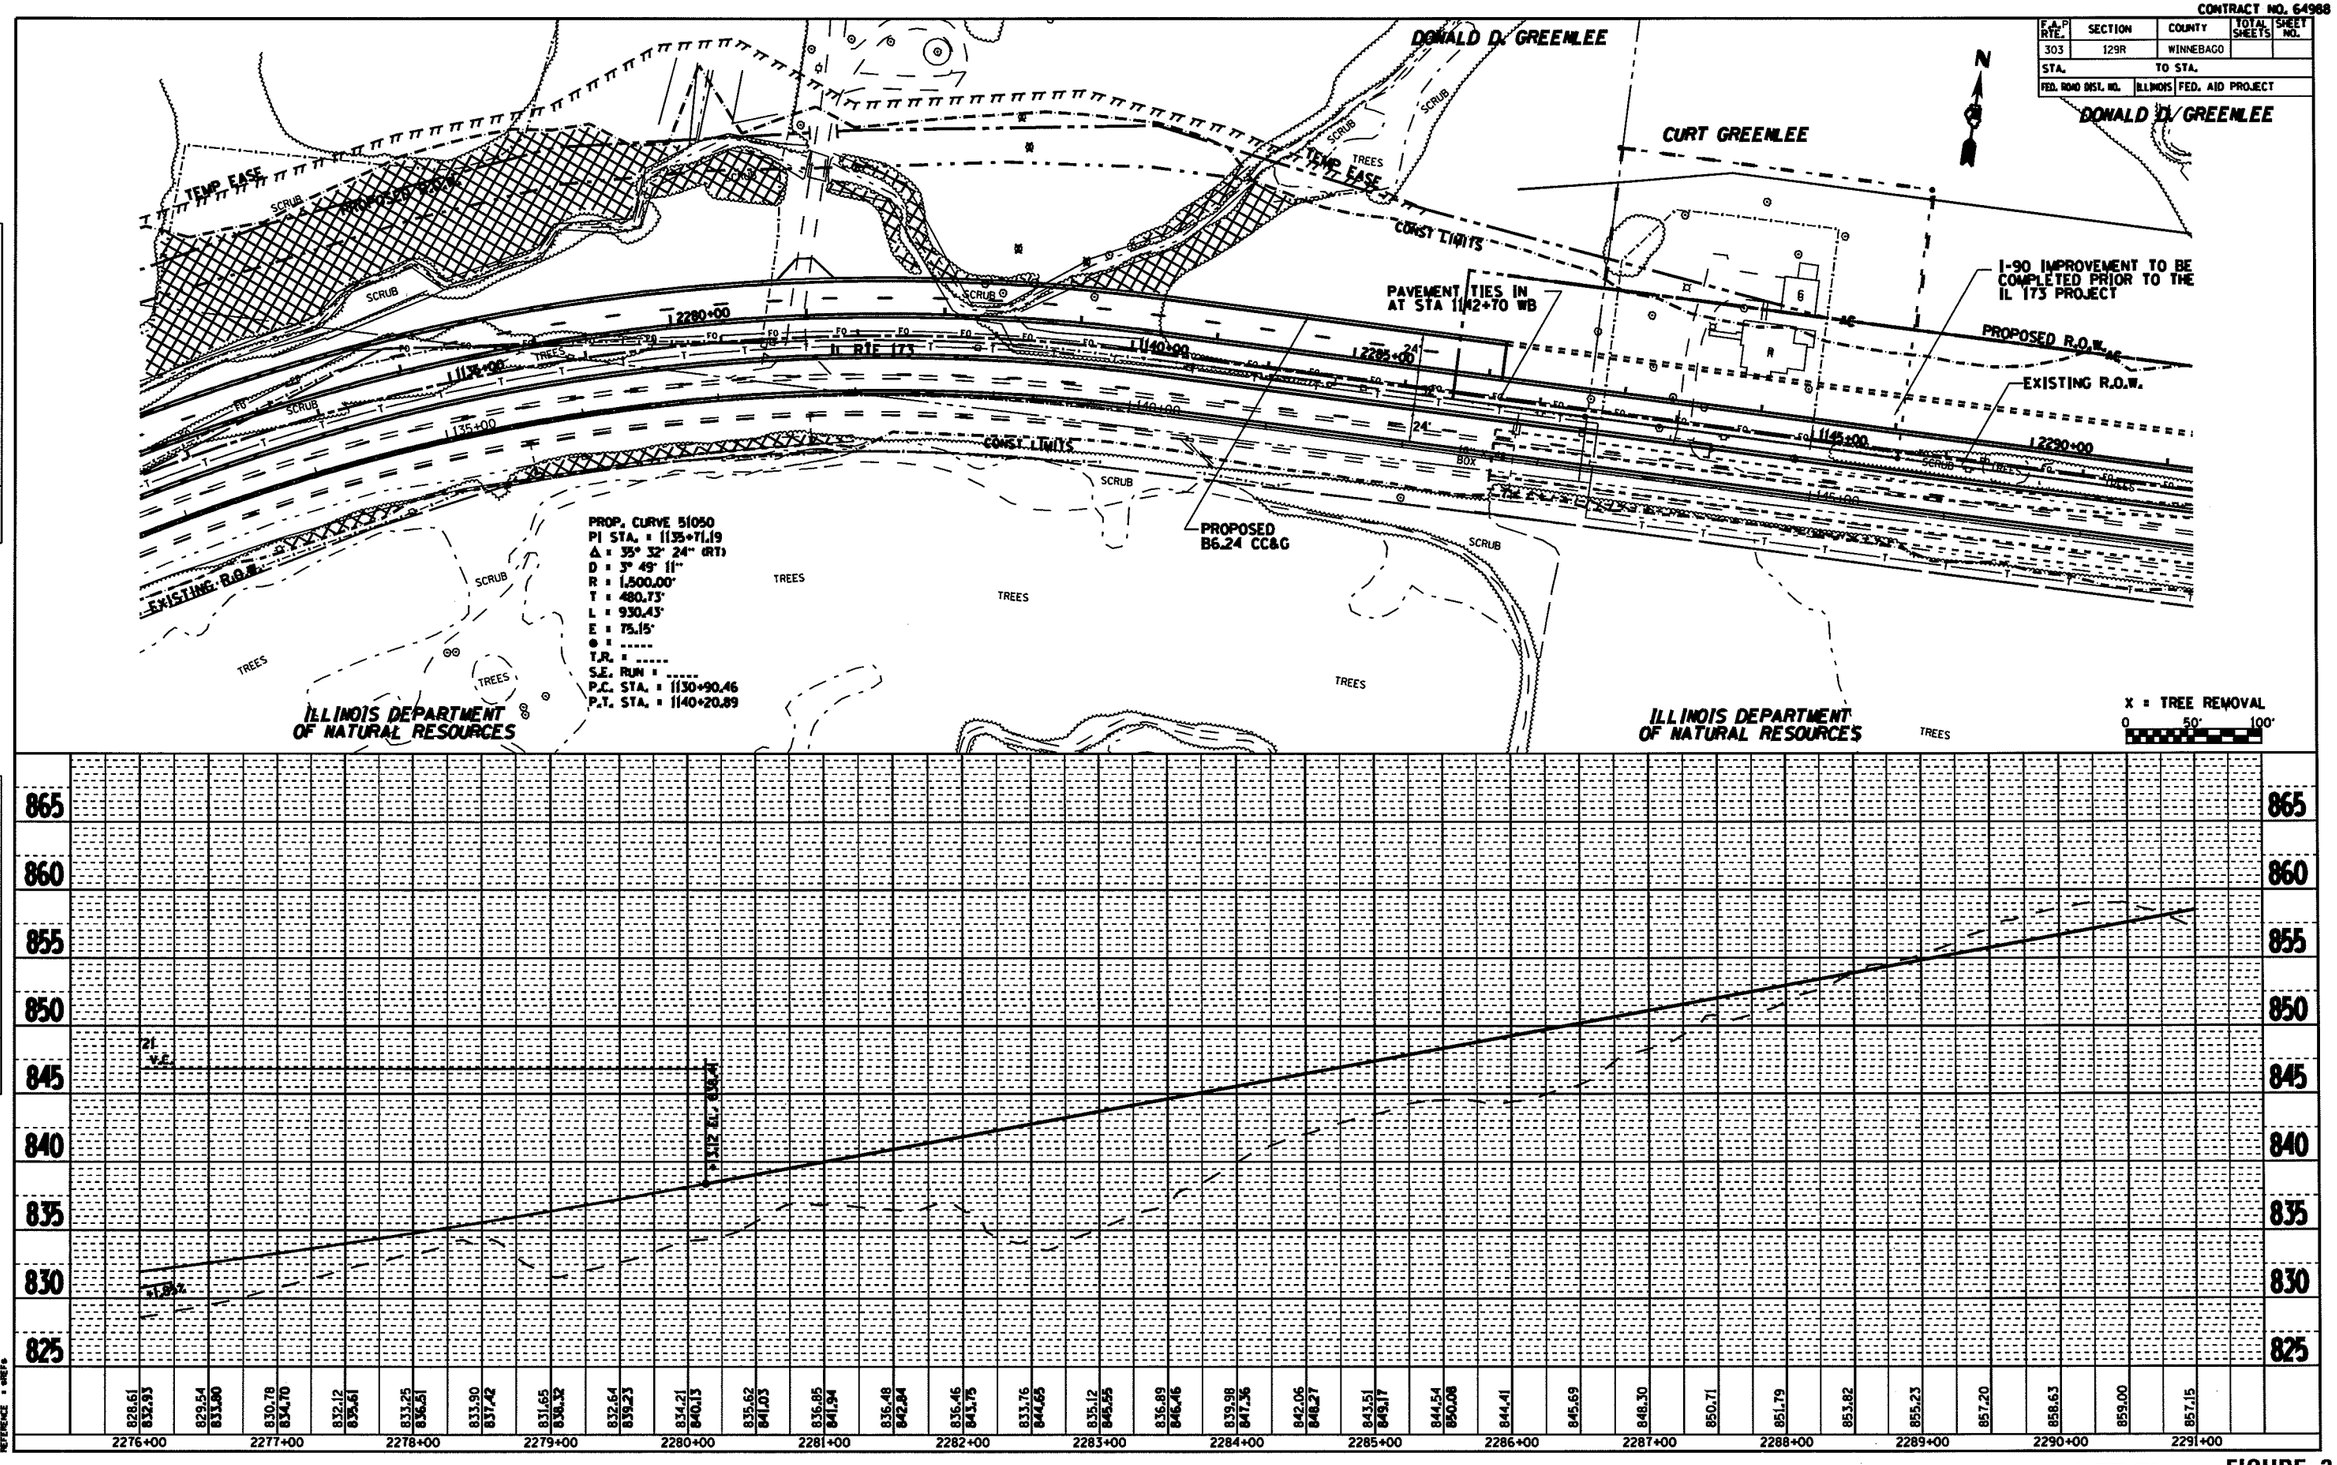

PLAN		BY	DATE
NOTE BOOK NO.	SURVEYED		
	PLOTTED		
	R.O.W. CHECKED		
	ALIGN. CHECKED		
	PLAN NOTES		
	CADD FILE NAME		

PROFILE		BY	DATE
NOTE BOOK NO.	SURVEYED		
	PLOTTED		
	GRADES CHECKED		
	BRIDGE NOTES		
	STRUCTURE NOTATIONS CHKD		

PLOT DATE = Wed Jan 03 15:06:49 2007
FILE NAME = c:\projects\b25260\b25260-il-sht
PLOT SCALE = 100.000 ' / in.
PLOT BY = mmcb

IL RTE 173

FIGURE 3

SHEET 12

CONTRACT NO. 64988

F.A.P. RTE.	SECTION	COUNTY	TOTAL SHEETS	SHEET NO.
303	129R	WINNEBAGO		
STA.		TO STA.		
FED. ROAD DIST. NO.	ILLINOIS	FED. AID PROJECT		

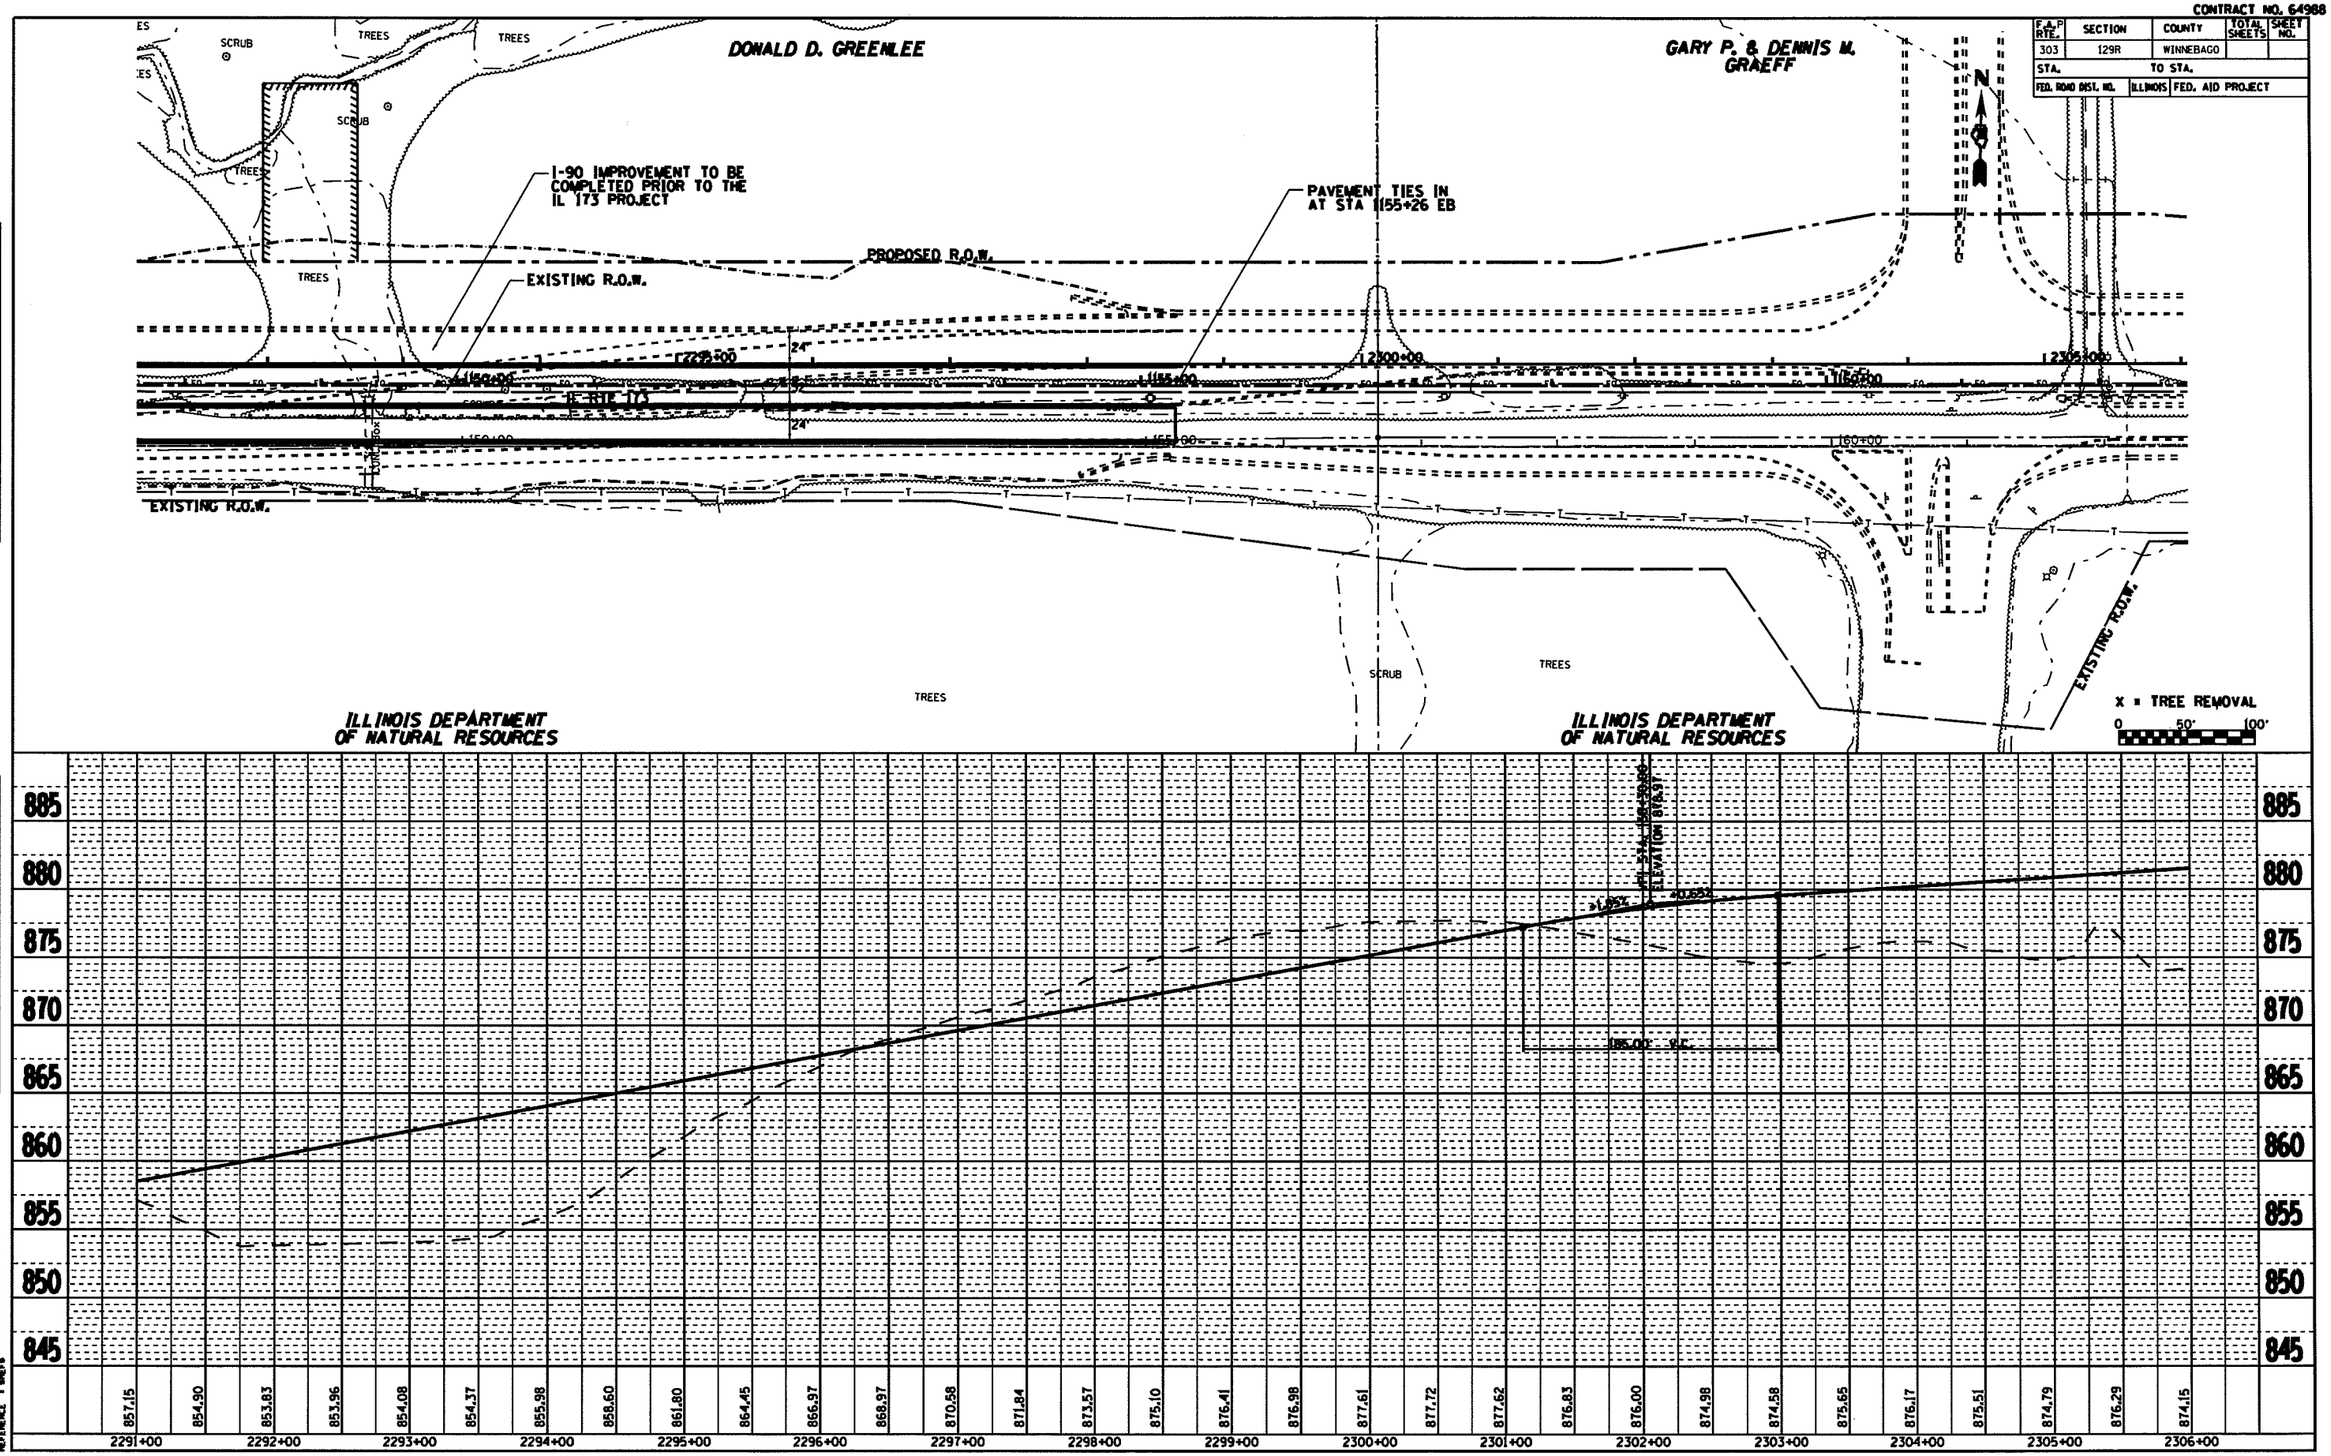

IL RTE 173

FIGURE 3

SHEET 13

CONTRACT NO. 64988

F.A.P RTE.	SECTION	COUNTY	TOTAL SHEETS	SHEET NO.
303	129R	WINNEBAGO		
STA.	TO STA.			
FED. ROAD DIST. NO.	ILLINOIS	FED. AID PROJECT		

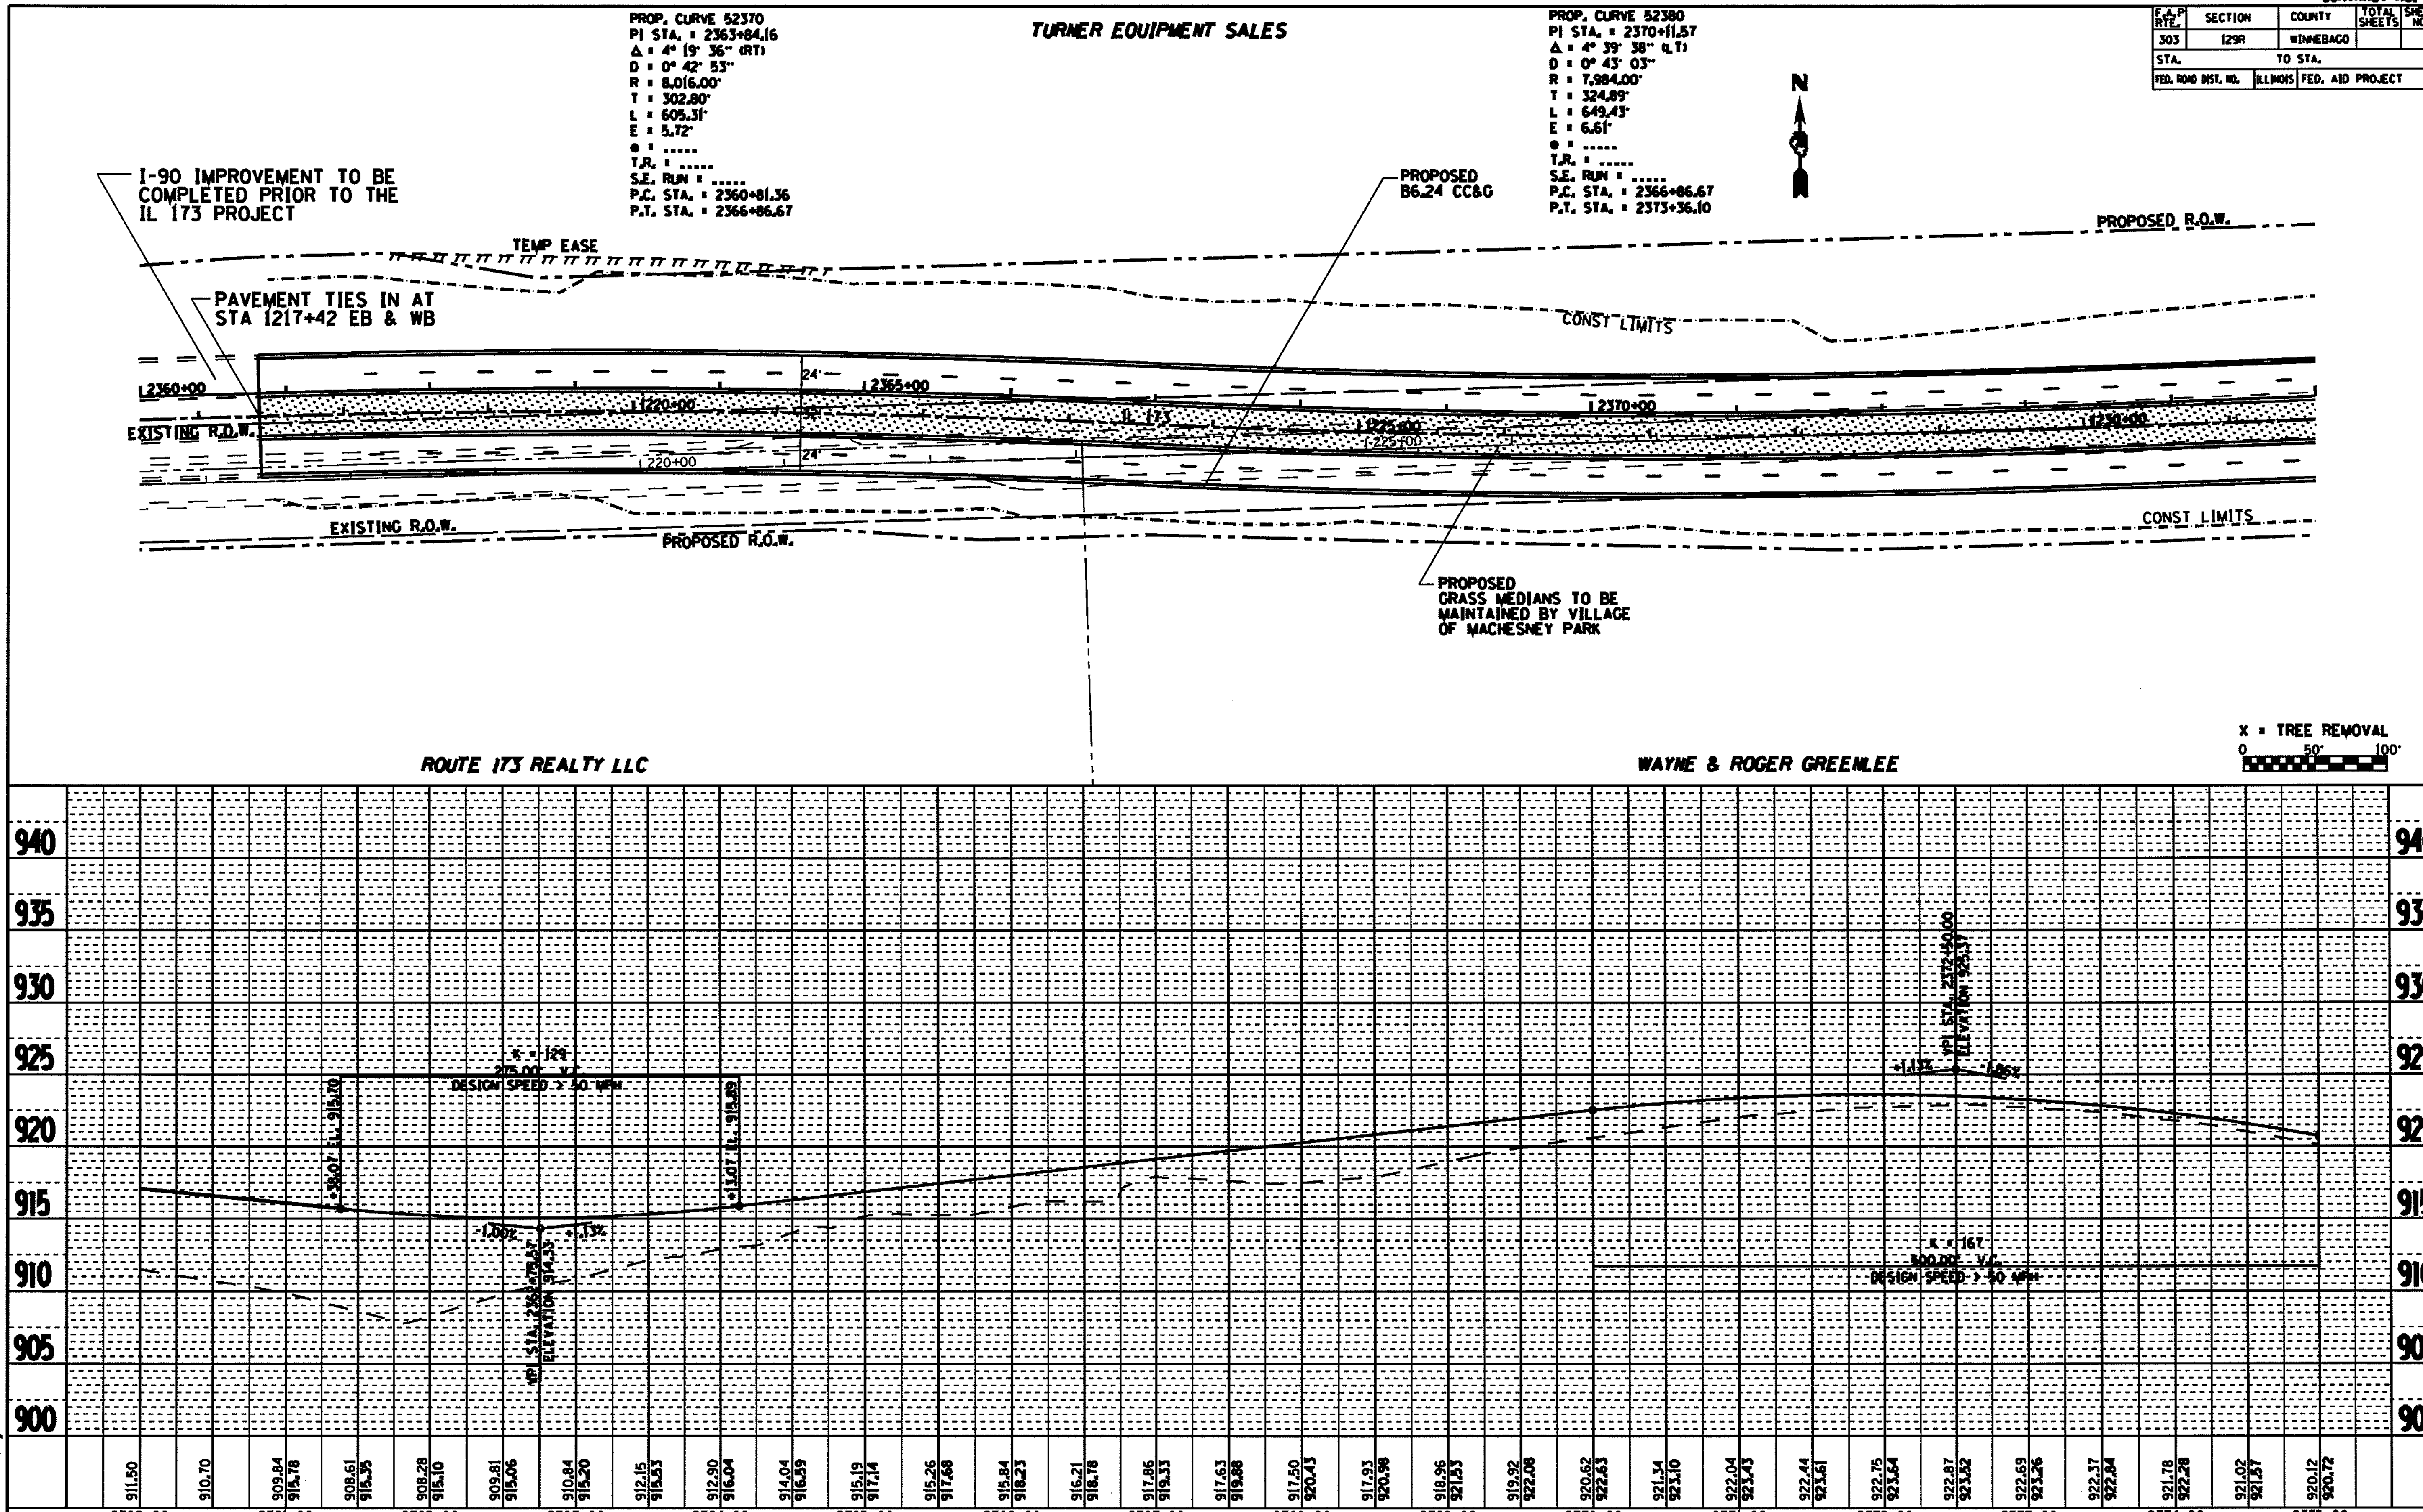

PLAN — SURVEYED / PLOTTED / ALIGNMENT CHECKED / RT. OF WAY CHECKED / CADD FILE NAME / NOTE BOOK / NO.

PROFILE — SURVEYED / PLOTTED / GRADES CHECKED / B.M. NOTED / STRUCTURE NOTATIONS CHKD / NOTE BOOK / NO.

PLOT DATE = Wed Jan 03 15:39:48 2007

IL 173

FIGURE 3

SHEET 14

CONTRACT NO. 64988

F.A.P. RTE.	SECTION	COUNTY	TOTAL SHEETS	SHEET NO.
303	129R	WINNEBAGO		
STA.		TO STA.		
FED. ROAD DIST. NO.	ILLINOIS	FED. AID PROJECT		

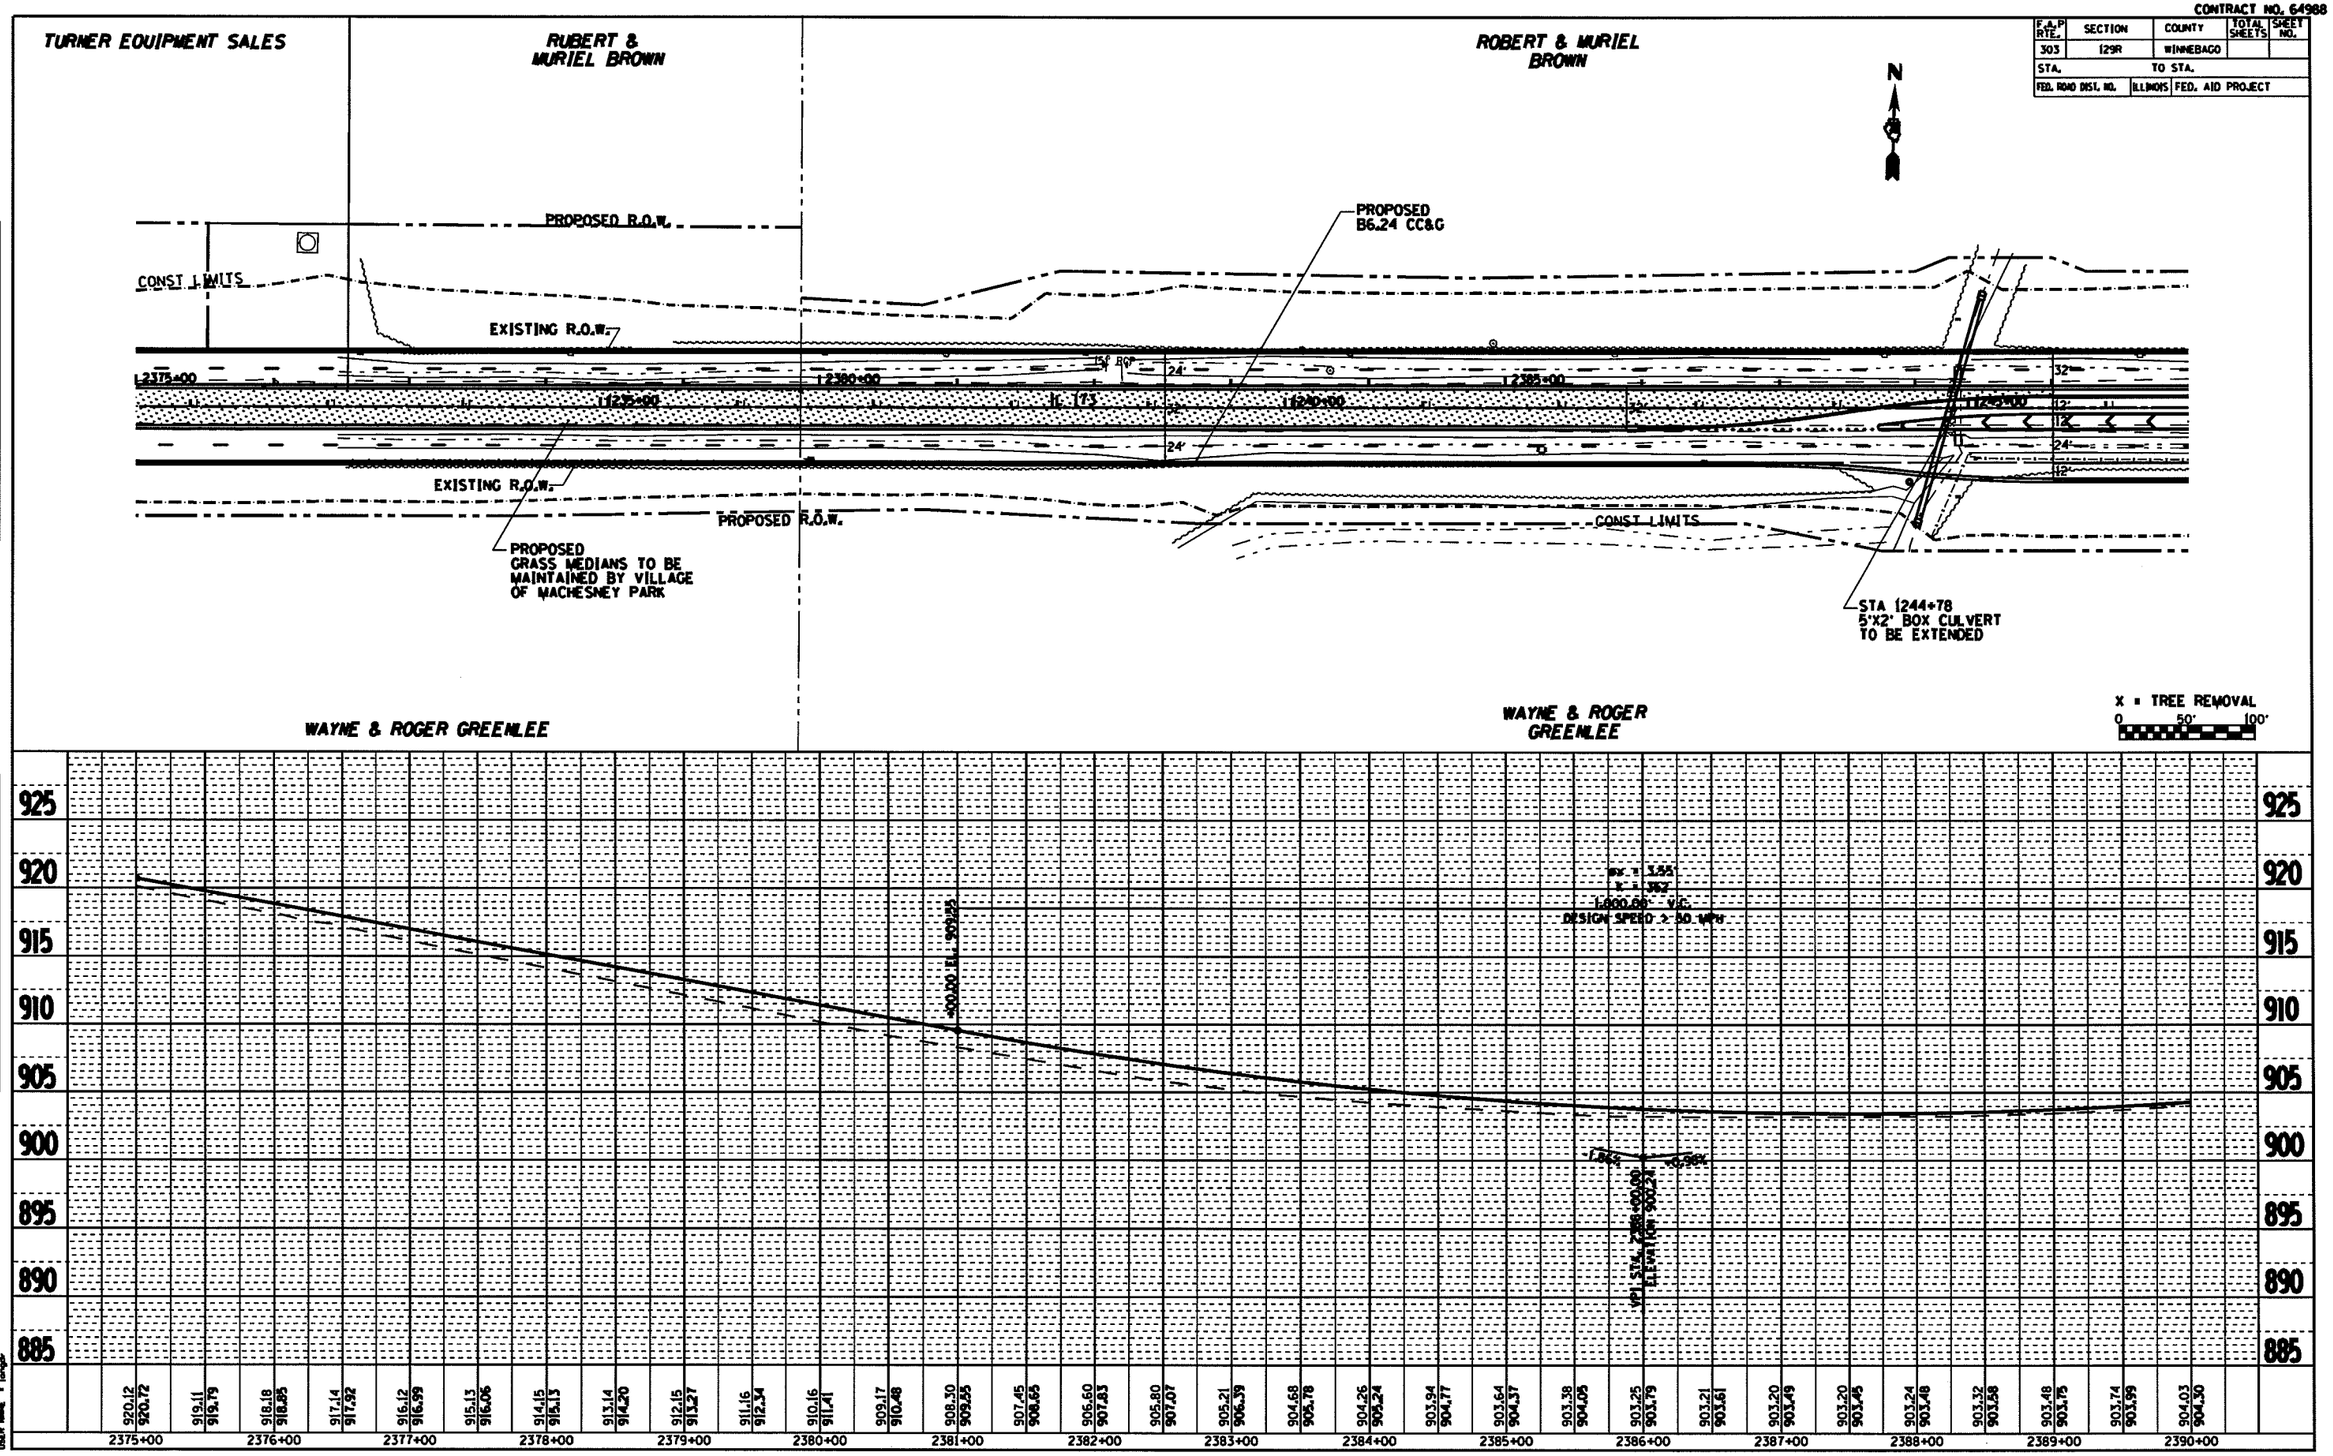

IL 173

FIGURE 3
SHEET 15

CONTRACT NO. 64988

F.A.P. RTE.	SECTION	COUNTY	TOTAL SHEETS	SHEET NO.
303	129R	WINNEBAGO		
STA.		TO STA.		
FED. ROAD DIST. NO.	ILLINOIS	FED. AID PROJECT		

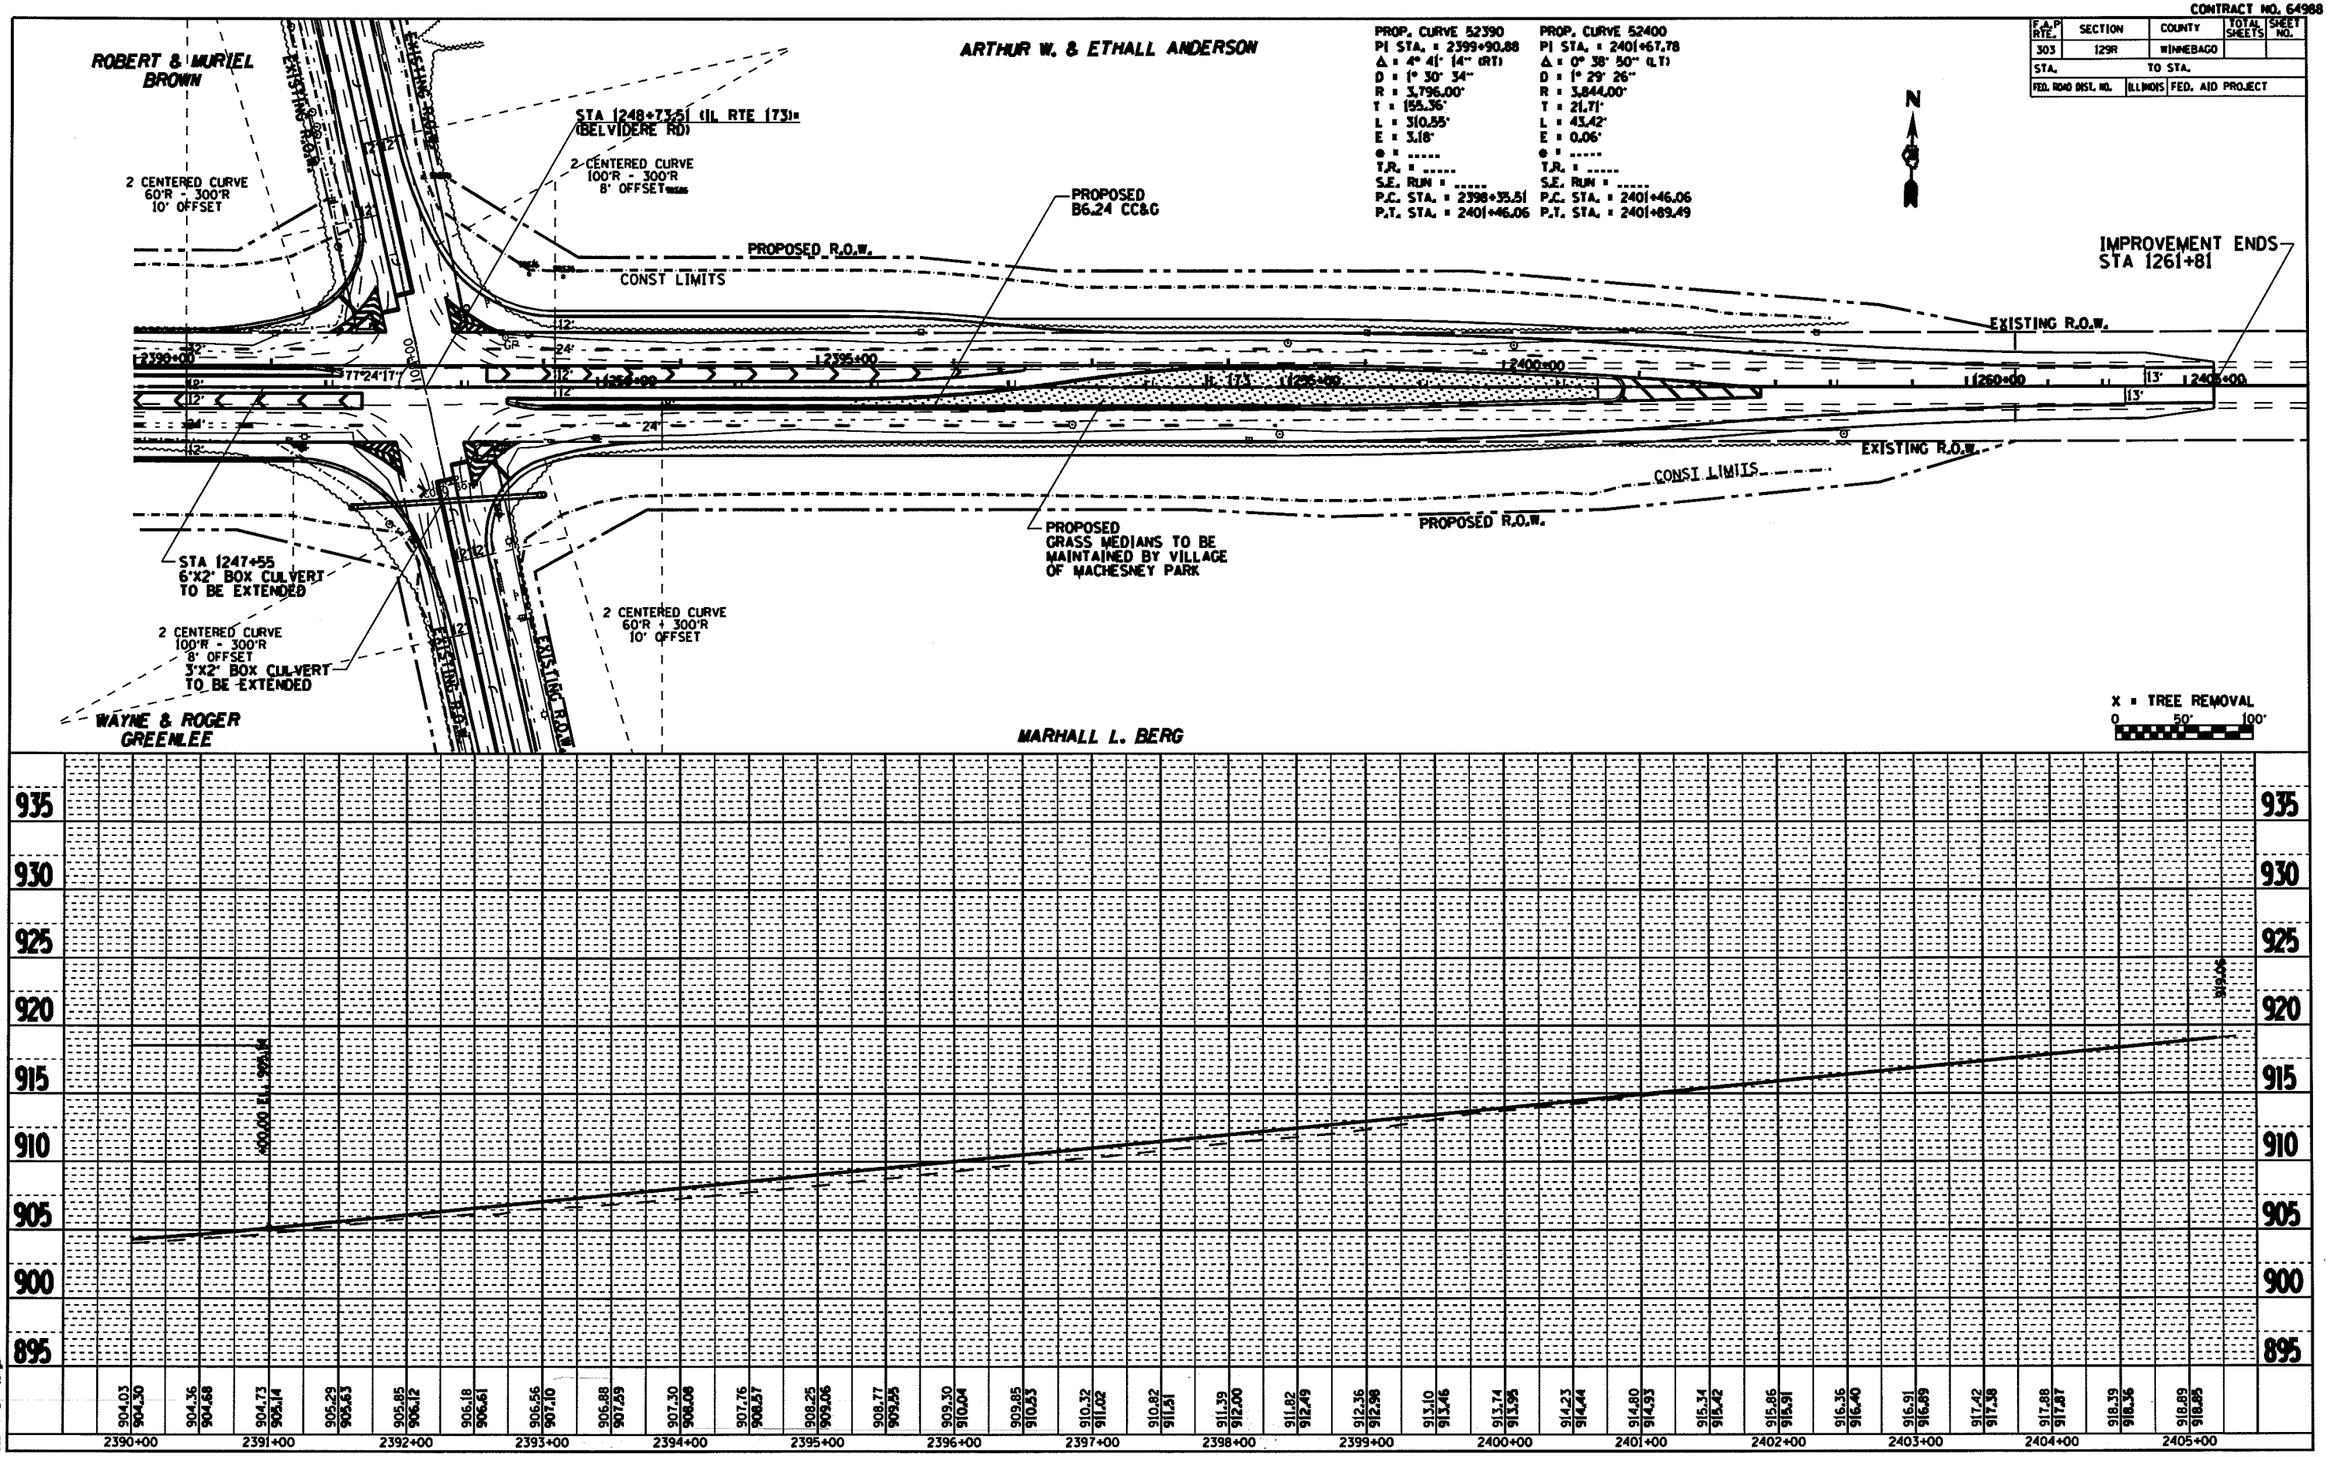

IL 173

FIGURE 3

SHEET 16