BRP-1A

SYSTEM STATE PRIMARY DATE 1967 COUNTY KANKAKEE SHEET NO. 249 KEY ROUTE NO. SBI 49

STATE OF ILLINOIS
DIVISION OF HIGHWAYS
BUREAU OF RESEARCH AND PLANNING

STRAIGHT LINE DIAGRAM SHEET

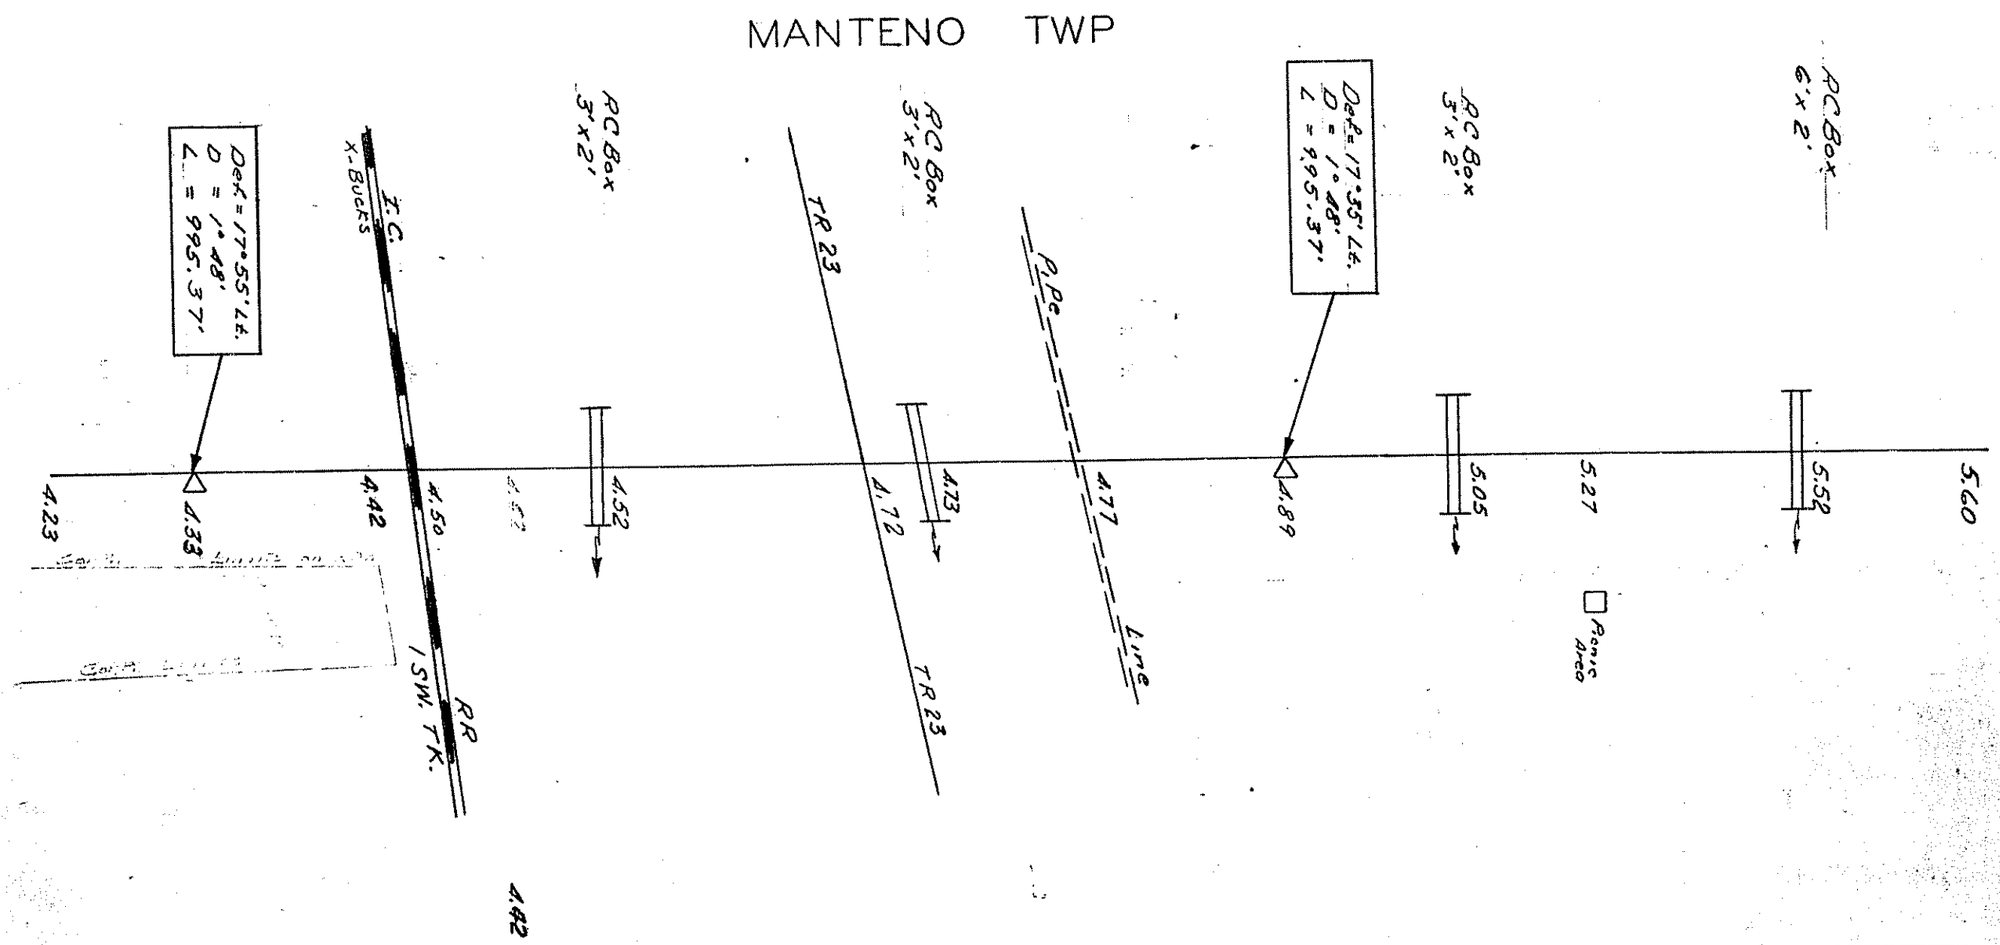

MUNICIPALITY		
RTE. NOS.	FAI, FAP, FAS, CH	SBI-49
	MARKED	ILL 50
WIDTHS	SURFACE TYPES	T6-46'
	R.O.W., RDWY., SURF.	90'-60'-46'
CONTROL OF ACCESS		
TRAFFIC LANES		4
STATION		
CONSTRUCTION SECTION AND YEAR BUILT		SBI-49 SEC (140,141) W&RS 1985 (I-11-1 3/8")
		Sec 141 RS-1 1966 (028) Sec 140 RS-1 1966 (028)
BUILT BY, MAINT. BY		STATE — STATE
		2@(7-9-7-9-7) 07-40-28-NO (I-11-2" 80)

REVISIONS

DATE

BHR-1A

SYSTEM STATE PRIMARY DATE 1967 COUNTY KANKAKEE SHEET NO. 250 KEY ROUTE NO. SBI-49

STATE OF ILLINOIS
DIVISION OF HIGHWAYS
BUREAU OF HIGHWAY RESEARCH

STRAIGHT LINE DIAGRAM SHEET

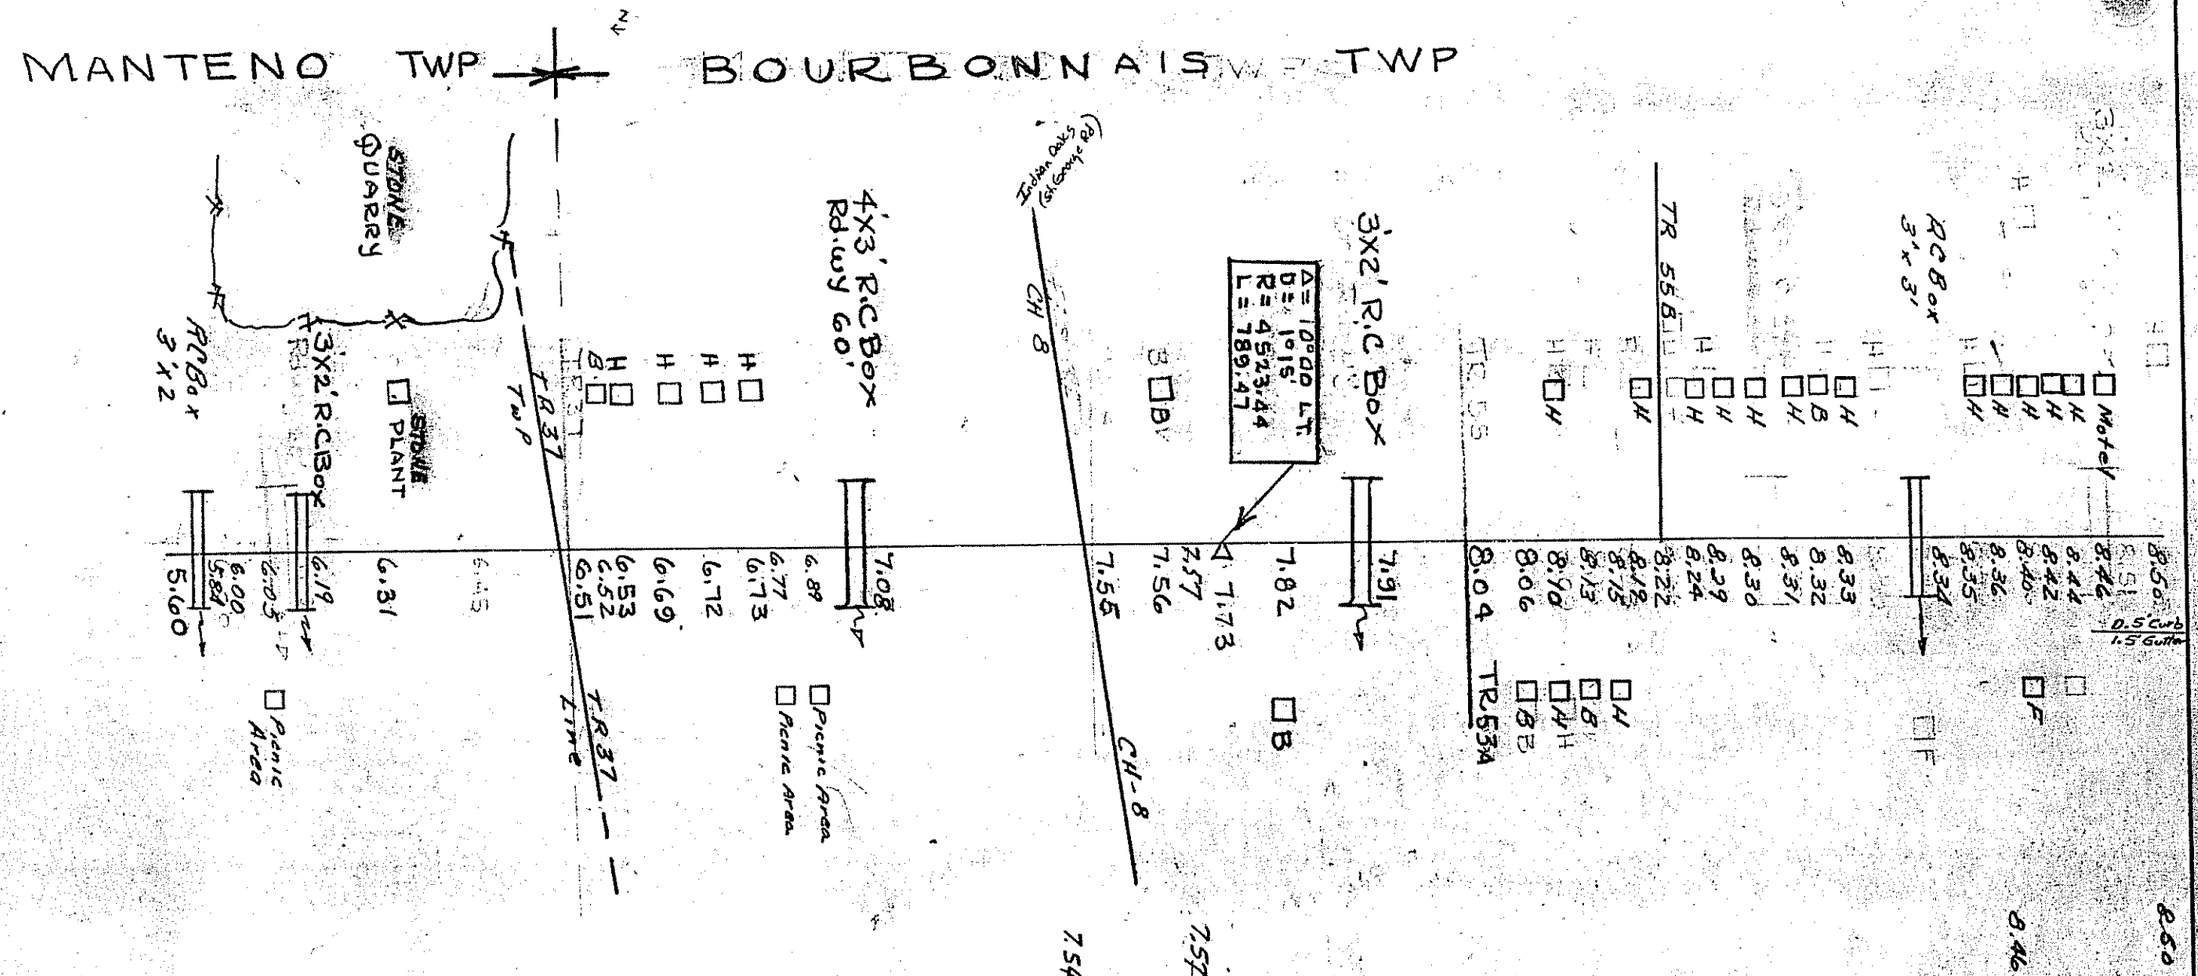

MUNICIPALITY		
RTE. NOS.	FA, FAS, SA	FSBI 49
	U.S. OR ILL.	ILL 50
WIDTHS	SURFACE TYPES	T6-46' / T6-40' / T6-40' / T5-8'
	R.O.W., RDWY., SURF.	90'-60'-46' / 90'-60'-40' / 90'-60'-42'
STATION		7.43 7.54 7.57 8.50
CONSTRUCTION SECTION AND YEAR BUILT		SBI-49 SEC. (140,141) W&RS 1985 (I-11-1⅜") / FAP 840 SEC. 140 W&RS-5 1988 (I-11 2½") / SBI-49 SEC. (140,141) RS 1980 / Sec 140 RS-3 1966 (028)
BUILT BY, MAINT. BY		STATE — STATE / 07-40-28-NO / 07-40-28-NO (I-11-2½" '80)

REVISIONS

DATE