I. D. NO.	SECTION	COUNTY	TOTAL SHEETS	SHEET NO.
STA.		TO STA.		
FED. ROAD DIST. NO.	ILLINOIS	FED. AID PROJECT		

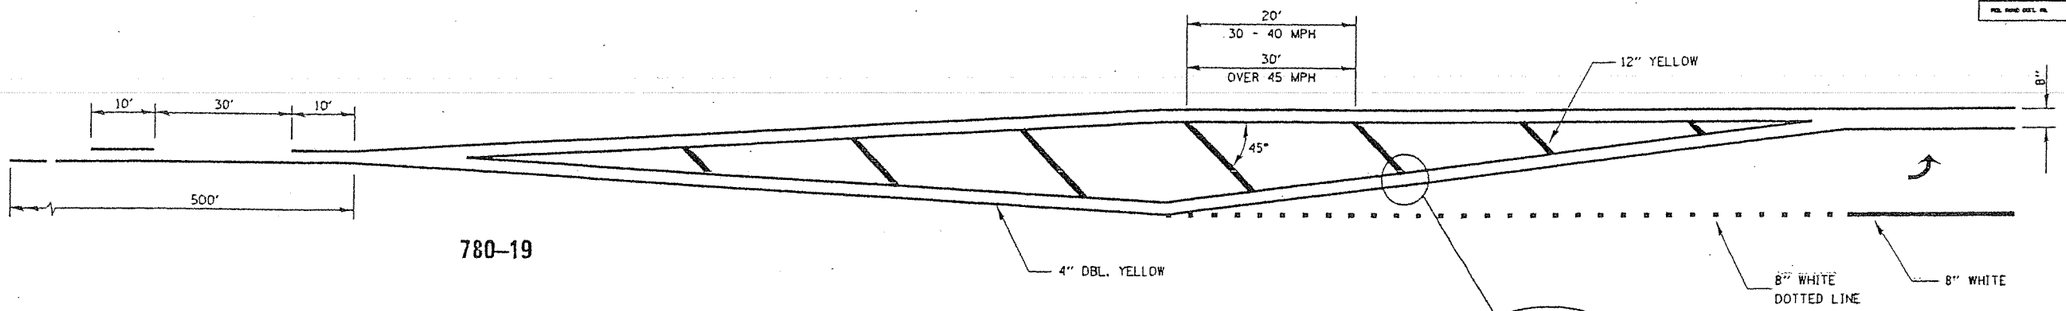

780–19

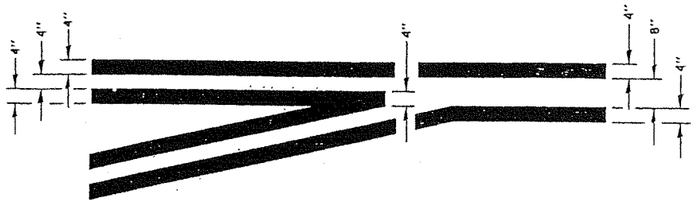

TYPICAL APPLICATION
@ LEFT TURN LANES

780–1

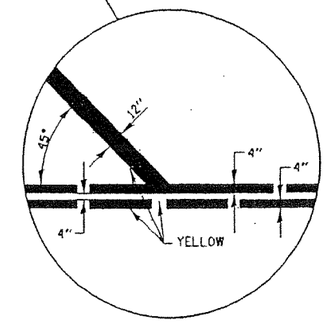

780–4

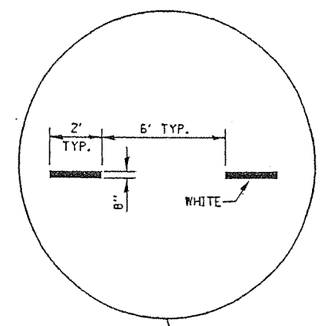

780–5

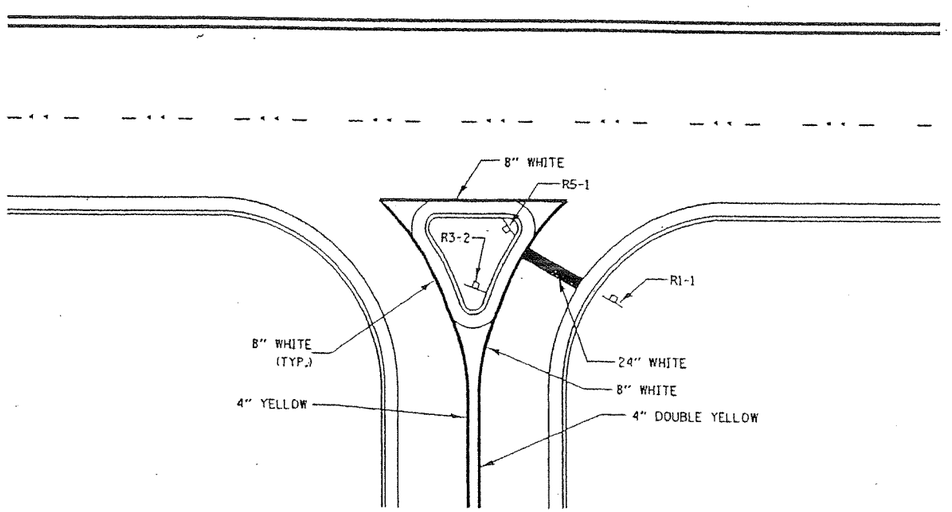

RIGHT IN RIGHT OUT ACCESS PAVEMENT MARKING

780–16

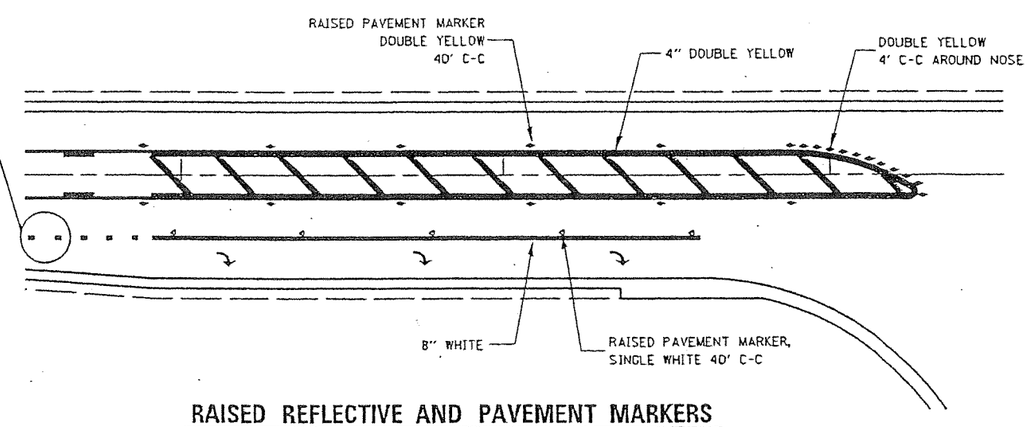

RAISED REFLECTIVE AND PAVEMENT MARKERS
@ RIGHT TURN LANE

781–1

4/4/2007 11:38:02 AM
c:\projects\defaults\700799.dgn

URBAN PAVEMENT MARKING

F.A. RTE.	SECTION	COUNTY	TOTAL SHEETS	SHEET NO.
STA.		TO STA.		
FED. ROAD DIST. NO.	ILLINOIS	FED. AID PROJECT		

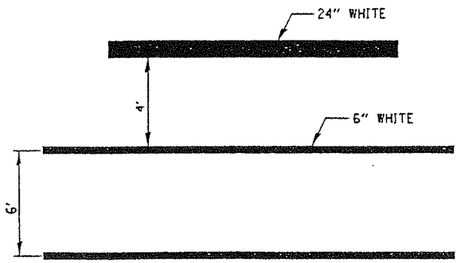

TYPICAL SPACING DETAIL FOR
CROSSWALKS AND STOP BARS

780-3
OPTION 1

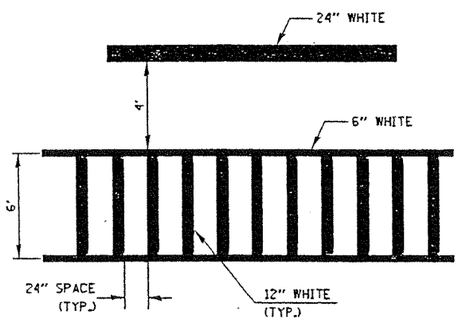

TYPICAL SPACING DETAIL FOR
CROSSWALKS AND STOP BARS

780-3
OPTION 2

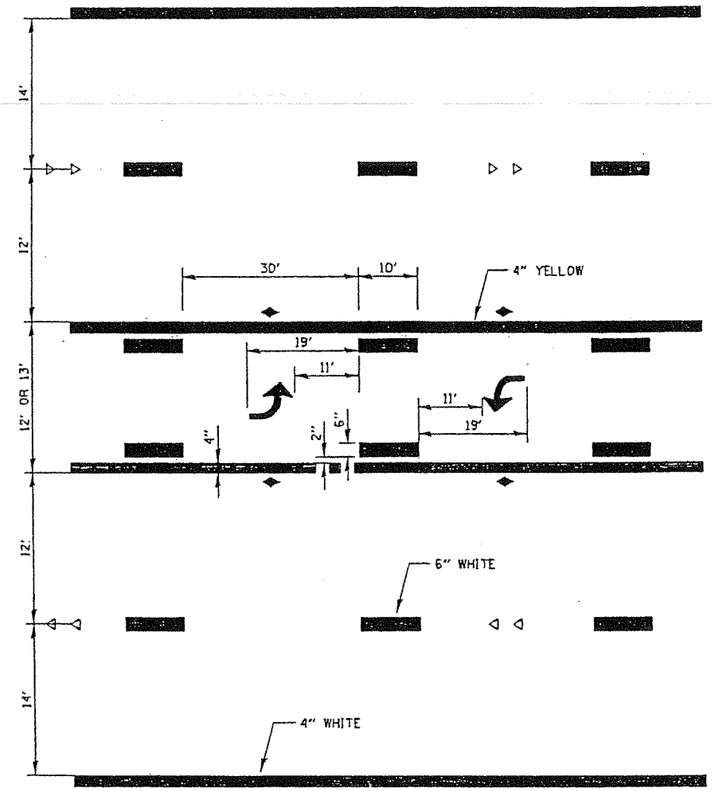

TYPICAL APPLICATION @
TWO WAY LEFT TURN LANE (TWLTL)

780-2

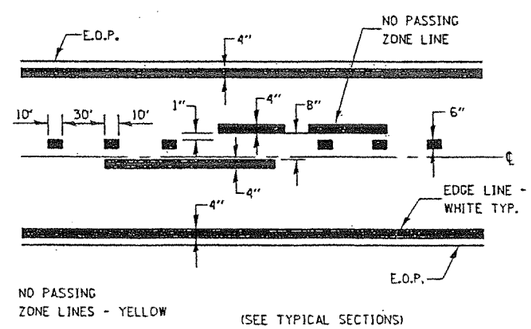

PAVEMENT MARKING 780-8

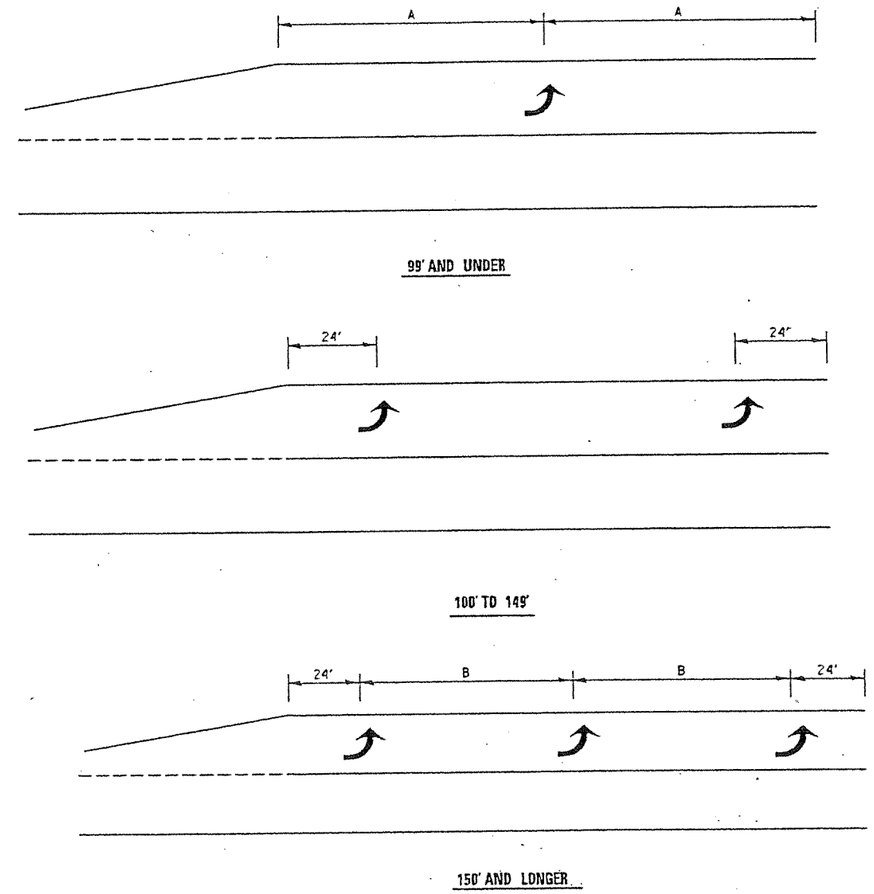

TYPICAL PLACEMENT OF ARROWS
IN TURN LANES 780-10

4/4/2007 11:37:49 AM
c:\projects\default\s\700799.dgn

URBAN PAVEMENT MARKING