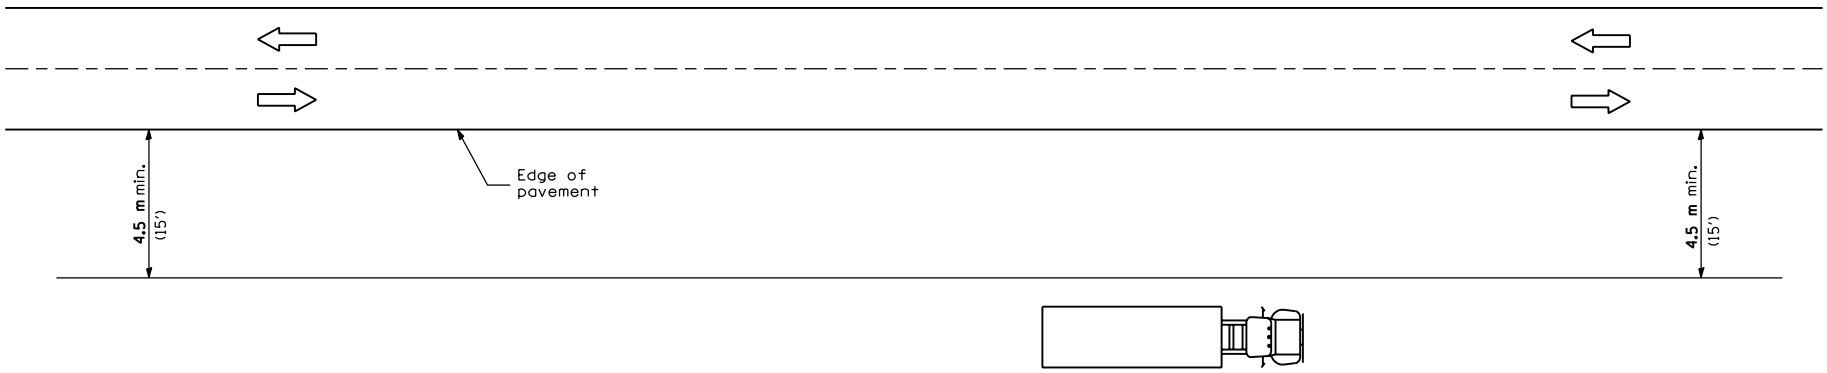

TYPICAL APPLICATIONS

Landscaping work

Utility work

Fencing contracts and maintenance

Cleaning culverts

GENERAL NOTES

This Standard is used where at all times, day or night, all vehicles, equipment, workers or their activities are more than 5 m (15') from the edge of pavement.

If the work operation requires that two or more work vehicles cross the 5 m (15') clear zone in any one hour, traffic control will be in conformance with Standard 701006.

All dimensions are in millimeters (inches) unless otherwise shown.

Illinois Department of Transportation

APPROVED January 1, 1997
ENGINEER OF OPERATIONS

APPROVED January 1, 1997
ENGINEER OF DESIGN AND ENVIRONMENT

ISSUED 1-1-97

DATE	REVISIONS
1-1-97	Renum. Standard 2301-6.
2-1-95	Deleted G.N. #1.
	Revised title.
	Added metric.

OFF-RD OPERATION
2L, 2W, 4.5 m (15') MIN. AWAY
FOR SPEEDS $\geq$ 45 MPH

STANDARD 701001