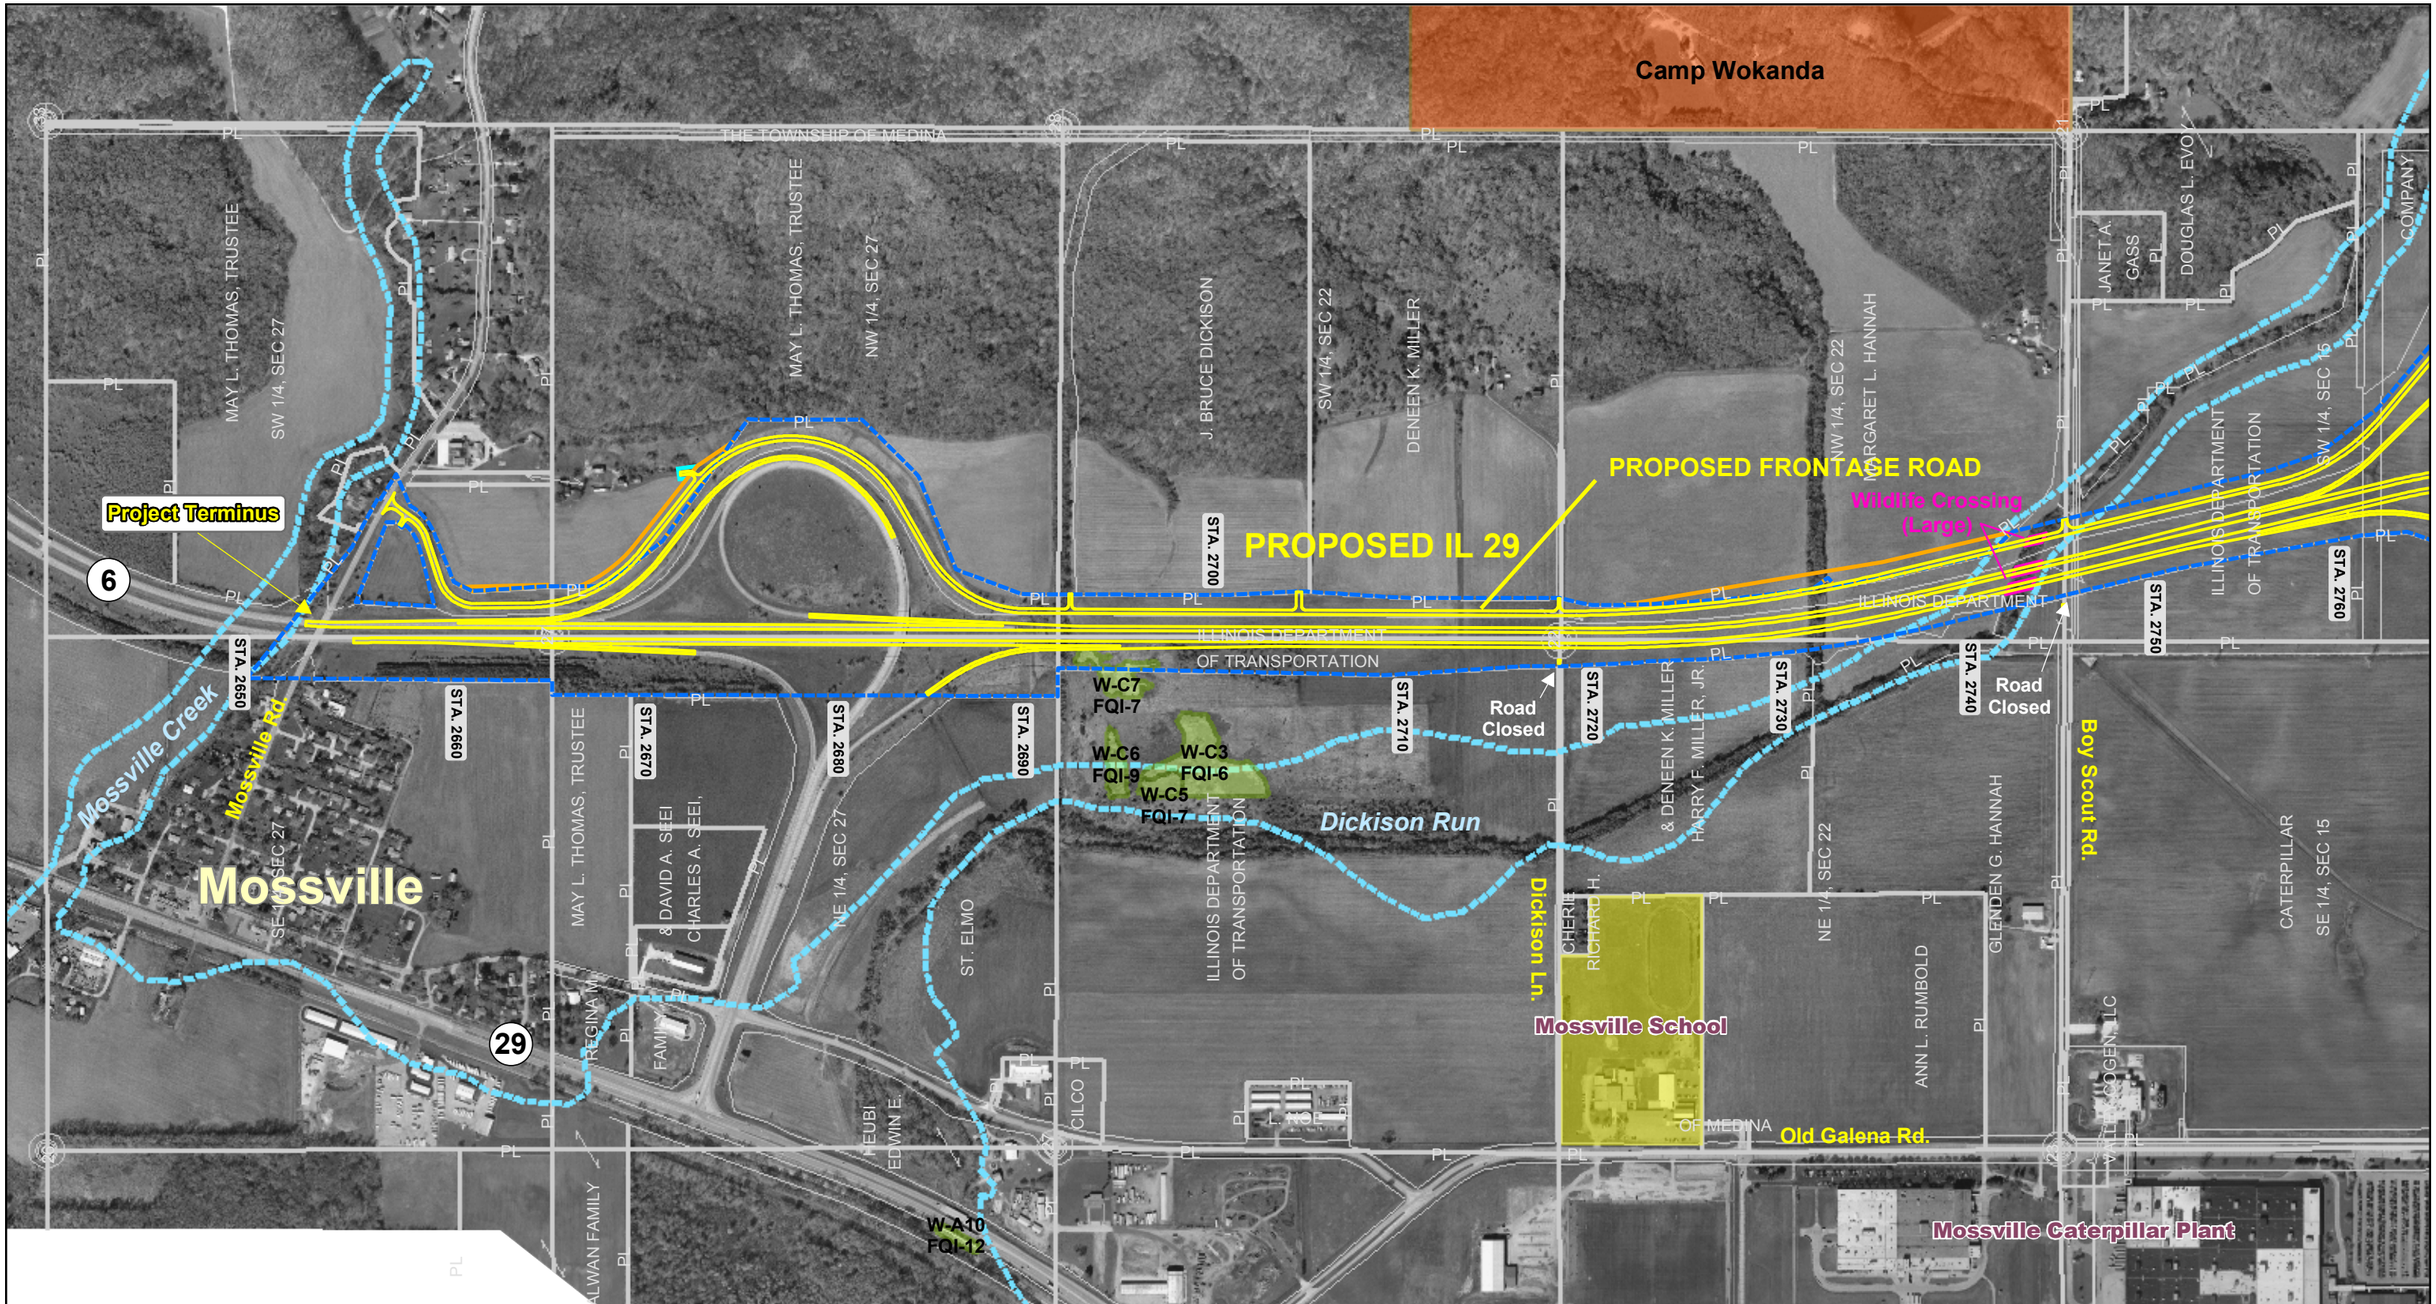

Legend

- Existing Roadway Right-of-way
- Proposed Roadway Right-of-way
- Proposed Temporary Easement
- Proposed Permanent Easement
- Edge of Pavement
- Structures
- Environmental Mitigation Properties
- Landlocked Properties

Displacements

- Residence
- Business
- Outbuilding

- Other IDNR Managed Lands
- State Natural Area
- Nature Preserves
- Land & Water Reserves
- Federal Managed Lands
- Other Park Property
- Hill Prairie

- Historic Sites
- Protected Agricultural Areas
- Centennial Farms
- 100-Year Floodplain Boundary
- INHS Surveyed Wetlands
- Noise Receptors

- Public Land Survey System Township Boundary
- County Boundary
- City Boundary
- Special Waste Sites

Land Use Constraints

- Cemetery
- School

N

0 200 400 800

Feet

AERIAL EXHIBIT

Sheet 1