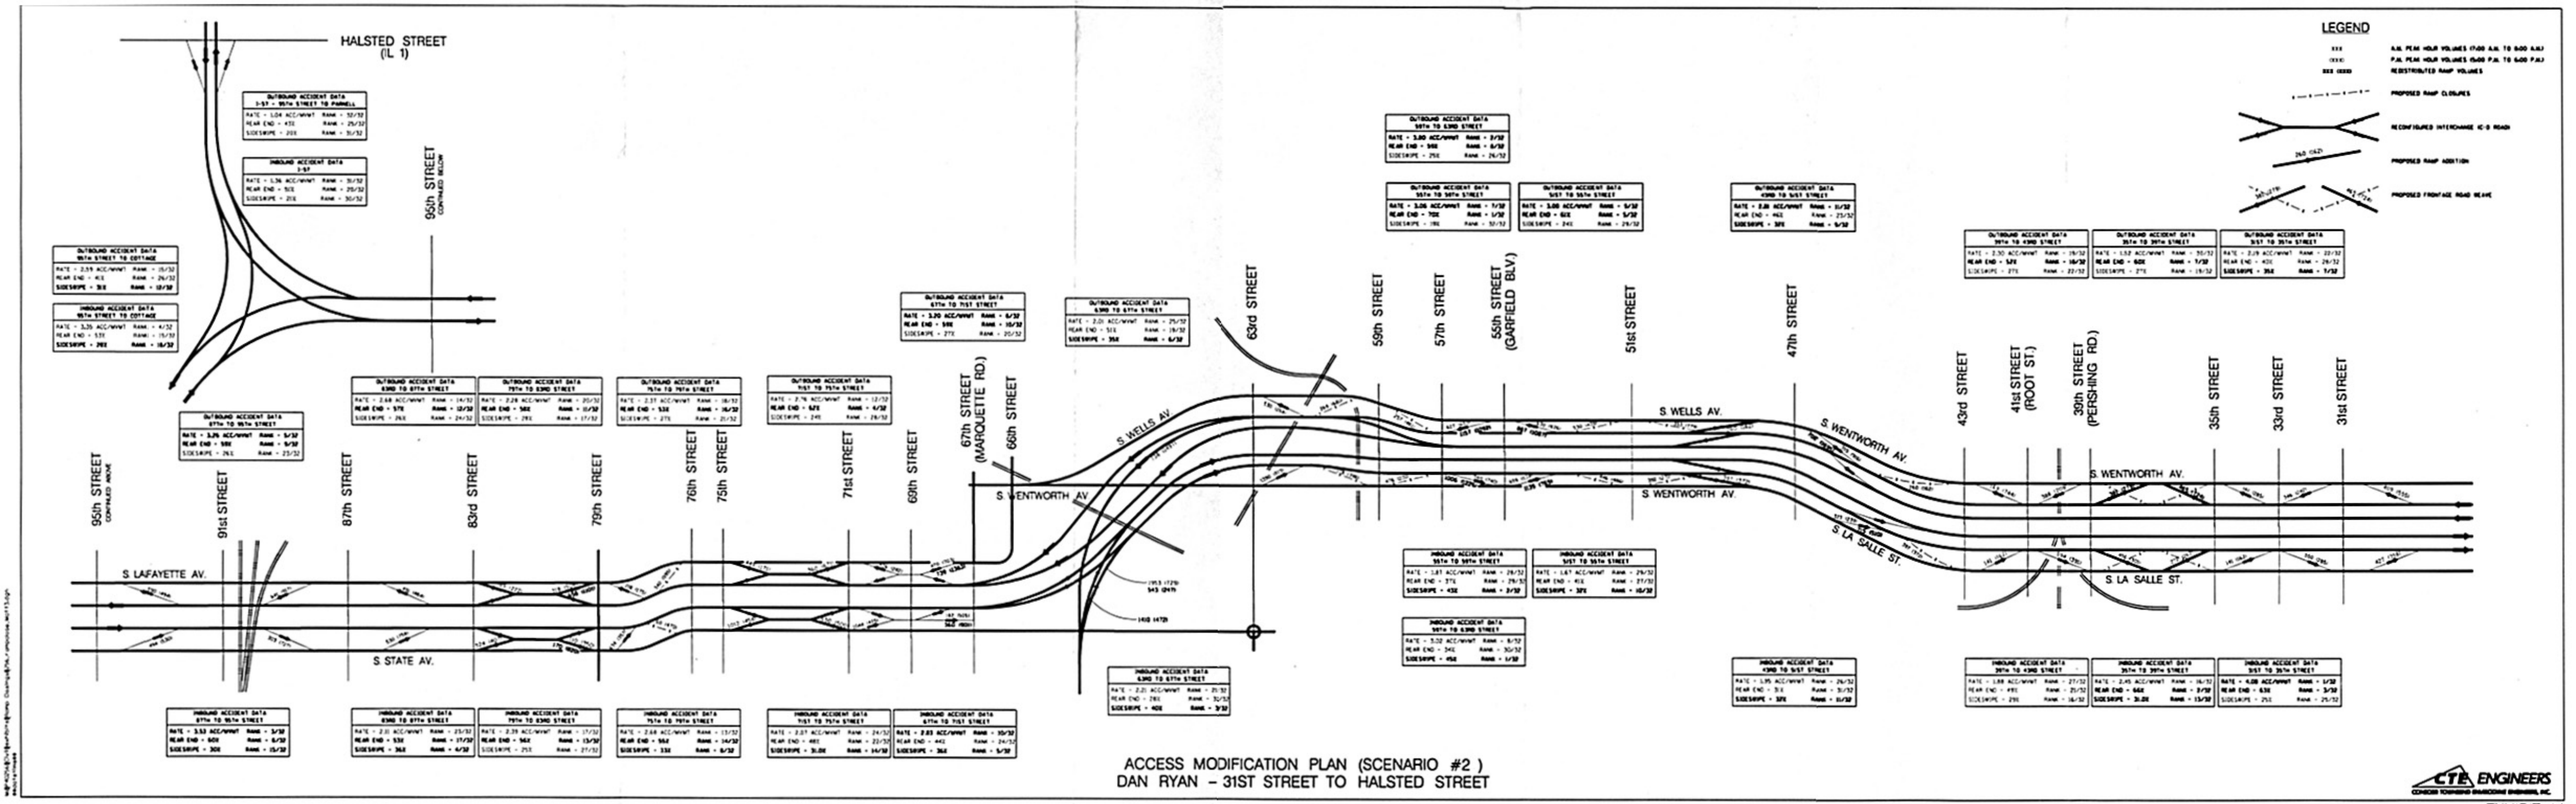

ACCESS MODIFICATION PLAN (SCENARIO #2)
DAN RYAN – 31ST STREET TO HALSTED STREET

EXHIBIT 2A

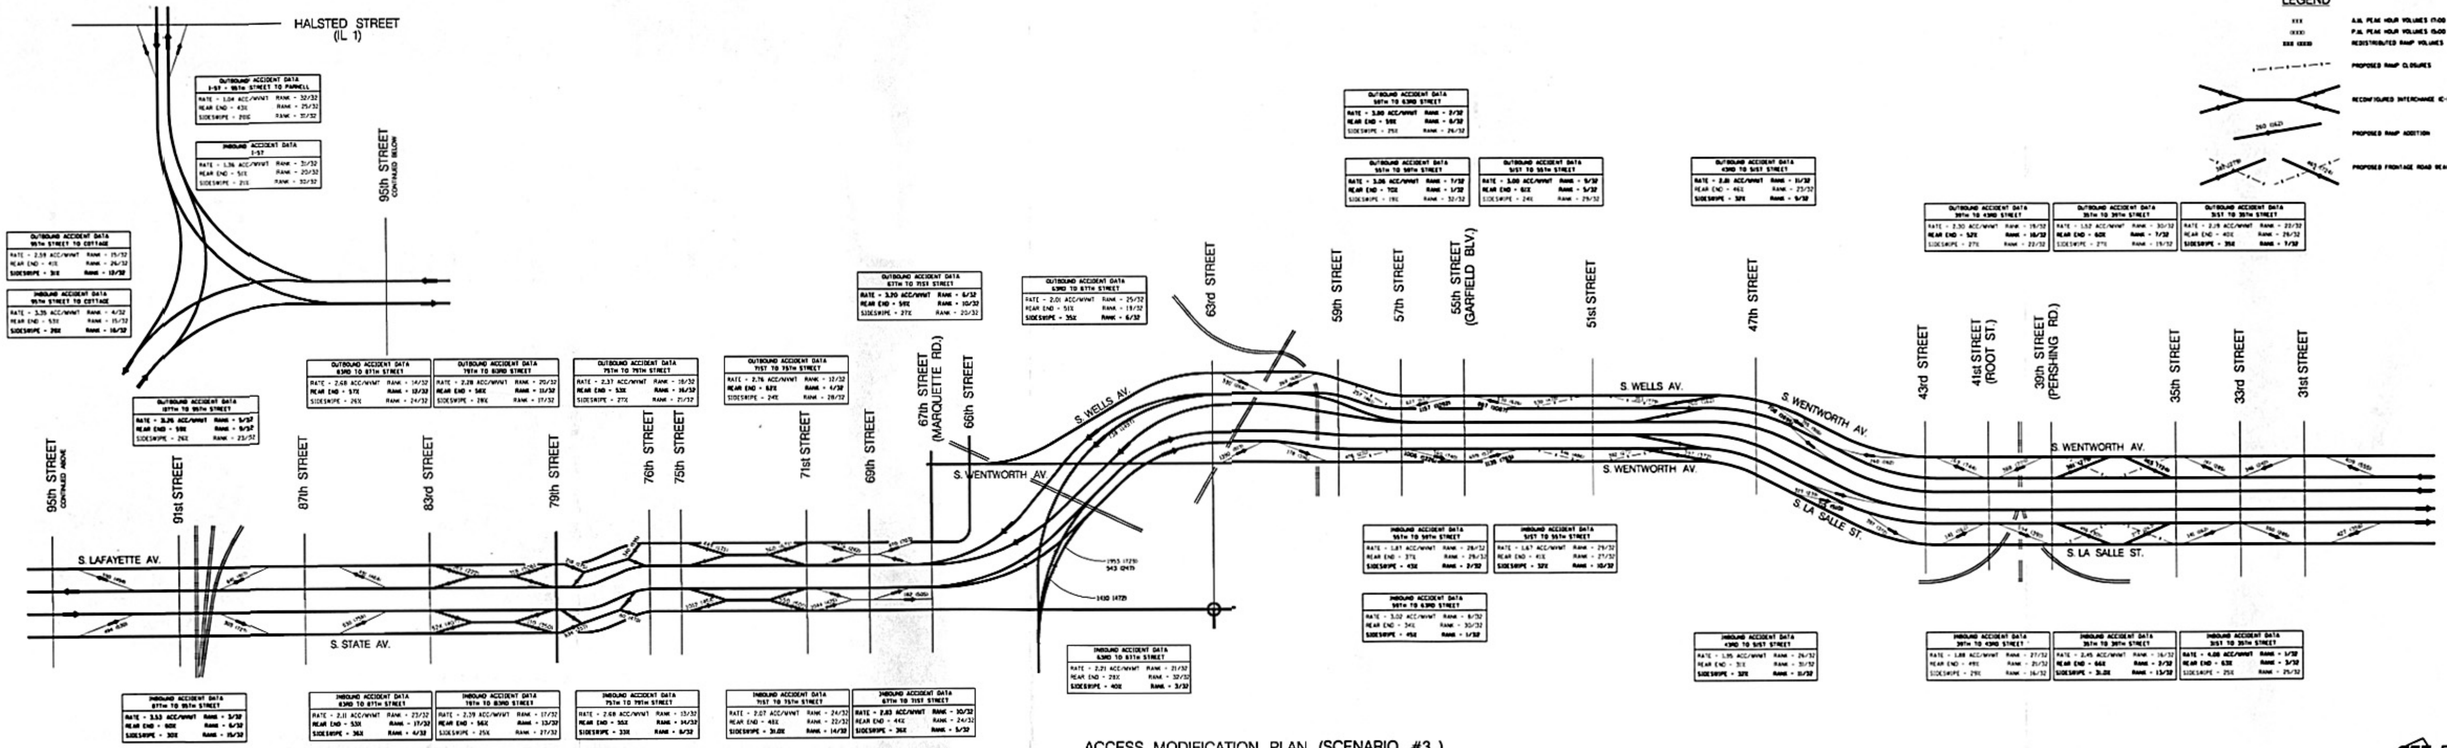

ACCESS MODIFICATION PLAN (SCENARIO #3)
DAN RYAN – 31ST STREET TO HALSTED STREET

CTE ENGINEERS

EXHIBIT 2B