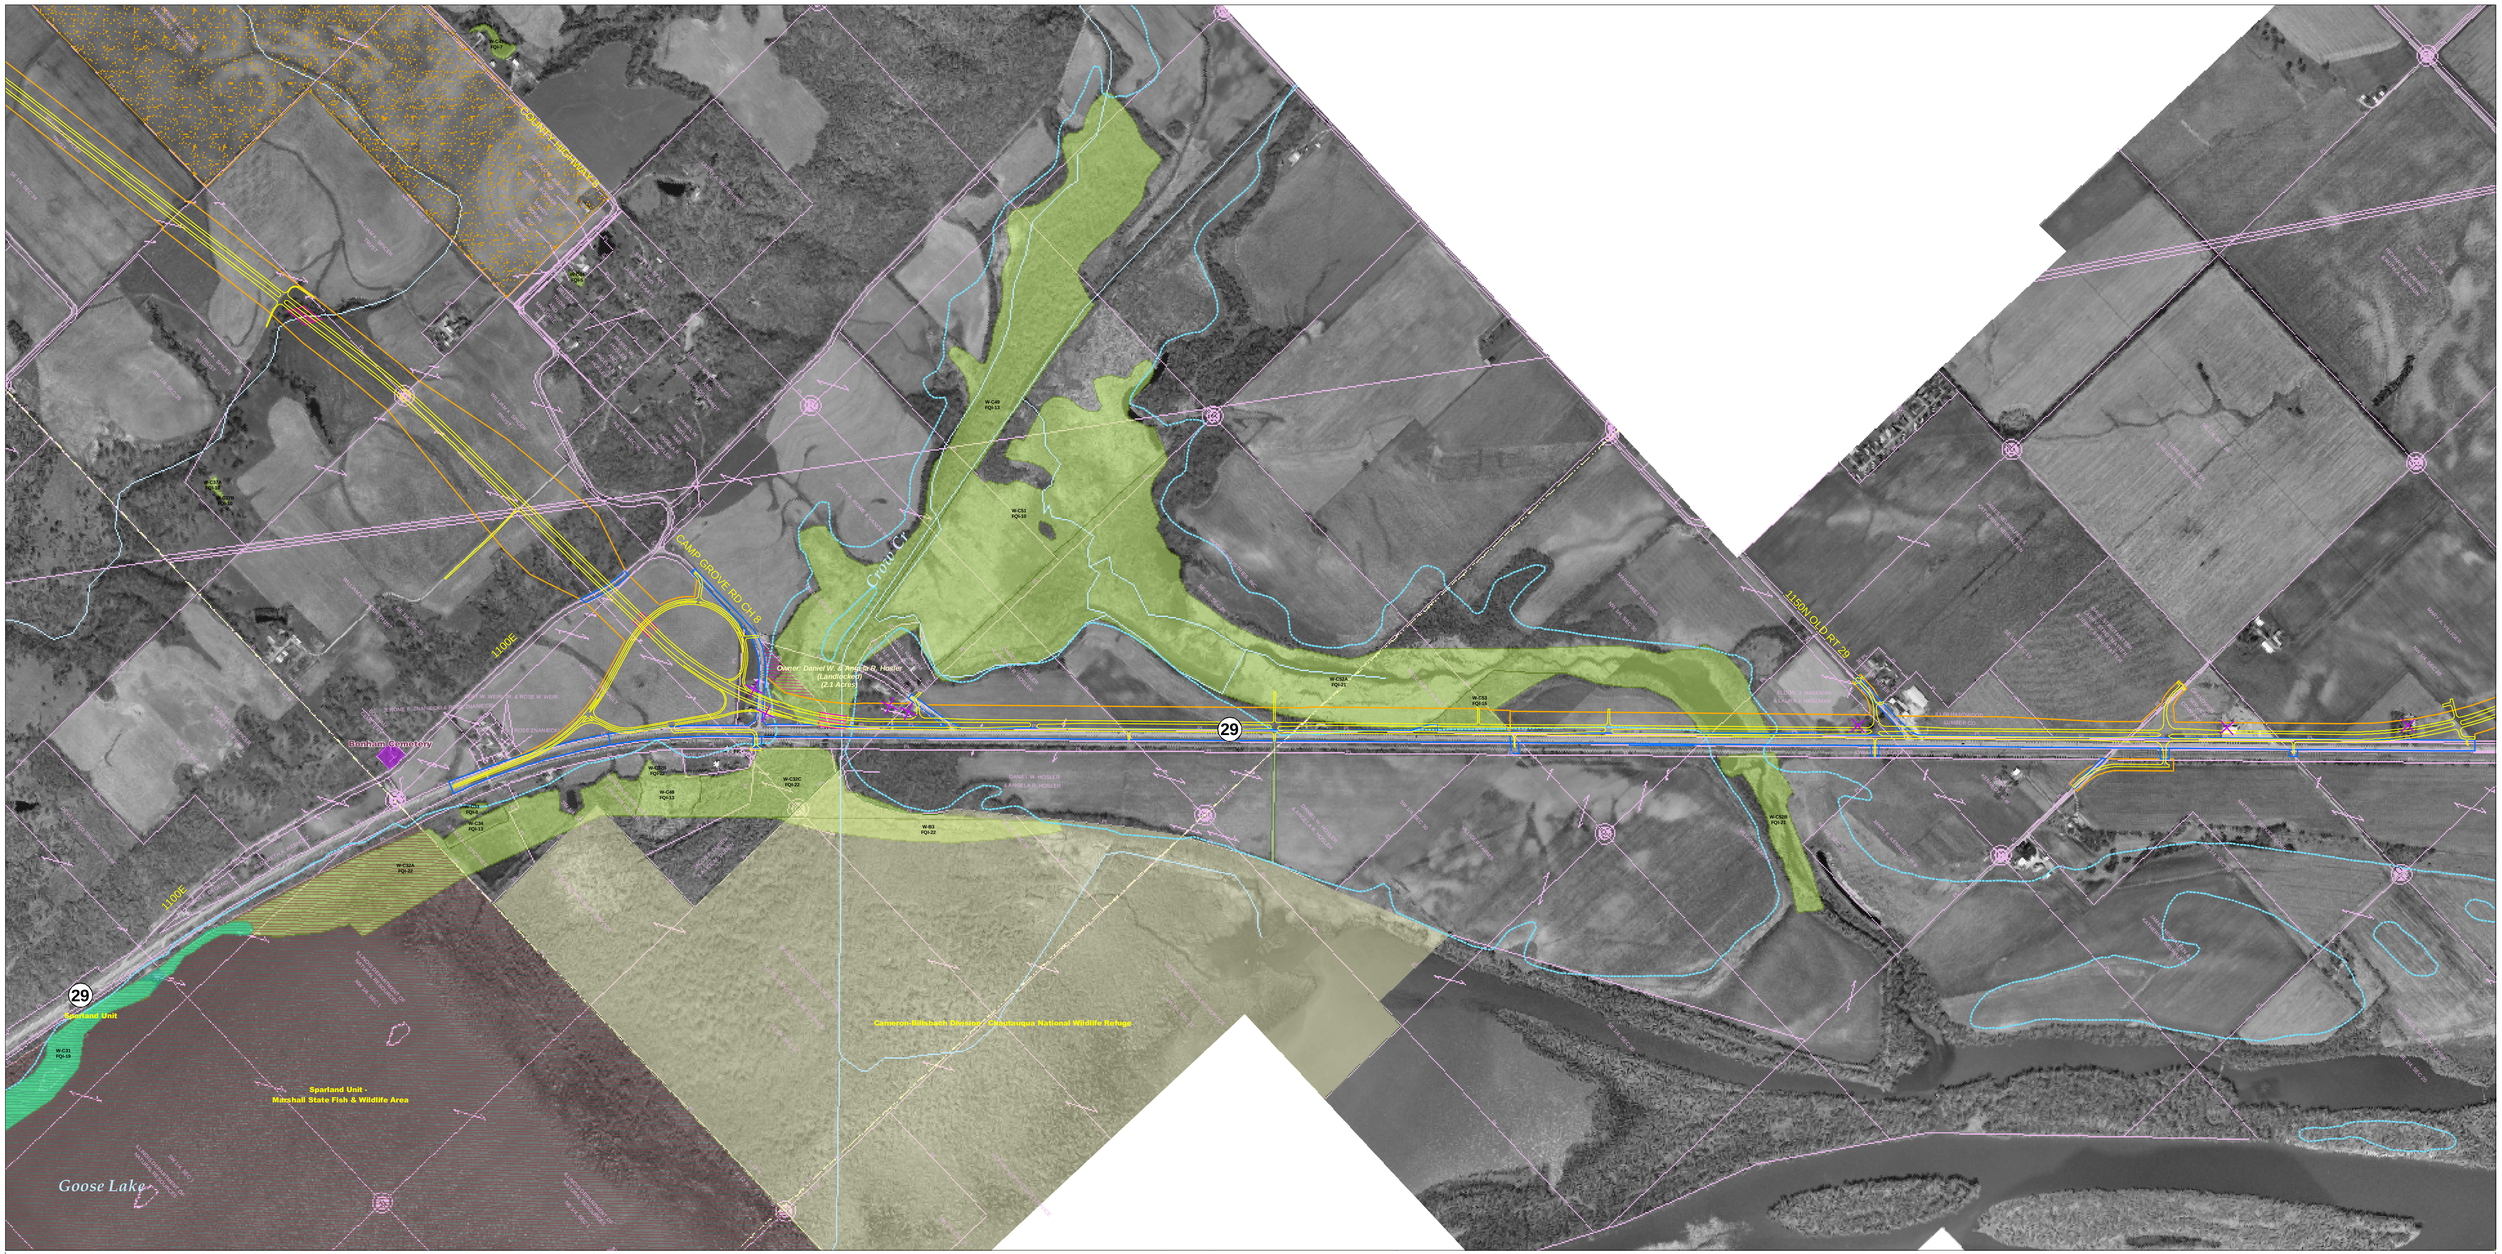

Illinois Department of Transportation

CH2MHILL

0 200 400 800 1,200 1,600
Feet

Legend

- Proposed ROW
- Existing ROW
- Structures
- Edge of Pavement
- Landlocked Properties
- Displacement
- Other IDNR Managed Lands
- State Natural Areas
- Nature Preserves
- Land & Water Reserves
- Federal Managed Lands
- Other Park Property
- INHS Surveyed Wetlands
- 100-Year Floodplain Boundary
- Protected Agricultural Lands
- Potentially Historic Sites/Historic Bridges
- Public Land Survey System Township Boundaries
- County Boundaries

Land Use Constraints

- Cemetery
- Other
- School

Central/North Sections

Bluff Alignment
Crow Creek

IL 29 Preliminary Engineering Study
ENVIRONMENTAL FEATURES & REASONABLE ALTERNATIVES

JULY 14 & 15, 2004