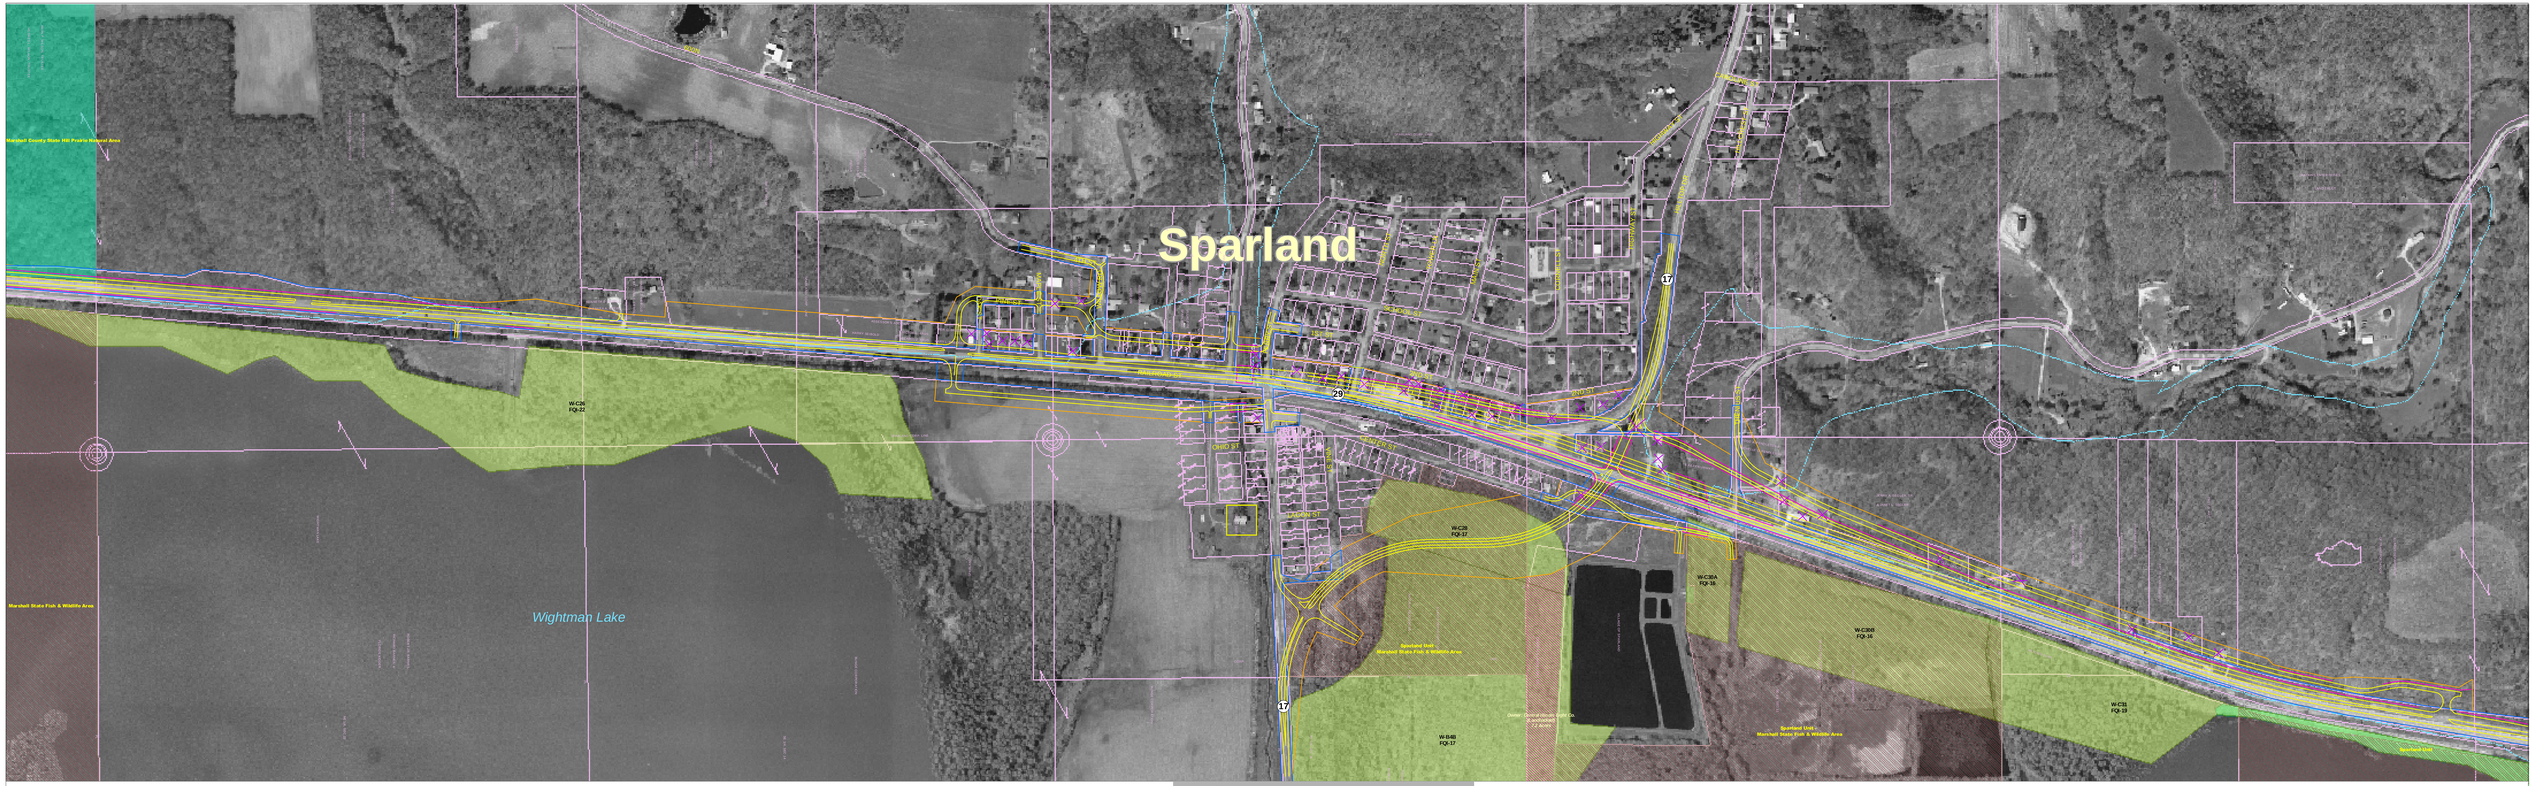

Illinois Department of Transportation

CH2MHILL

Feet

0 150 300 600 900

Legend

- Existing ROW
- Proposed ROW
- Structures
- Edge of Pavement
- Landlocked
- Displacement
- Other IDNR Managed Lands
- State Natural Areas
- Nature Preserves
- INHS Surveyed Wetlands
- Potentially Historic Sites/Historic Bridges
- 100-Year Floodplain Boundary

Central Section

Sparland Interchange 2

IL 29 Preliminary Engineering Study

ENVIRONMENTAL FEATURES & REASONABLE ALTERNATIVES

JULY 14 & 15, 2004