BP-1A

SYSTEM STATE PRIMARY (Urban Area 0.15-1.41) DATE 1969 COUNTY KANKAKEE SHEET NO. 1 KEY ROUTE NO. FAP 840

STATE OF ILLINOIS
DIVISION OF HIGHWAYS
BUREAU OF PLANNING

# STRAIGHT LINE DIAGRAM SHEET

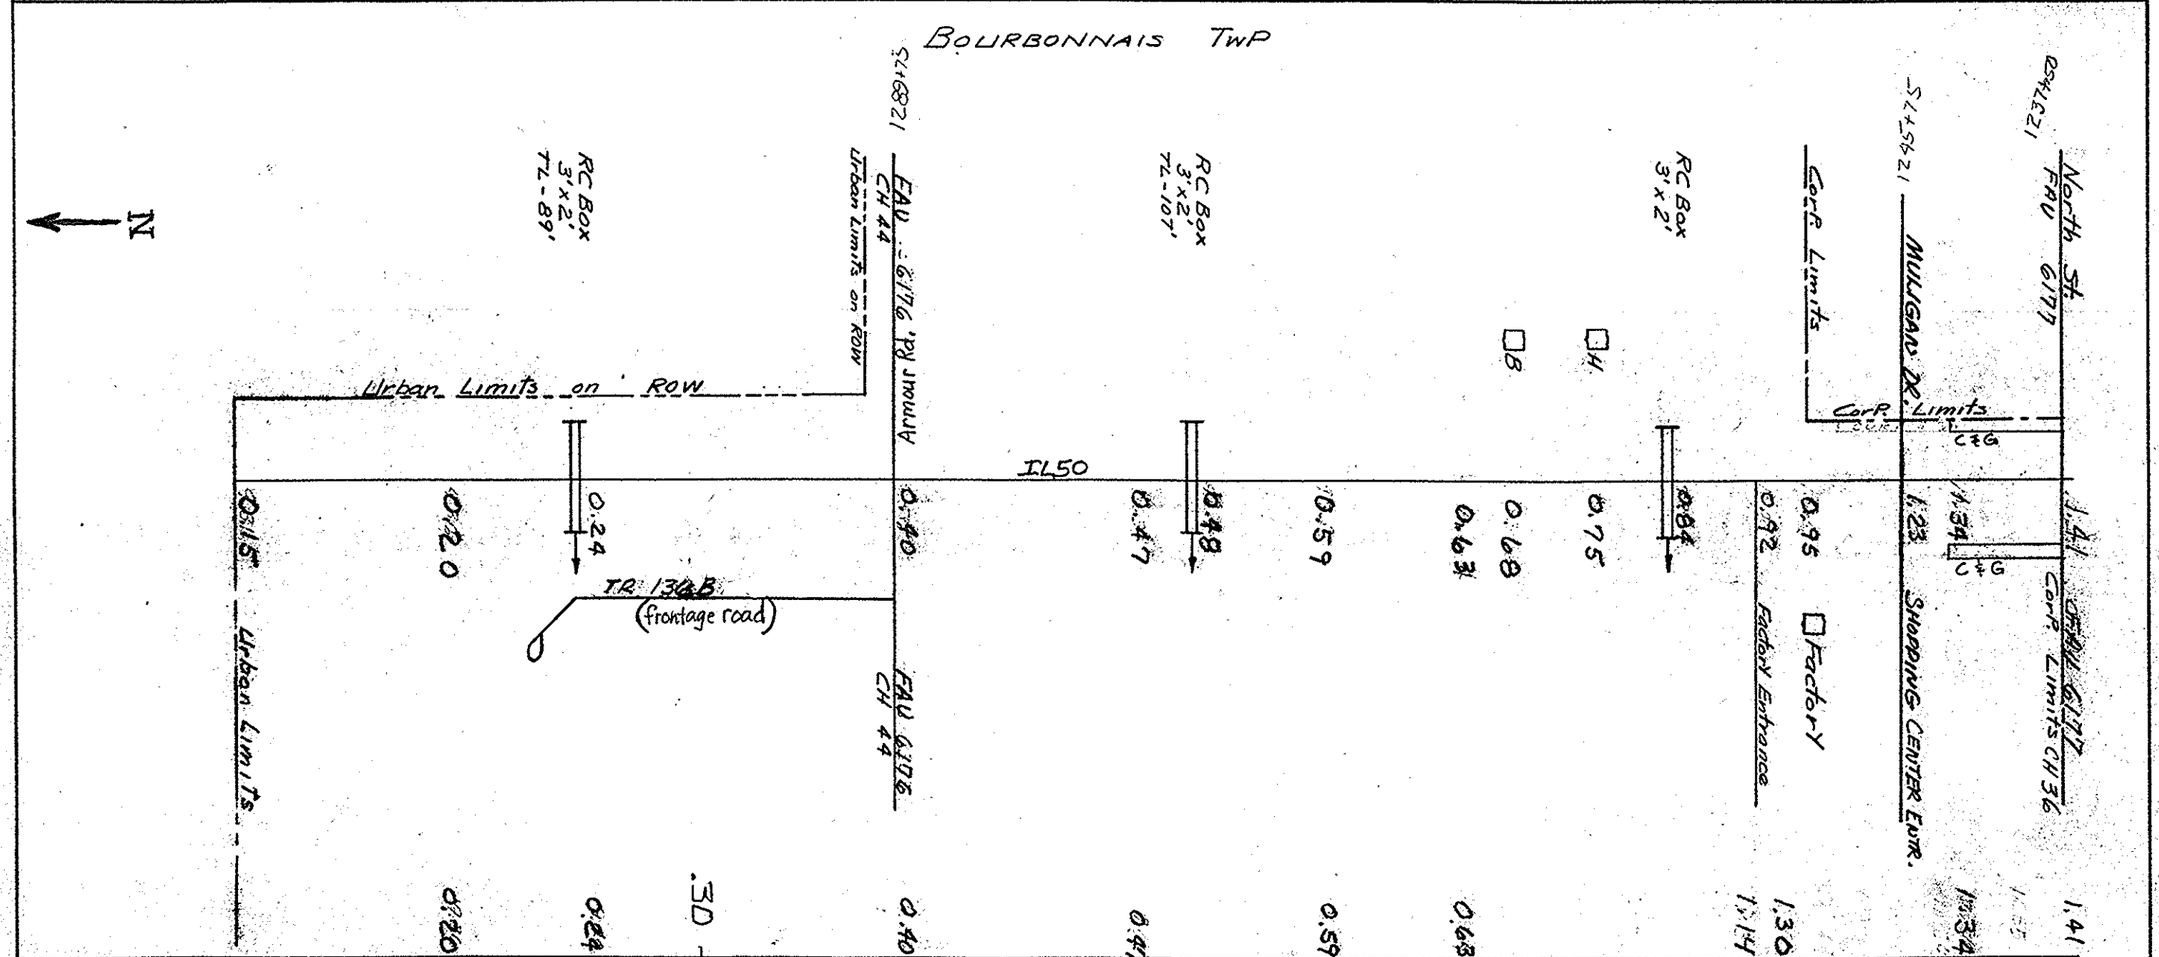


REVISIONS

| DATE |
|---|
| |
| |
| |
| |
| |